



COPYRIGHT :

THE ATTACHED DESIGNS AND ILLUSTRATIONS ARE INTENDED SOLELY FOR, AND SHOULD ONLY BE USED BY, THOSE TO WHOM THIS DESIGN SPECIFICATION IS ADDRESSED.

THE CONTENTS ARE STRICTLY PRIVATE AND CONFIDENTIAL.

ANY FORM OF REPRODUCTION, DISSEMINATION, COPYING, DISCLOSURE, MODIFICATION OR DISTRIBUTION IS STRICTLY PROHIBITED WITHOUT THE PRIOR WRITTEN CONSENT OF ASHLEIGH SIGNS LTD

(COMPANY NUMBER : 1325080)

WHOSE REGISTERED ADDRESS IS:

**ASHLEIGH HOUSE, BECKRIDGE ROAD,
NORMANTON INDUSTRIAL ESTATE,
NORMANTON. WF6 1TE**

EXTERNAL SIGNAGE




ITEM 01 (Qty 1) FASCIA WITH LETTERS

3mm perforated black aluminium fascia with 60mm returns

- Featuring:
- Built up rimless D/S/S 'WINGSTOP' letters
 - 80mm returns coated RAL 9005 (matt)
 - 5mm opal 050 acrylic faces
 - 3mm foamex baffle plate to hold LEDs
 - 5mm clear PVC backs
 - 3mm aluminium shadowbacks coated RAL 6024 (matt)
 - Cool white face / green halo illumination
 - Built up rimless D/S/S 'WINGS, FRIES, FLAVOUR' letters with 60mm returns
 - Cool white face illumination

Scale 1:25

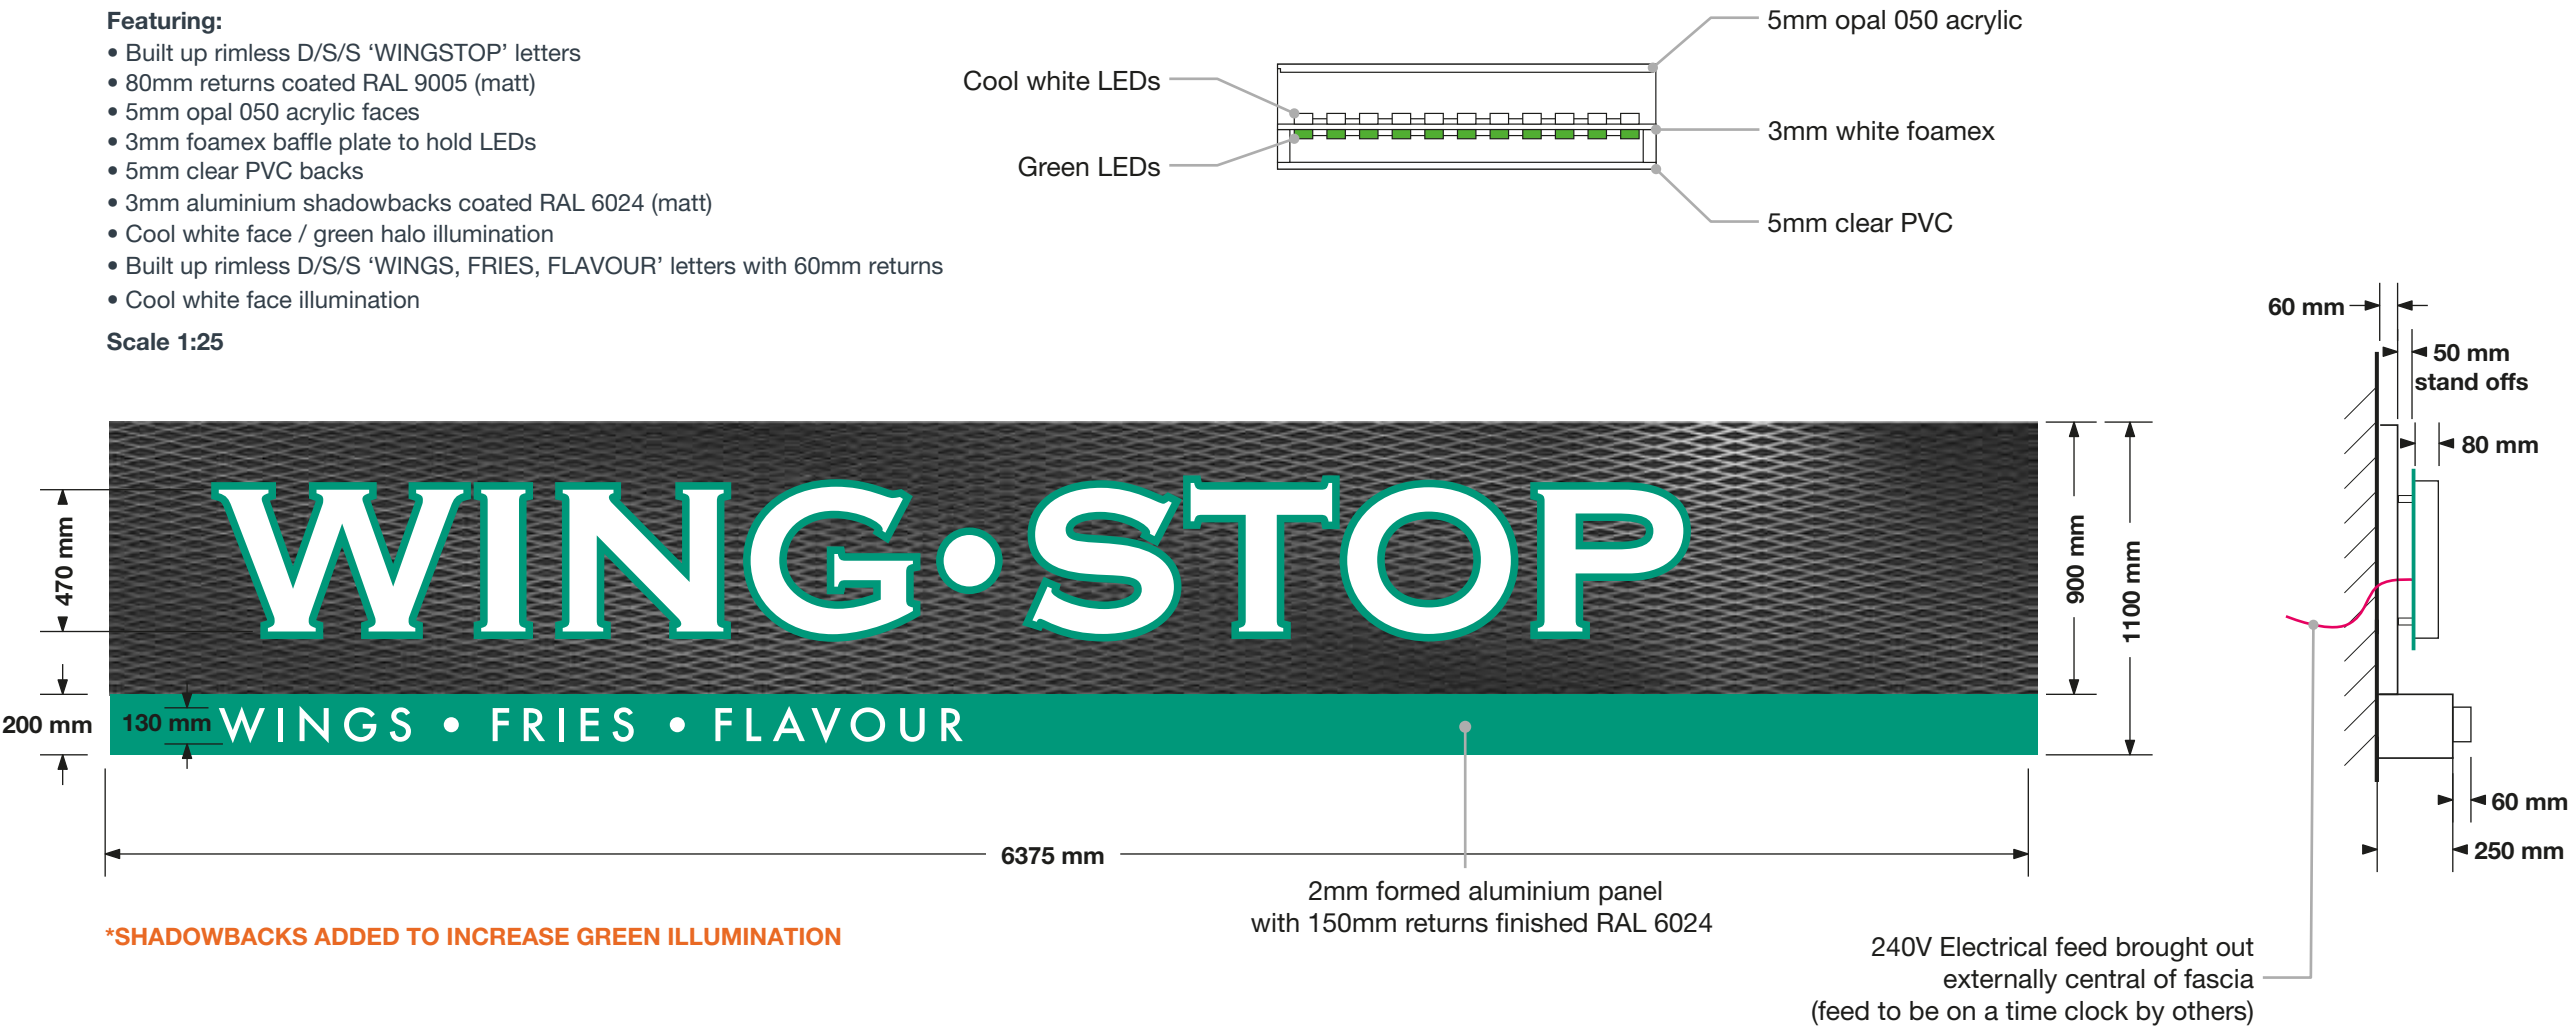

Sign Colour

Perspex Green
Perspex 650

RAL 9005
(matt)

Pantone 3278 C
RAL 6024 (matt)

RAL 9006


RAL 9003
(matt)

ITEM 02 (Qty 1) PROJECTING SIGN

2mm formed aluminium shaped panel coated RAL 6024 (matt)

- Featuring:
- 100mm returns
 - 5mm Opal 050 acrylic push through logo
 - Fixing detail TBC
 - Internal cool white LED illumination

Scale 1:10

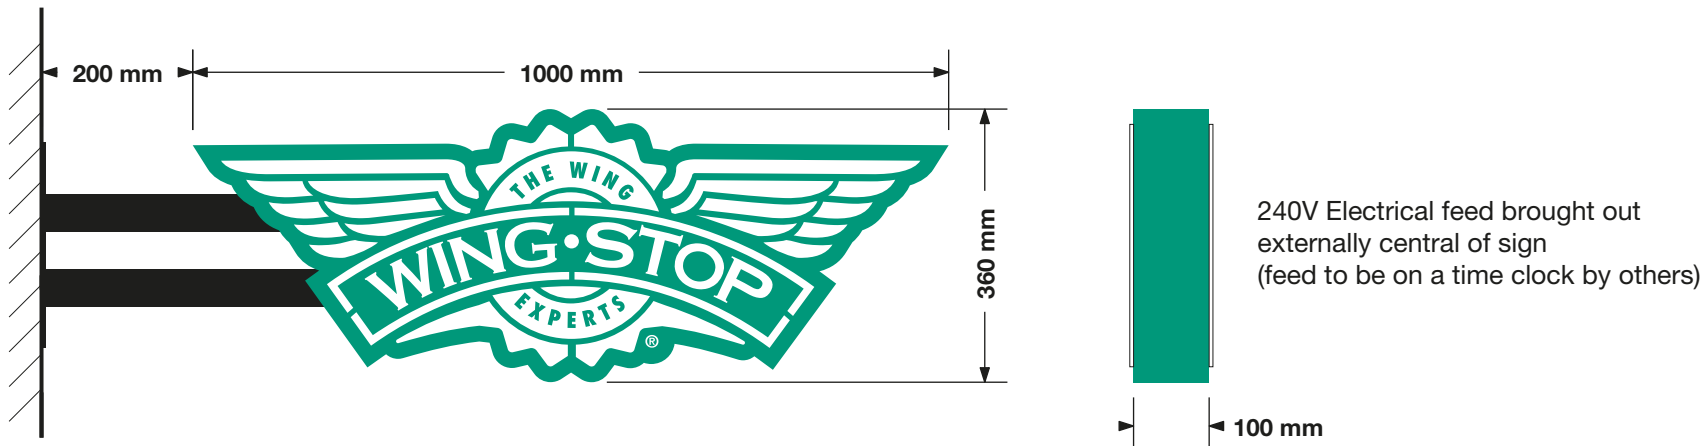

WINGSTOP -
MANCHESTER
1-13 PICCADILLY,
MANCHESTER
M1 1LY


159211 (REV F)
08/03/21 - KSE

COPYRIGHT :
THE ATTACHED DESIGNS AND ILLUSTRATIONS
ARE INTENDED SOLELY FOR, AND SHOULD
ONLY BE USED BY, THOSE TO WHOM THIS
DESIGN SPECIFICATION IS ADDRESSED.

THE CONTENTS ARE STRICTLY
PRIVATE AND CONFIDENTIAL.
ANY FORM OF REPRODUCTION,
DISSEMINATION, COPYING, DISCLOSURE,
MODIFICATION OR DISTRIBUTION IS STRICTLY
PROHIBITED WITHOUT THE PRIOR WRITTEN
CONSENT OF ASHLEIGH SIGNS LTD
(COMPANY NUMBER : 1325080)
WHOSE REGISTERED ADDRESS IS:
ASHLEIGH HOUSE, BECKBRIDGE ROAD,
NORMANTON INDUSTRIAL ESTATE,
NORMANTON. WF6 1TE

EXTERNAL SIGNAGE

ITEM 03 (Qty as shown)
Reverse applied cut white vinyl to front door glazing
Scale 1:10

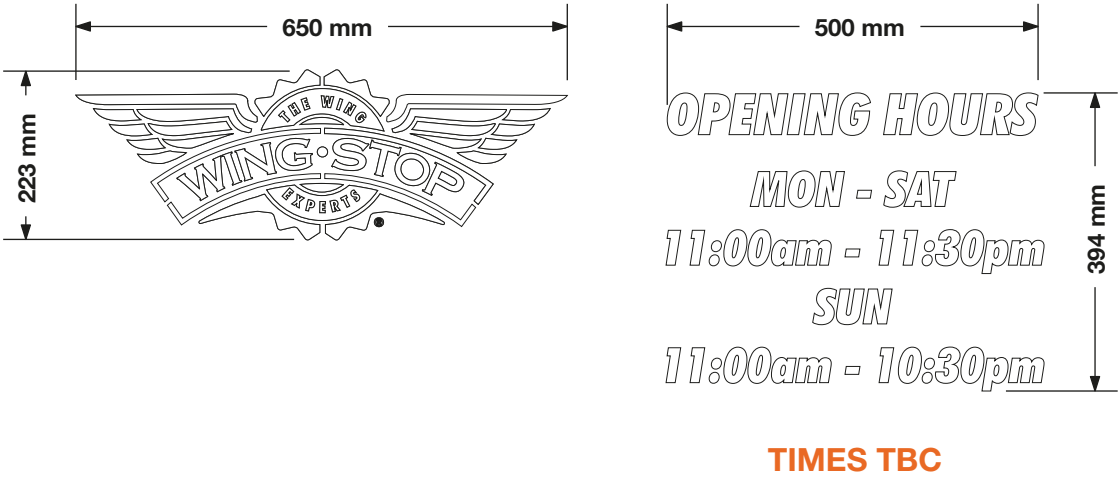

ITEM 04
DELETED



WINGSTOP -
MANCHESTER
1-13 PICCADILLY,
MANCHESTER
M1 1LY

159211 (REV F)
08/03/21 - KSE

COPYRIGHT :
THE ATTACHED DESIGNS AND ILLUSTRATIONS
ARE INTENDED SOLELY FOR, AND SHOULD
ONLY BE USED BY, THOSE TO WHOM THIS
DESIGN SPECIFICATION IS ADDRESSED.

THE CONTENTS ARE STRICTLY
PRIVATE AND CONFIDENTIAL.
ANY FORM OF REPRODUCTION,
DISSEMINATION, COPYING, DISCLOSURE,
MODIFICATION OR DISTRIBUTION IS STRICTLY
PROHIBITED WITHOUT THE PRIOR WRITTEN
CONSENT OF ASHLEIGH SIGNS LTD

(COMPANY NUMBER : 1325080)
WHOSE REGISTERED ADDRESS IS:
ASHLEIGH HOUSE, BECKBRIDGE ROAD,
NORMANTON INDUSTRIAL ESTATE,
NORMANTON. WF6 1TE



WINGSTOP -
MANCHESTER
1-13 PICCADILLY,
MANCHESTER
M1 1LY

159211 (REV F)
08/03/21 - KSE

COPYRIGHT :
THE ATTACHED DESIGNS AND ILLUSTRATIONS
ARE INTENDED SOLELY FOR, AND SHOULD
ONLY BE USED BY, THOSE TO WHOM THIS
DESIGN SPECIFICATION IS ADDRESSED.

THE CONTENTS ARE STRICTLY
PRIVATE AND CONFIDENTIAL.

ANY FORM OF REPRODUCTION,
DISSEMINATION, COPYING, DISCLOSURE,
MODIFICATION OR DISTRIBUTION IS STRICTLY
PROHIBITED WITHOUT THE PRIOR WRITTEN
CONSENT OF ASHLEIGH SIGNS LTD

(COMPANY NUMBER : 1325080)

WHOSE REGISTERED ADDRESS IS:
ASHLEIGH HOUSE, BECKBRIDGE ROAD,
NORMANTON INDUSTRIAL ESTATE,
NORMANTON, WF6 1TE



**WINGSTOP -
MANCHESTER**
1-13 PICCADILLY,
MANCHESTER
M1 1LY

159211 (REV F)
08/03/21 - KSE

COPYRIGHT :
THE ATTACHED DESIGNS AND ILLUSTRATIONS
ARE INTENDED SOLELY FOR, AND SHOULD
ONLY BE USED BY, THOSE TO WHOM THIS
DESIGN SPECIFICATION IS ADDRESSED.

**THE CONTENTS ARE STRICTLY
PRIVATE AND CONFIDENTIAL.**
ANY FORM OF REPRODUCTION,
DISSEMINATION, COPYING, DISCLOSURE,
MODIFICATION OR DISTRIBUTION IS STRICTLY
PROHIBITED WITHOUT THE PRIOR WRITTEN
CONSENT OF ASHLEIGH SIGNS LTD
(COMPANY NUMBER : 1325080)
WHOSE REGISTERED ADDRESS IS:
ASHLEIGH HOUSE, BECKBRIDGE ROAD,
NORMANTON INDUSTRIAL ESTATE,
NORMANTON, WF6 1TE