


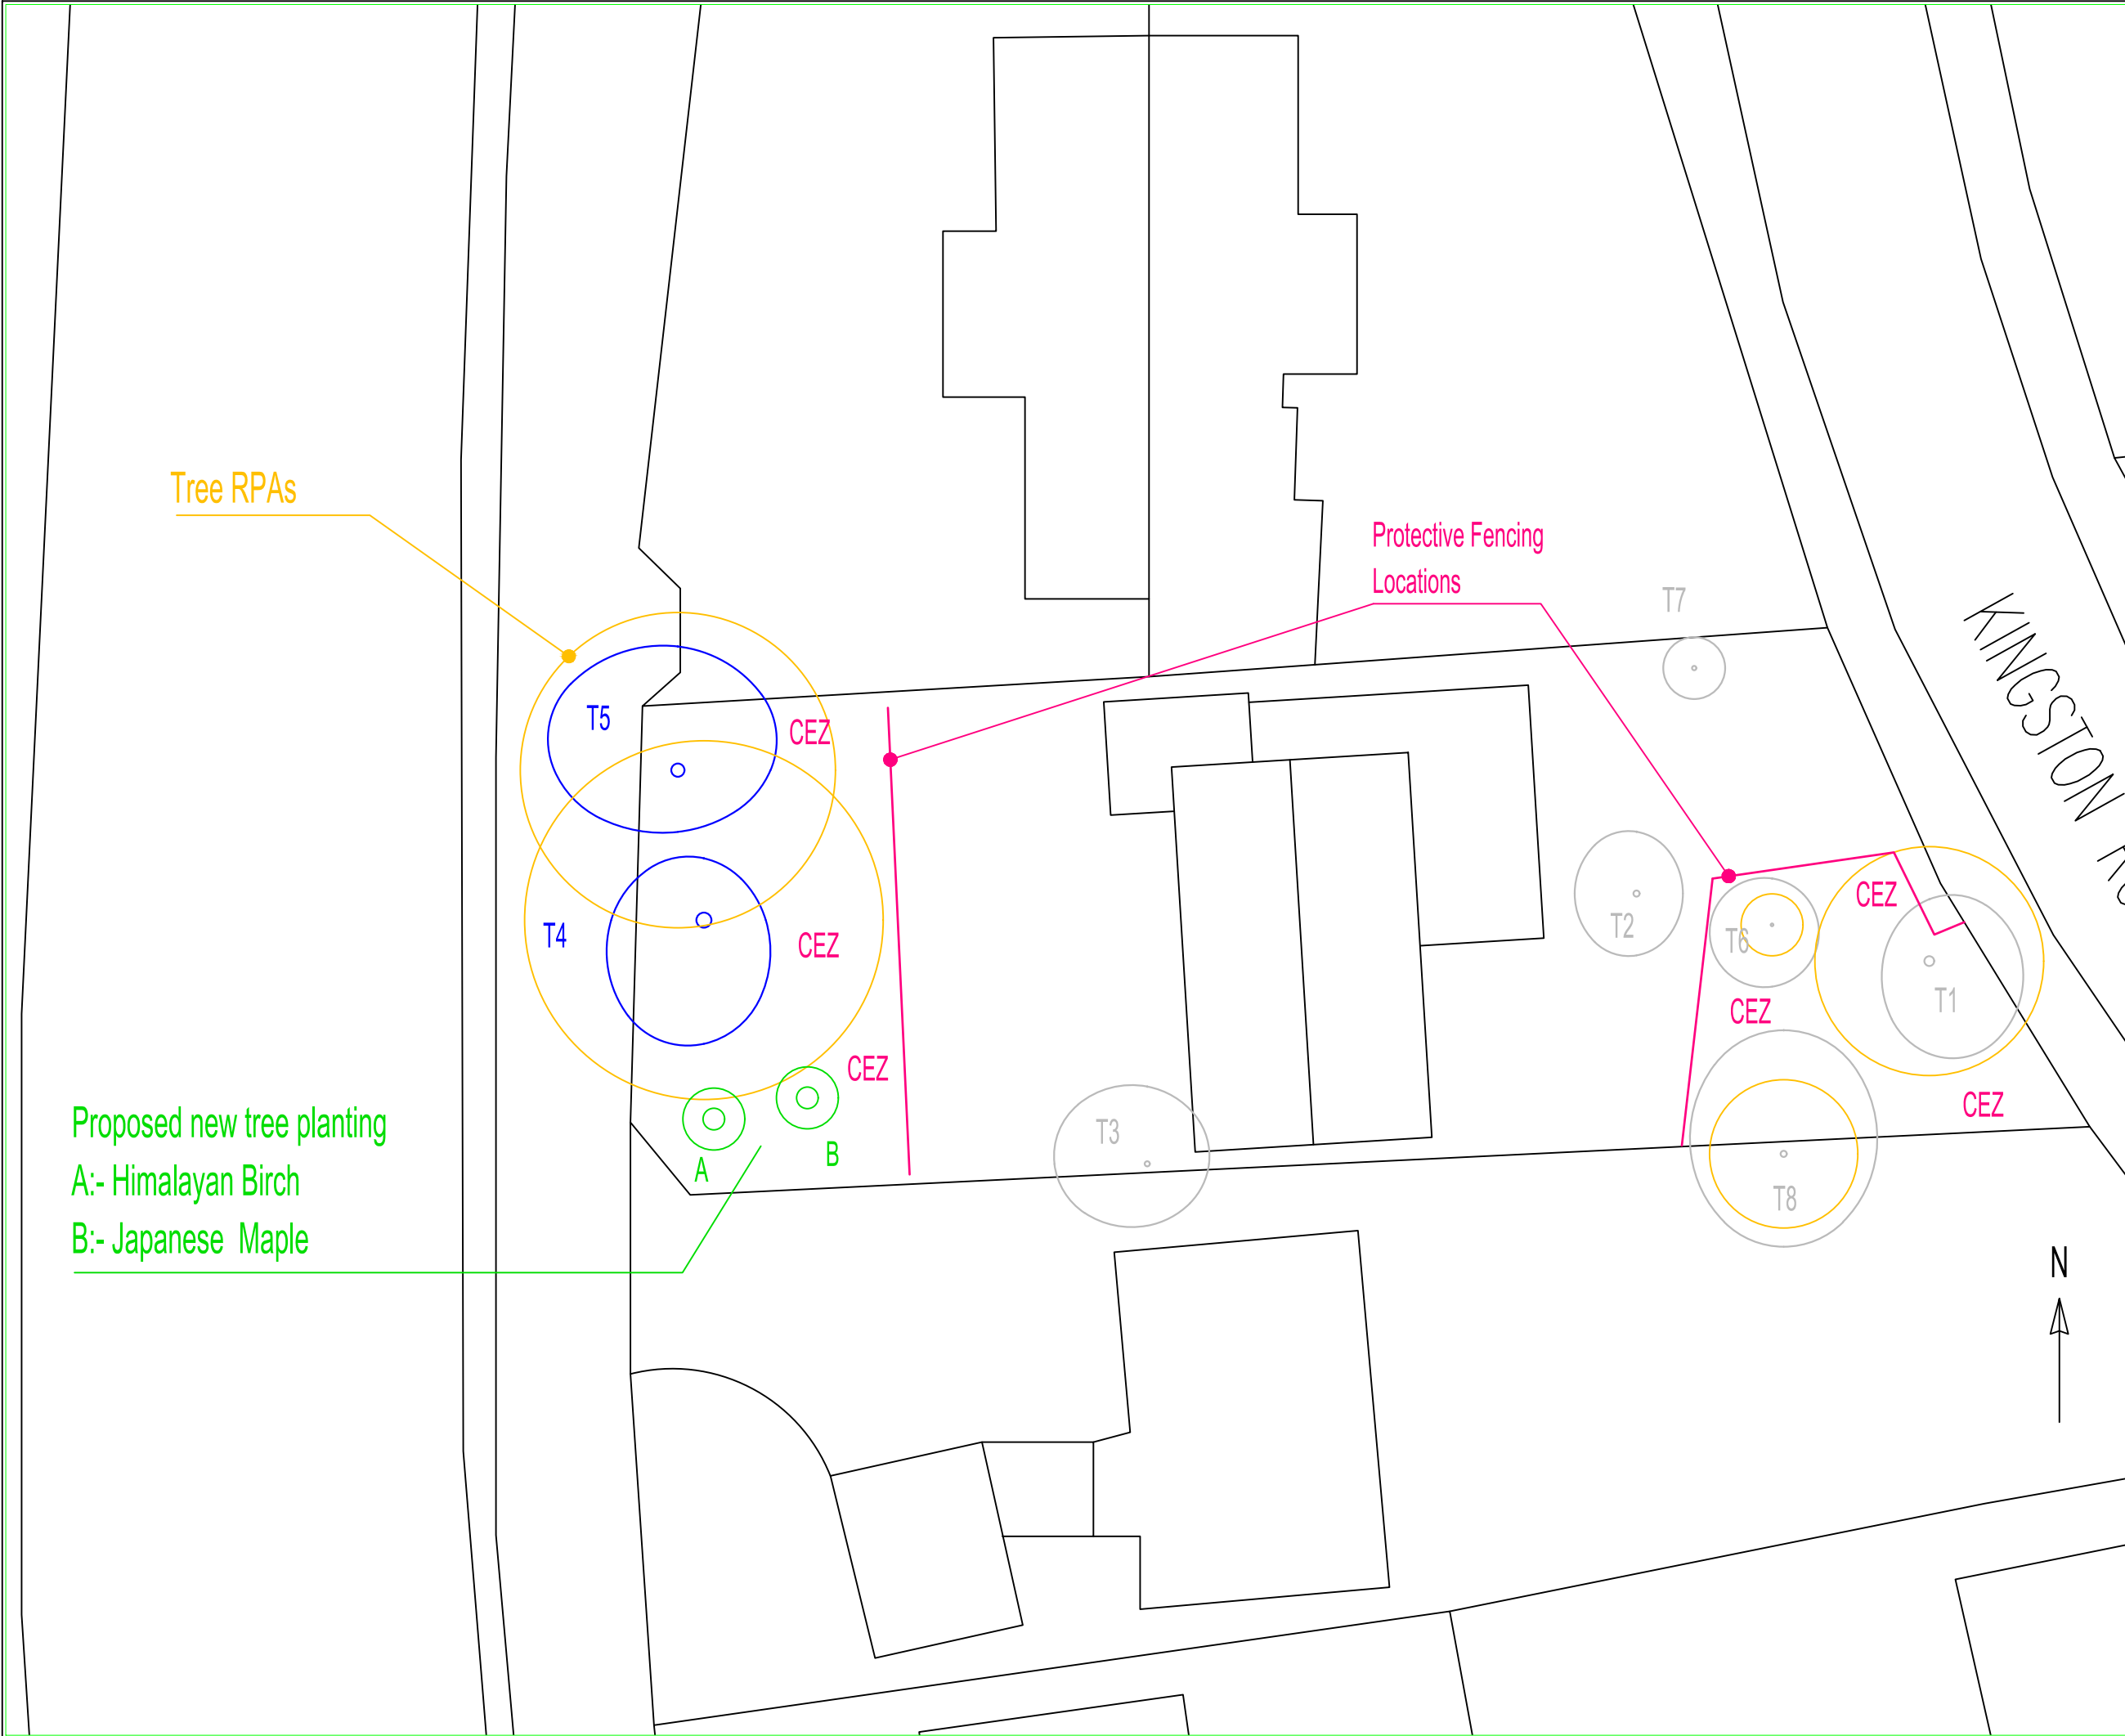

 **Category A Tree**
Trees of high quality with an estimated remaining life expectancy of at least 40 years

 **Category B Tree**
Trees of moderate quality with an estimated remaining life expectancy of at least 20 years

 **Category C Tree**
Trees of low quality with an estimated remaining life expectancy of at least 10 years, or young trees with a stem diameter below 150mm

 **Category U Tree**
Trees in such a condition that they cannot realistically be retained as living trees in the context of the current land use for longer than 10 years

 **RPA**
Calculated root protection area (RPA), depicted as a measured radius around a tree that should remain undisturbed during demolition and construction activity, a construction exclusion zone (CEZ)

 **CEZ**
Protective fencing location

Client:
Mr Weinstock

Project:
**44 Kingston Road,
Manchester, M20 2SB**

Dwg No: **RTS/04022021/TPP 001**

Date: **04/02/2021**

Scale: 1:200	Size: A3
---------------------	-----------------

Rowbottom's Tree Services Ltd
Cheddleton Lodge, West Road,
Prestwich, Manchester, M25 3FB
Tel: 0161 773 2877
www.rowbottoms.co.uk
email:
bill@rowbottoms-tree-services.co.uk

Tree RPAs

Protective Fencing
Locations

Proposed new tree planting
A:- Himalayan Birch
B:- Japanese Maple