
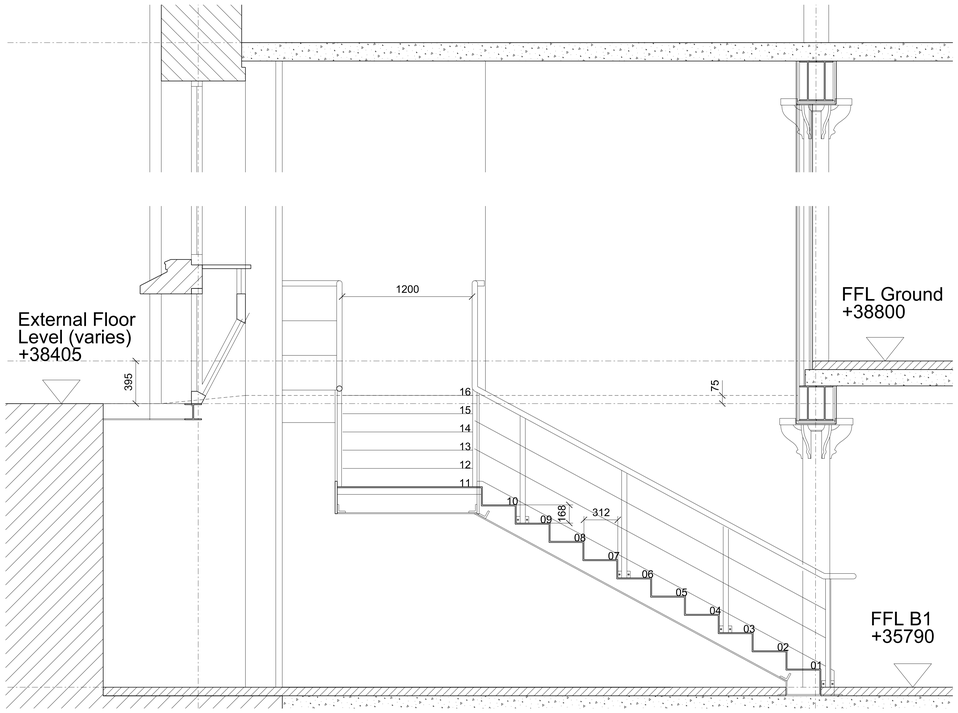



E Block Escape Stair - Section 1

Scale 1:20

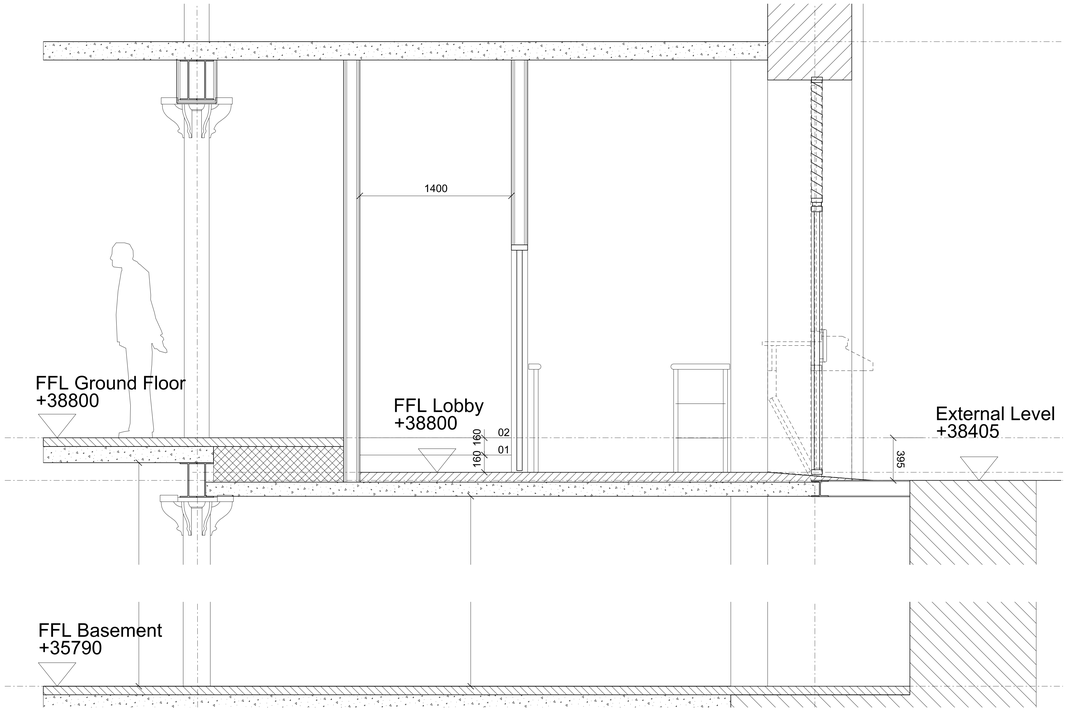


E Block Escape Stair - Section 3

Scale 1:20

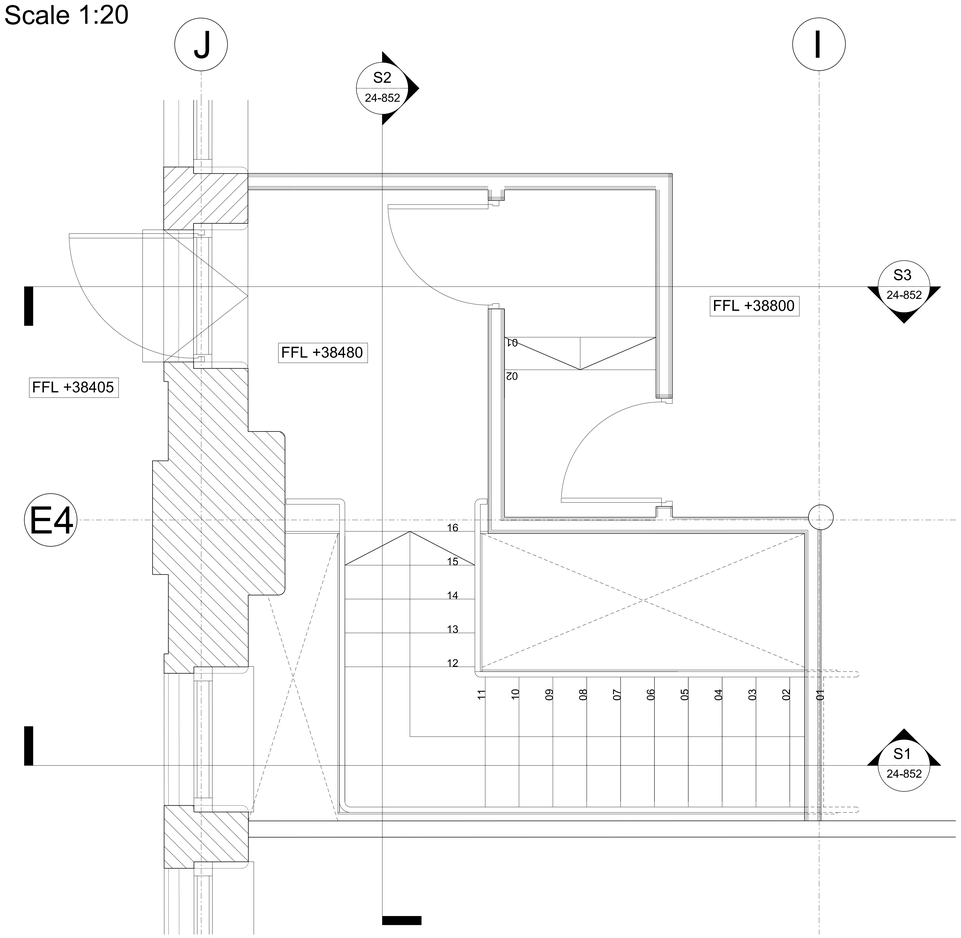

E Block Escape Stair - Plan

Scale 1:20

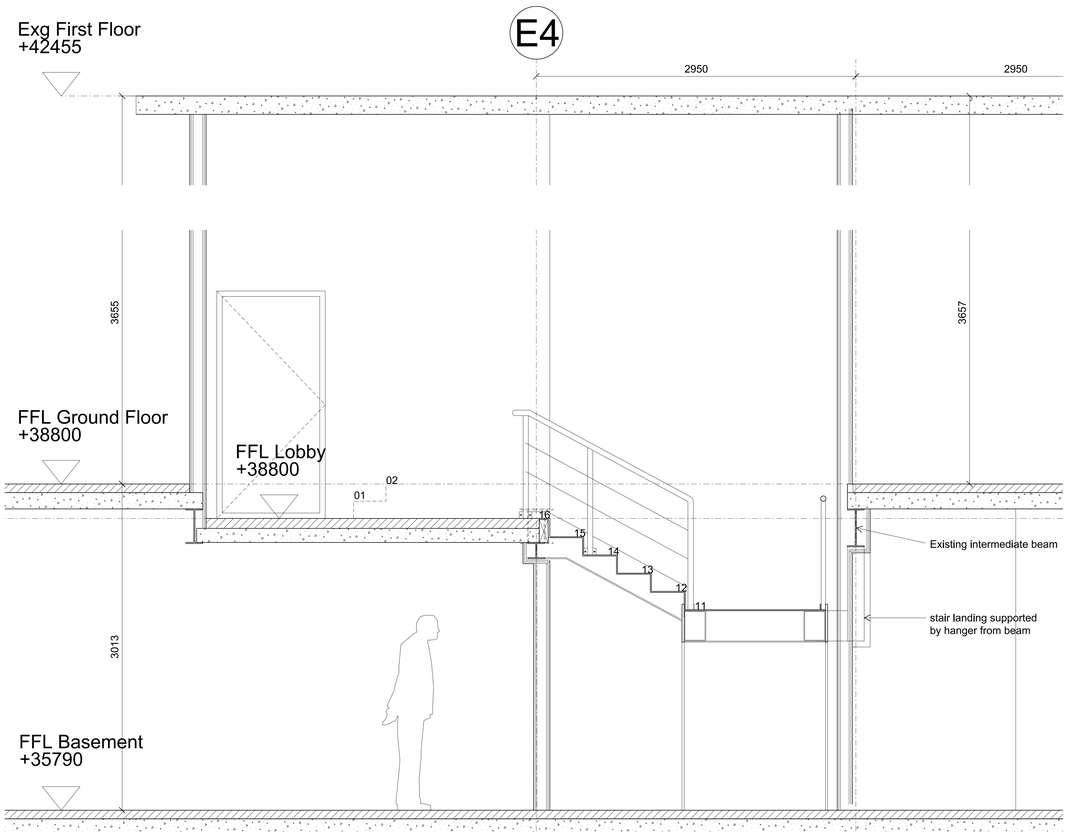

E Block Escape Stair - Section 2

Scale 1:20

© COPYRIGHT
The copyright in this drawing is vested in Sheppard Robson and no license or assignment of any kind has been, or is, granted to any third party whether by provision of cookies or originals or otherwise unless agreed in writing.

DO NOT SCALE FROM THIS DRAWING
The contractor shall check and verify all dimensions on site and report discrepancies in writing to Sheppard Robson before proceeding work.

FOR ELECTRONIC DATA ISSUE
Electronic data / drawings are issued as 'read only' and should not be interrogated for measurement. All dimensions and levels should be read only from those values stated in text on the drawing.

FOR DWG ISSUE
When this drawing is issued in DWG format it is an uncontrolled version issued to enable the recipient to prepare their own documents/models/drawings for which they are solely responsible. It is based on background information current at the time of issue. Sheppard Robson Ltd accepts no liability for any such alterations or additions to or discrepancies arising out of changes to such background information which occur to that information after it is issued by Sheppard Robson Ltd.

NOTES

REV.	DATE	AMENDMENT
-	22/01/2021	First Issue
A	27/01/2021	Comments coordinated
B	08/02/2021	Planning Issue

KEYPLAN

CLIENT

NOMA

SHEPPARD ROBSON
27th Floor City Tower Piccadilly Plaza Manchester M1 4BT
T: +44 (0)161 233 8900 E: manchester@sheppardrobson.com

PROJECT
HANOVER RETAIL WORKS

SCALE@A0	DATE	ORIGINATOR	CHECKED	AUTHORISED
1: 20	22.01.2021	MM	RW	TOB

TITLE
E BLOCK
UNIT ESCAPE STAIR
PLAN & SECTIONS

STATUS
PLANNING

DRAWING NO. **6702 - 24 - 852** REV. **B**

Filename P:\Projects\6700_s\6702\CAD\plot-02_Planning\6702-24-852.dgn
Plotted 08/02/2021