



The copyright of this drawing is vested with Corstorphine + Wright Ltd and must not be copied or reproduced without the consent of the company.

Figured dimensions only to be taken from this drawing. DO NOT SCALE.
All contractors must visit the site and be responsible for checking all setting out dimensions and notifying the architect of any discrepancies prior to any manufacture or construction work.

NOTES:



- Same Ownership / Control
- Proposed Site Boundary

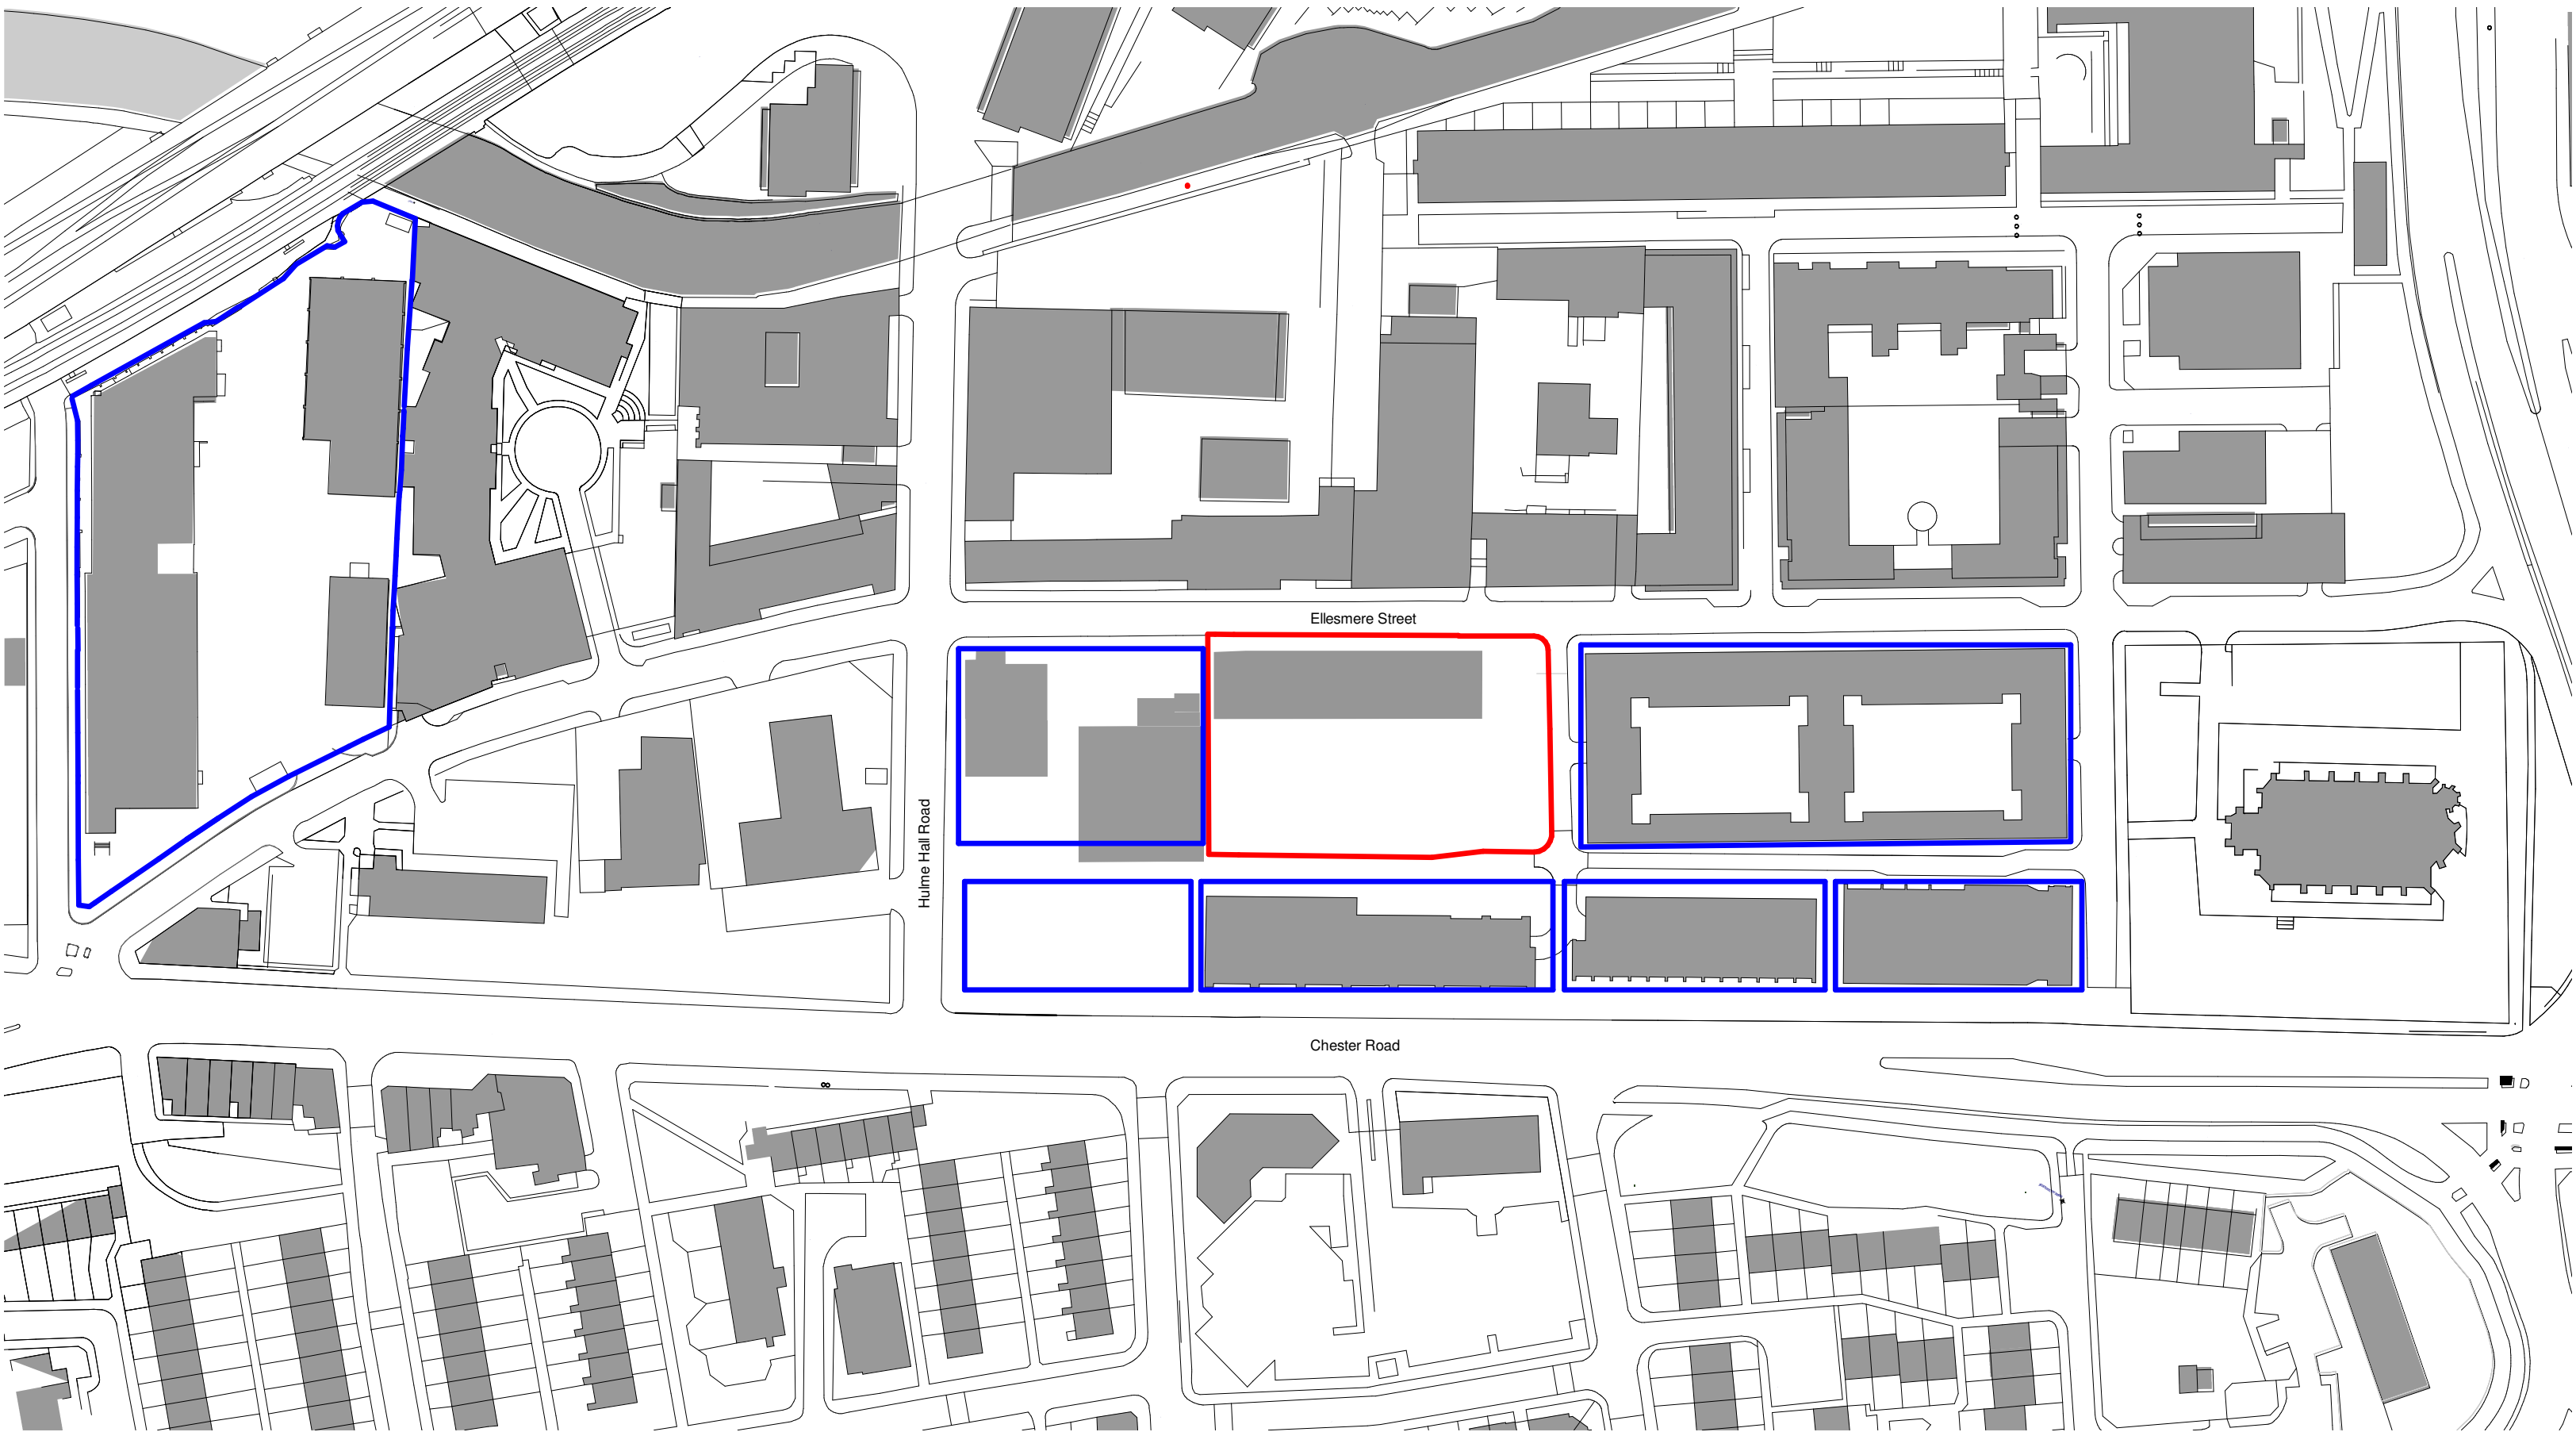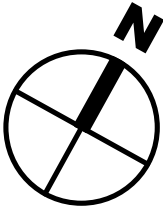

P03	Issued for Planning	27.11.20	DM	MD
P02	Issued for Planning	20.11.20	MD	MB
P01	First Issue	06.11.20	DM	MD
Rev	Description	Date	Dr by	App by

Project Stage

PLANNING

Client:
DE TRAFFORD

Project:
PHOENIX WORKS

Drawing Title:
Site Location Plan

Drawn	Checked	Paper Size	Scale	Date
DM	MD	A2	1 : 1250@A2	11/05/20

Drawing No.	Revision
20098-CWA-B1-ZZ-DR-A-7000	P03

Drawing BIM Name:
20098-CW-B1-ZZ-M3-A-BUIL-S1.RVT

CDE Area:	Suitability Code:	BIM Revision: P01.01
-----------	-------------------	-------------------------

CORSTORPHINE
+ WRIGHT
ARCHITECTS

Warwick
London
Birmingham
Manchester
Leeds
Canterbury
Glasgow
Dublin

The Stables • Paradise Wharf • Ducie Street • Manchester • M1 2JN
Tel. 0161 272 8100 www.corstorphine-wright.com