
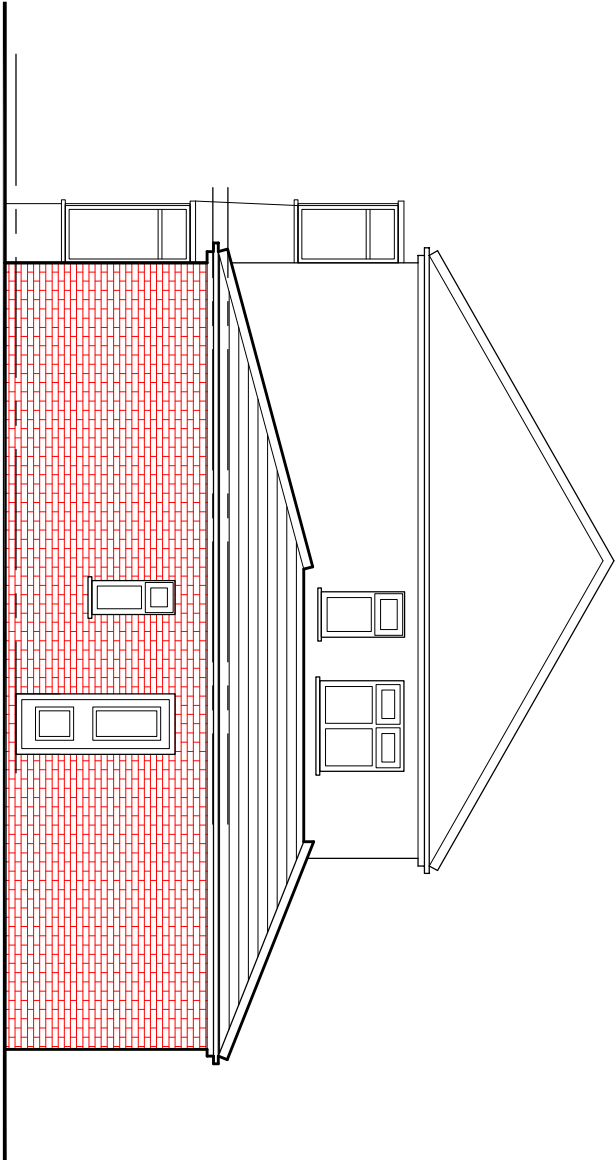
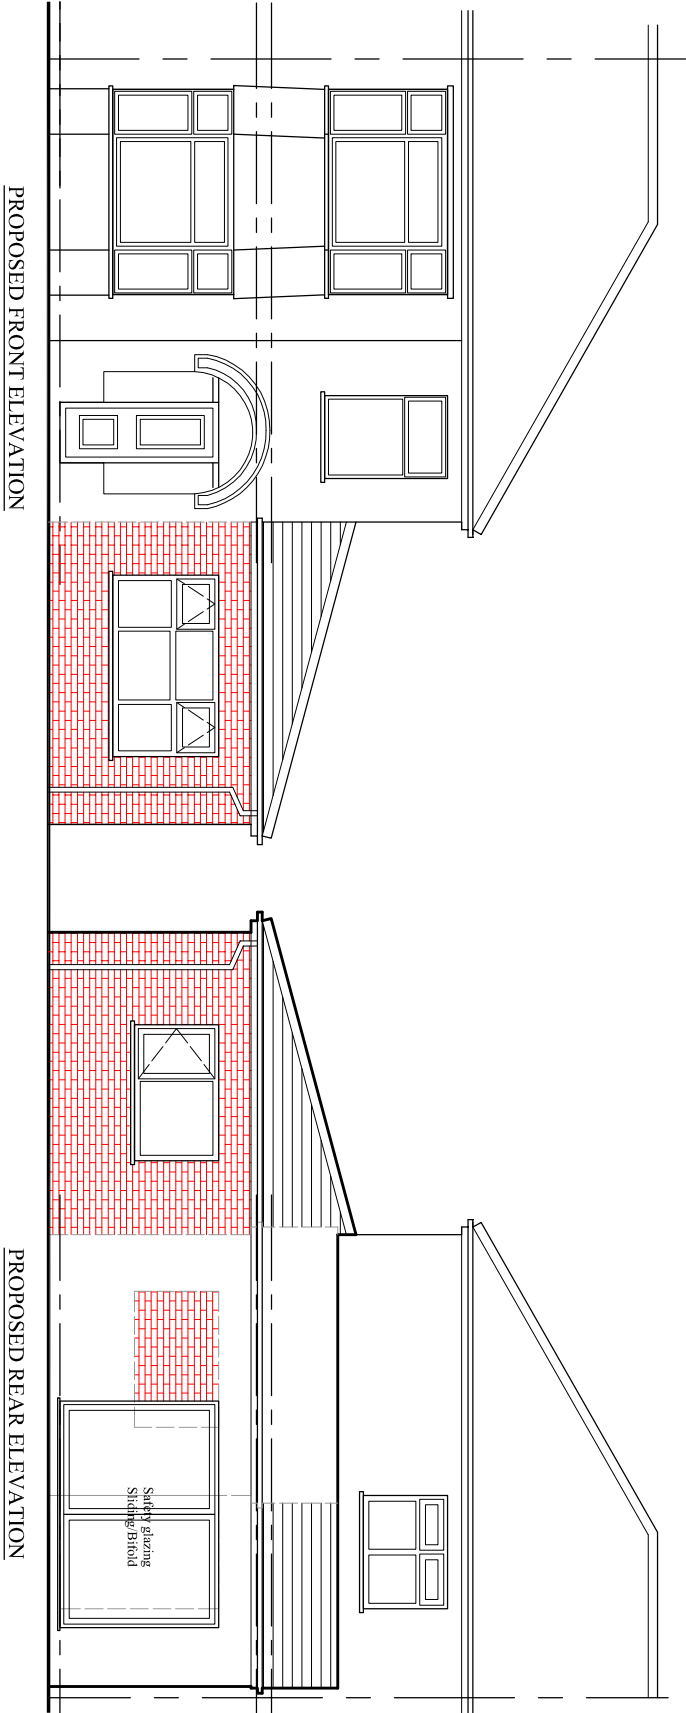


Do not scale from this drawing. All information should be checked by the contractor on site before commencing work. Any discrepancies should be reported to the architect immediately. All rights are reserved and are not transferable. Unauthorised reproductions of this drawing are not permitted.

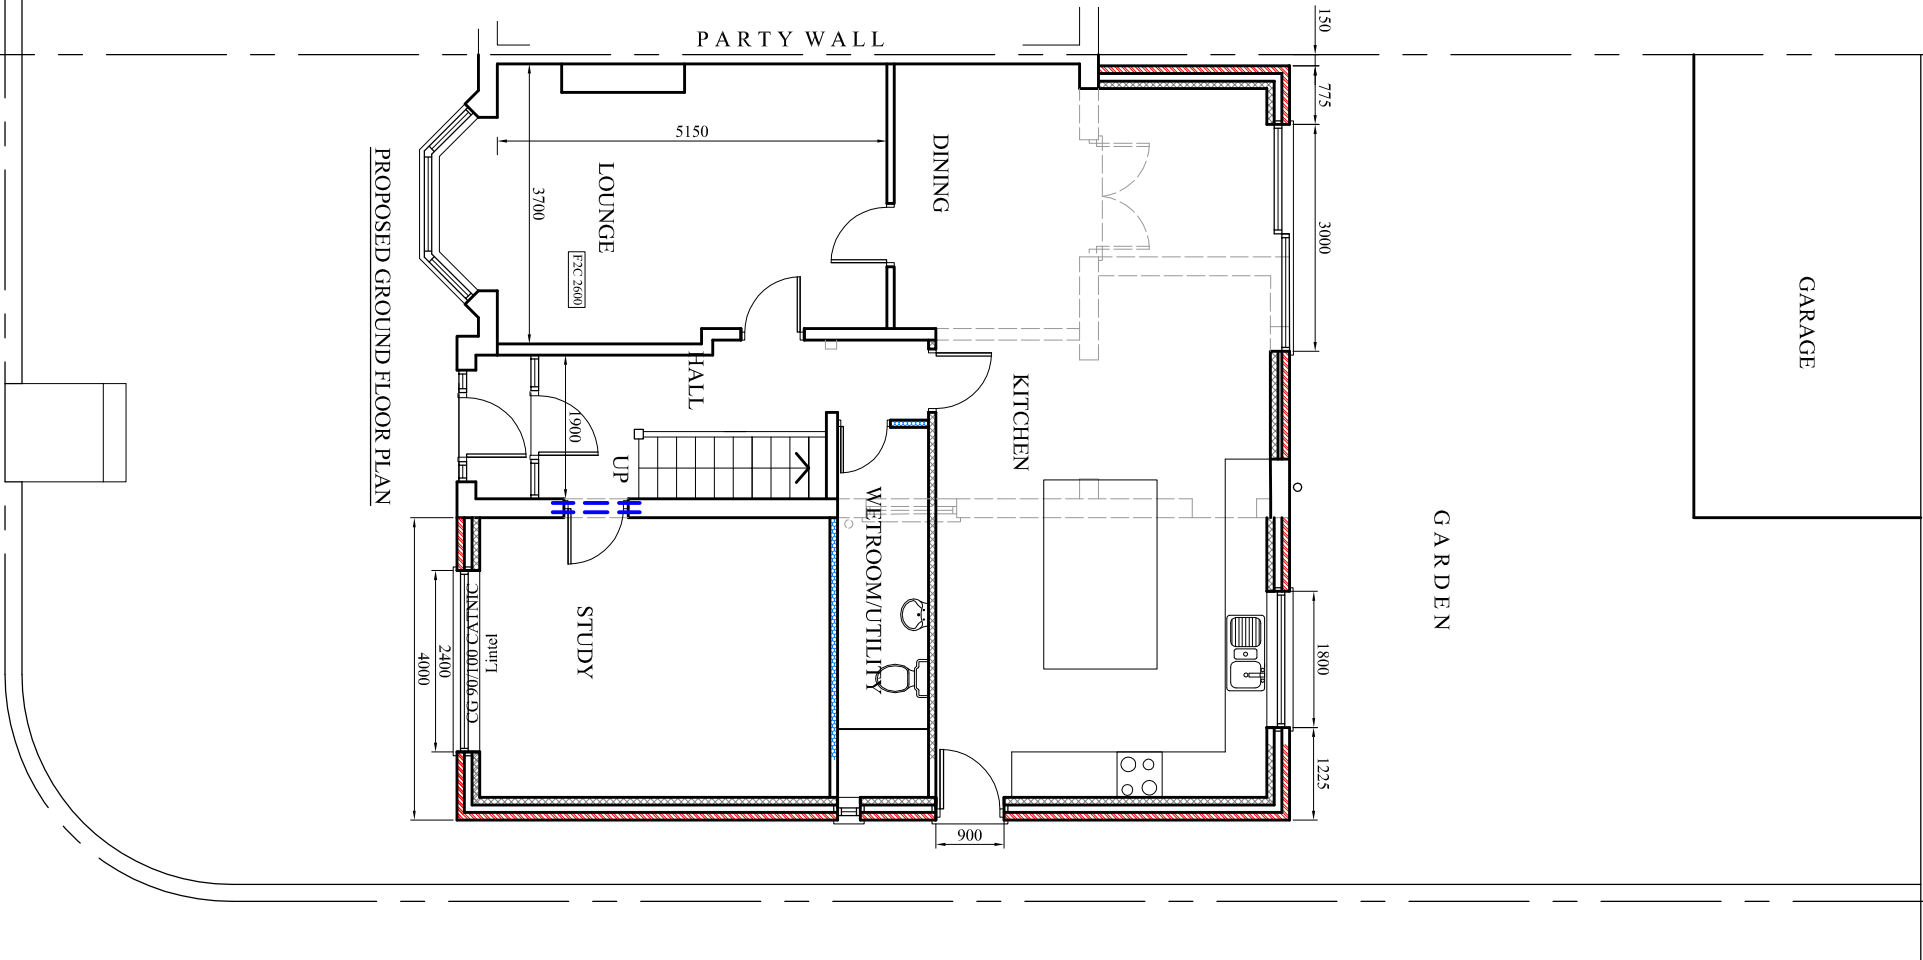

PROJECT
58 Hill Lane, Blackley

CLIENT
Mr. Haider Ali

DRAWING TITLE
Proposed Plan

JOB No. NA-P02
DRAWING No. NA-P02

SCALE DATE REVISION
1:100/A3 Sep. 2021
DRAWN CHECKED BY -

t: 0782 895 3405
e: niama@hotmai.co.uk