

Elevation Materials Legend

Wall Cladding
Cement / composite board
Dark Grey


Existing Facing Brickwork

Existing Roof Tiles

New Windows to be uPVC - Dark Grey.

Fasica Boards to be white to match the existing
Soffits to be white

Rainwater and exposed waste Goods to be uPVC
Round profile
Colour Black

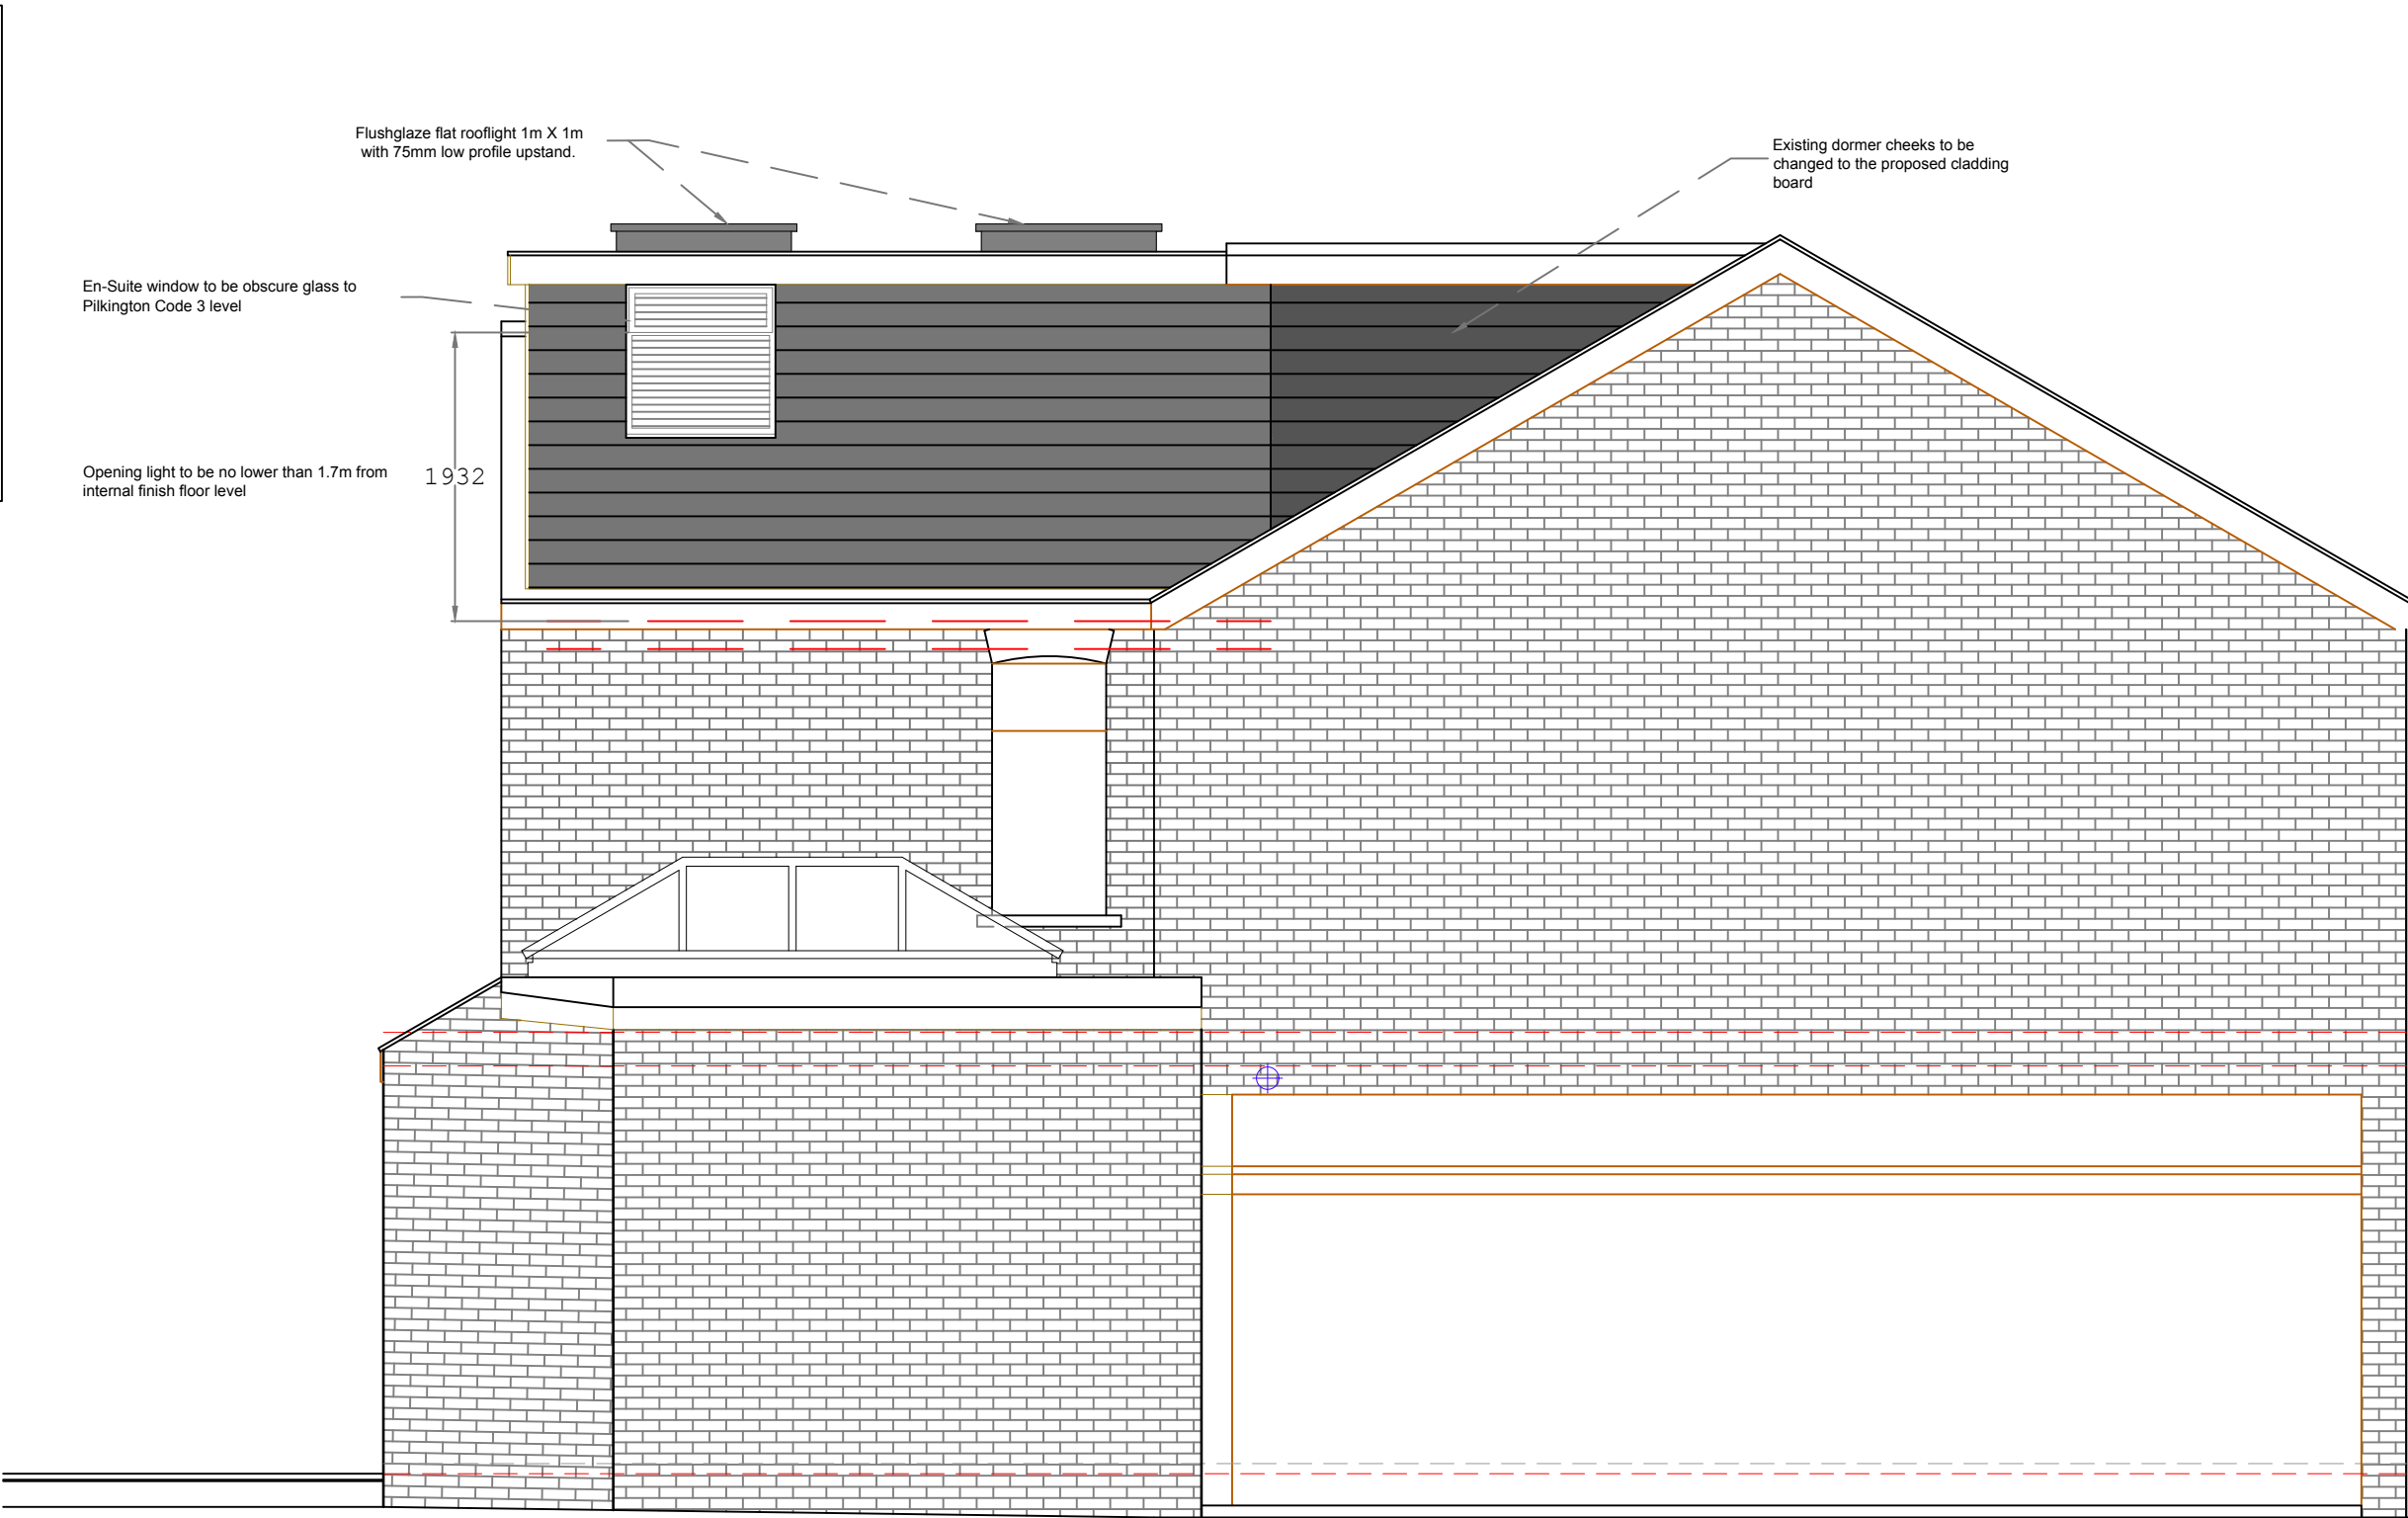

PROPOSED SIDE ELEVATION