This drawing is copyright and the property of CS2 Limited & must not be copied in whole or in part without their written permission. Do not scale. It is essential that this drawing is read in conjunction with all specifications/schedules of works and that all works are included for. All dimensions and levels must be verified on site and discrepancies reported to CS2 Limited prior to commencing works or preparing site drawings.

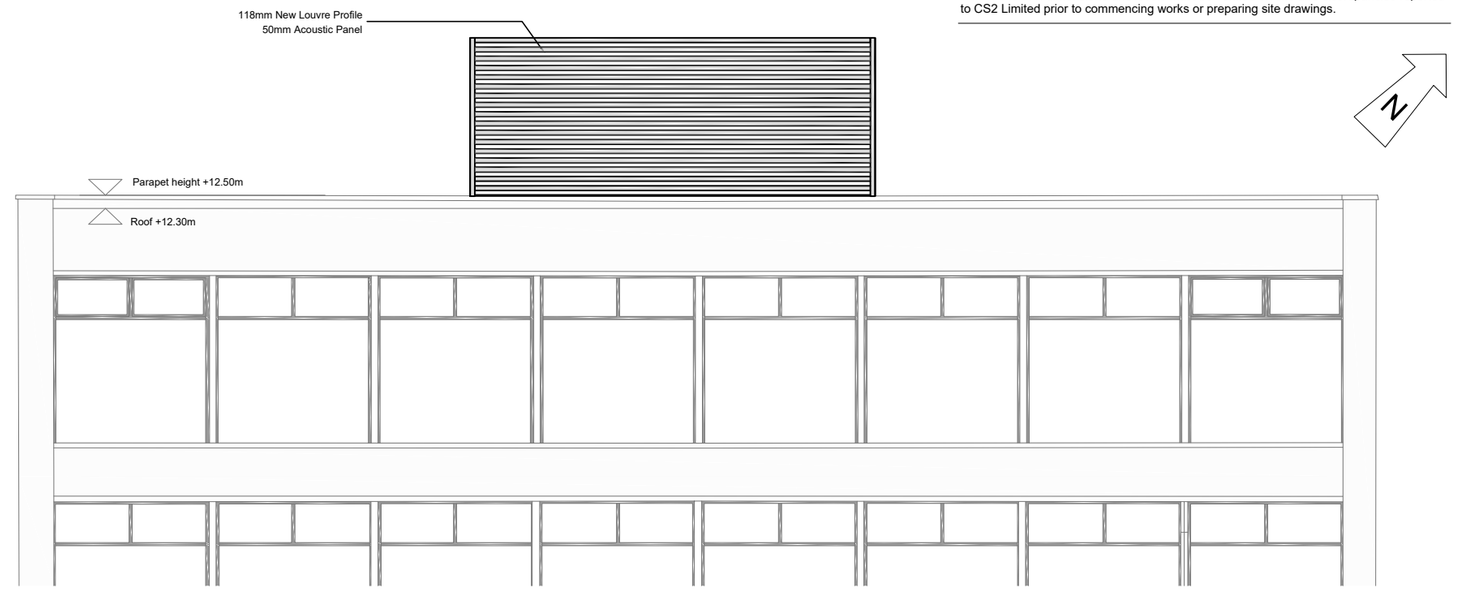

ELEVATION AT ROOF LEVEL FROM FRONT OF BUILDING (OLDHAM STREET) Scale 1:50

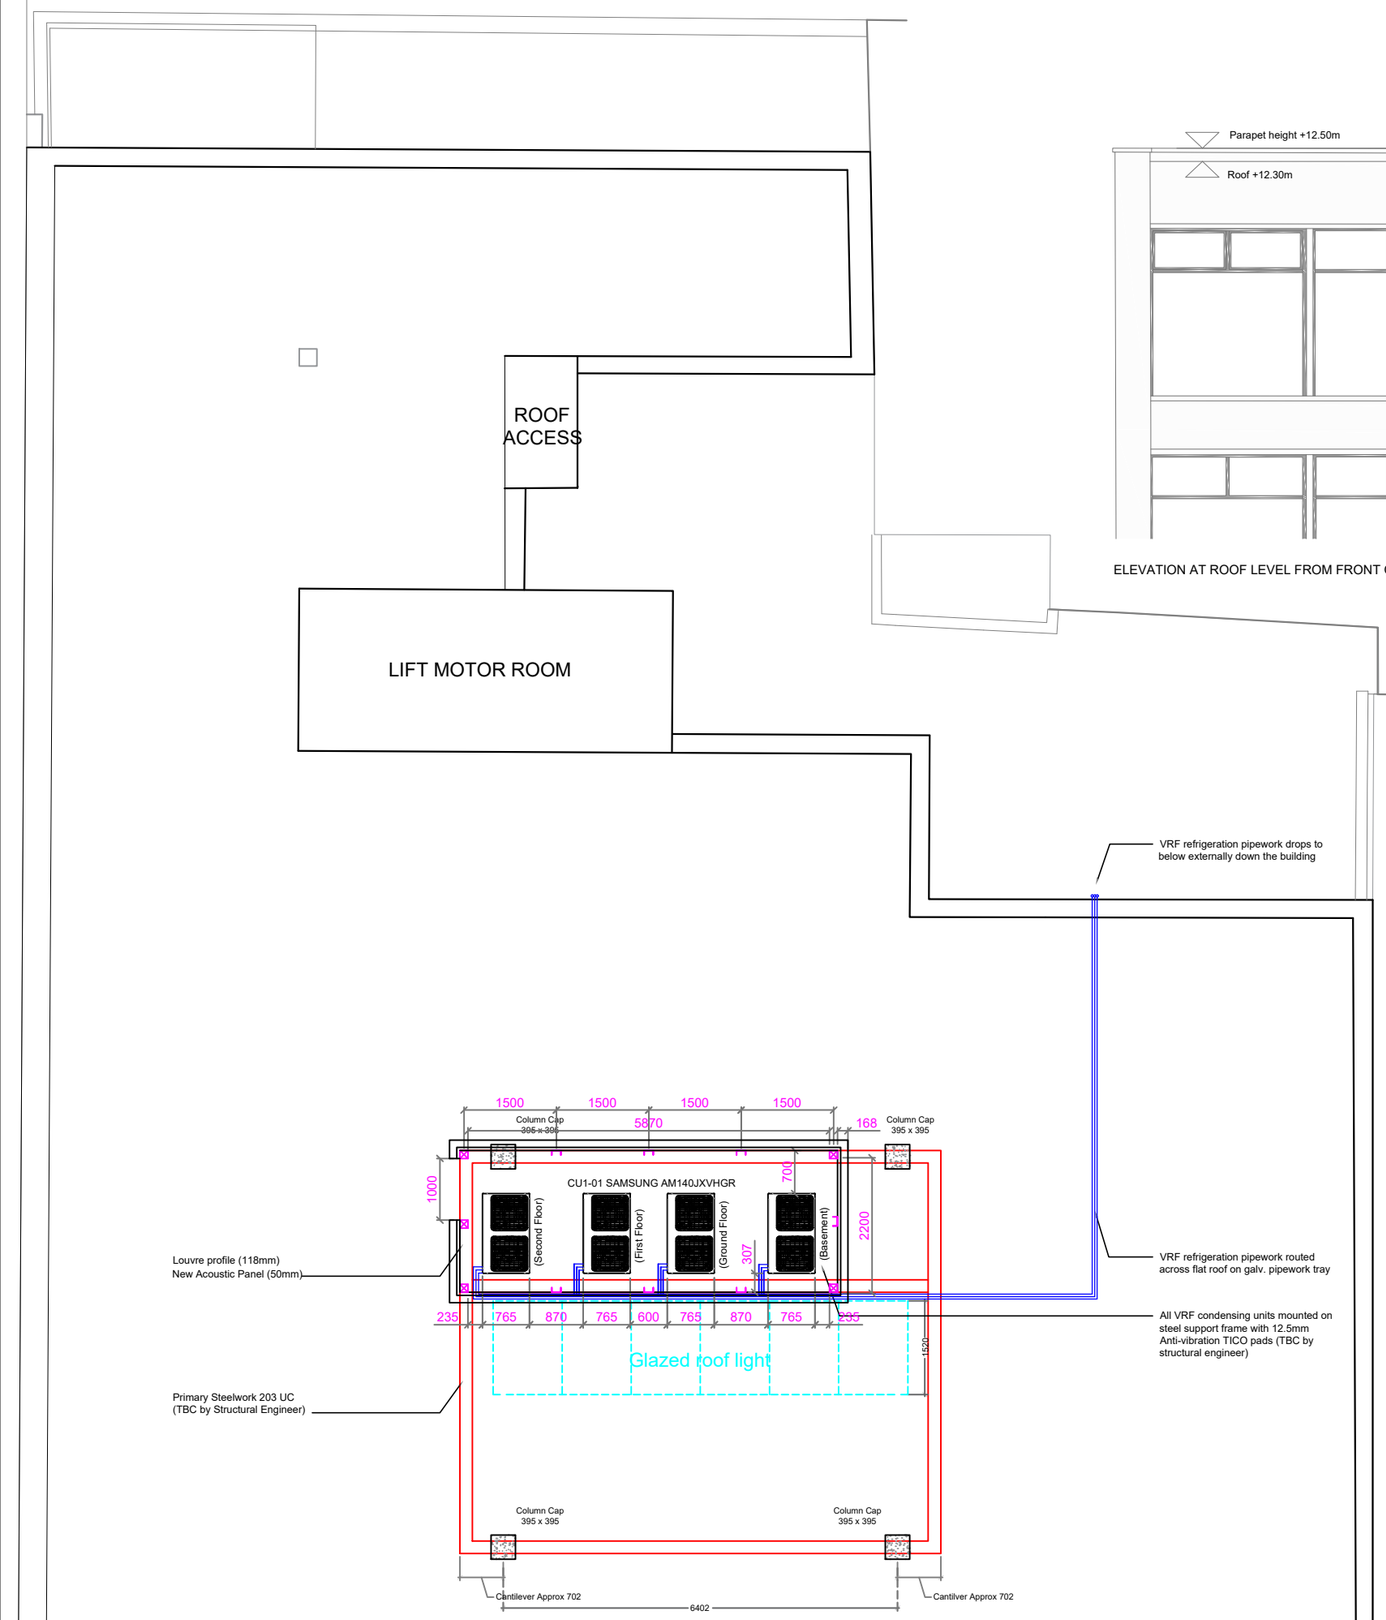

NOTES

· ALL PLANT TO BE INSTALLED ON ANTI-VIBRATION 12.5mm TICO PADS
· ACOUSTIC LOUVRE TO ACHIEVE 5dB BELOW BACKGROUND
· PLANT TO BE ACOUSTICALLY AND VISUALLY SCREENED (SEE ELEVATIONAL DETAIL)
· OTHER PLANT TO RUN FROM 07.00 TO 19.00 MONDAY TO FRIDAY

0 2.5 5 7.5 10m

Scale 1:100

REV	DESCRIPTION	DATE	INITIAL
B	Change to acoustic panels.	11/01/2021	LW
A	Reduced the size of the plant enclosure.	08/01/2021	LW

STAGE:

For Construction

CS2 CHARTERED SURVEYORS
CS2 Suite 3D, Blackfriars House,
Parsonage, Manchester, M3 2JA
T 0161 834 6610
E wharrison@CS2.co.uk

PROJECT:

135-141 Oldham Street, Manchester

TITLE:

Proposed Roof Plan

DRAWN:	CHECKED:	DATE:
LW	WH	11/02/2021
SCALE:	DRAWING NO.	REV:
1:100 @ A3	4051461.037	B

© 2020 CS2 Limited