



PROPOSED BAY DETAILING 1 - 100MM RECESS ON PIGEON AND LASYTALL ST ELEVS

NOT TO SCALE

INSET BRICK
BRICK TYPE 03 - STACK BOND ON PIGEON ST (BUFF)
BRICK TYPE 04 -
STRETCHER BOND WITH
RAKED MORTAR JOINTS ON LAYSTALL ST (RED)


1800mm OPERABLE DOUBLE GLAZED UNIT

BRICK TYPE 02 ON PIGEON STREET. (BUFF)
BRICK TYPE 04 ON LAYSTALL ELEVATION (RED)

PPC ALUMINIUM JULIET BALCONY

BRICK TYPE 03 ON PIGEON STREET (BUFF)
BRICK TYPE 04 ON LAYSTALL STREET (RED)

PPC ALUMINIUM SOFFIT

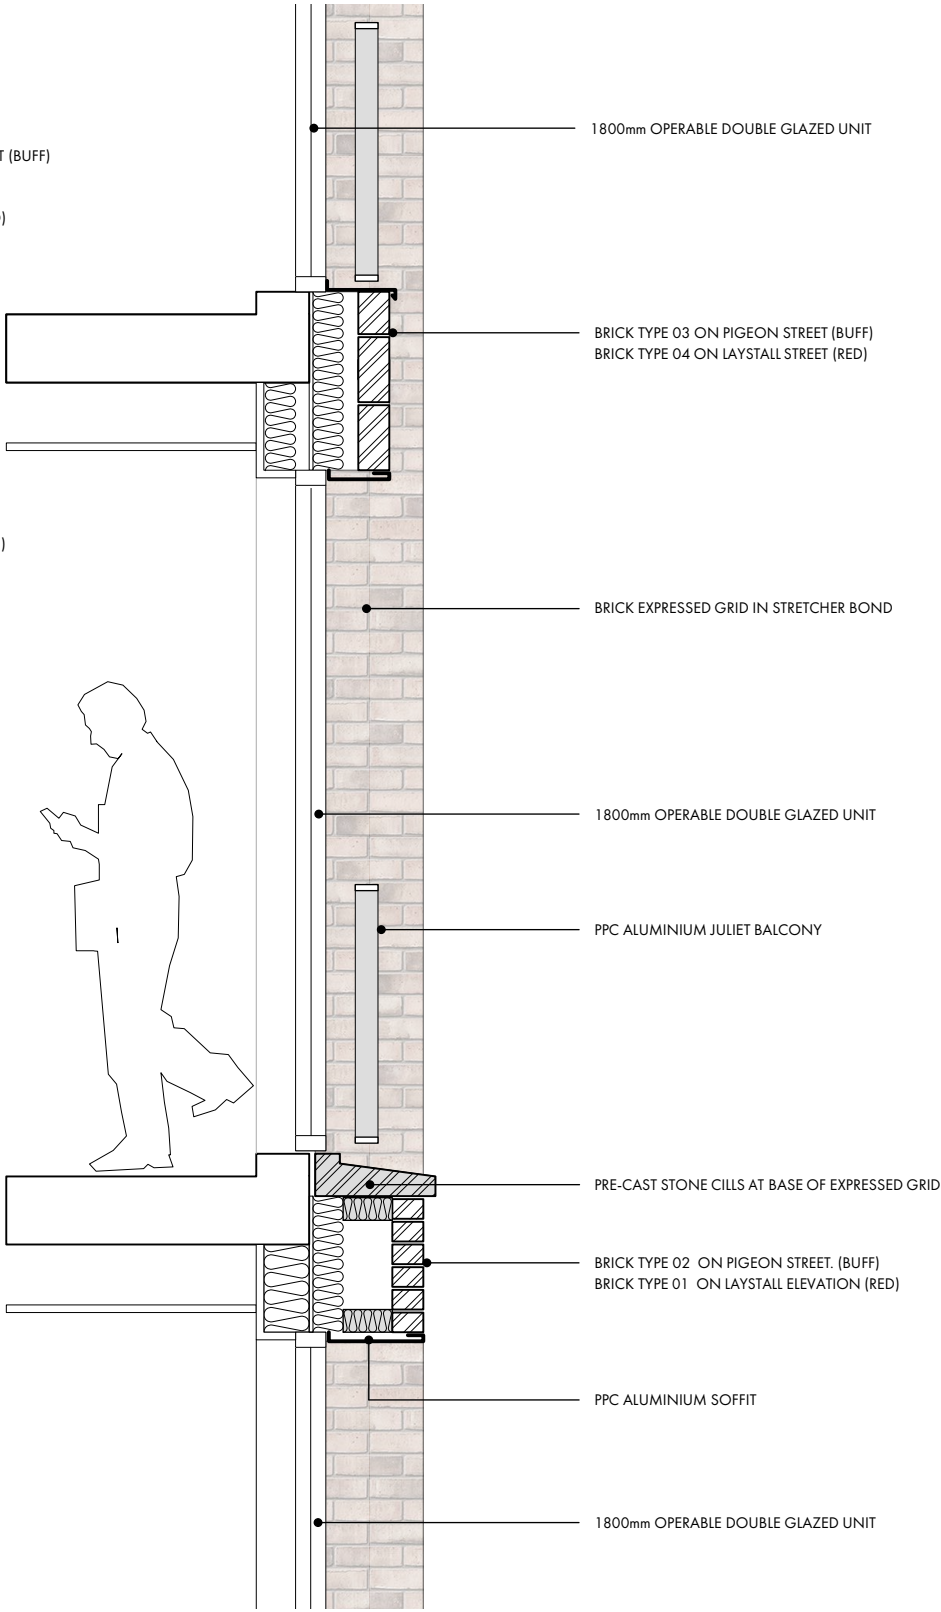

1800mm OPERABLE DOUBLE GLAZED UNIT

BRICK TYPE 03 ON PIGEON STREET (BUFF)
BRICK TYPE 04 ON LAYSTALL STREET (RED)

BRICK EXPRESSED GRID IN STRETCHER BOND

1800mm OPERABLE DOUBLE GLAZED UNIT

PPC ALUMINIUM JULIET BALCONY

PRE-CAST STONE CILLS AT BASE OF EXPRESSED GRID

BRICK TYPE 02 ON PIGEON STREET. (BUFF)
BRICK TYPE 01 ON LAYSTALL ELEVATION (RED)

PPC ALUMINIUM SOFFIT

1800mm OPERABLE DOUBLE GLAZED UNIT

PROPOSED BAY DETAILING 2

1:25 @ A3

OMIArchitects

PROJECT Laystall St
DATE OCT' 20
SCALE 1:25
DWG No. 1383 / A 0002

PROPOSED BAY DETAILING
FACADE DETAIL