



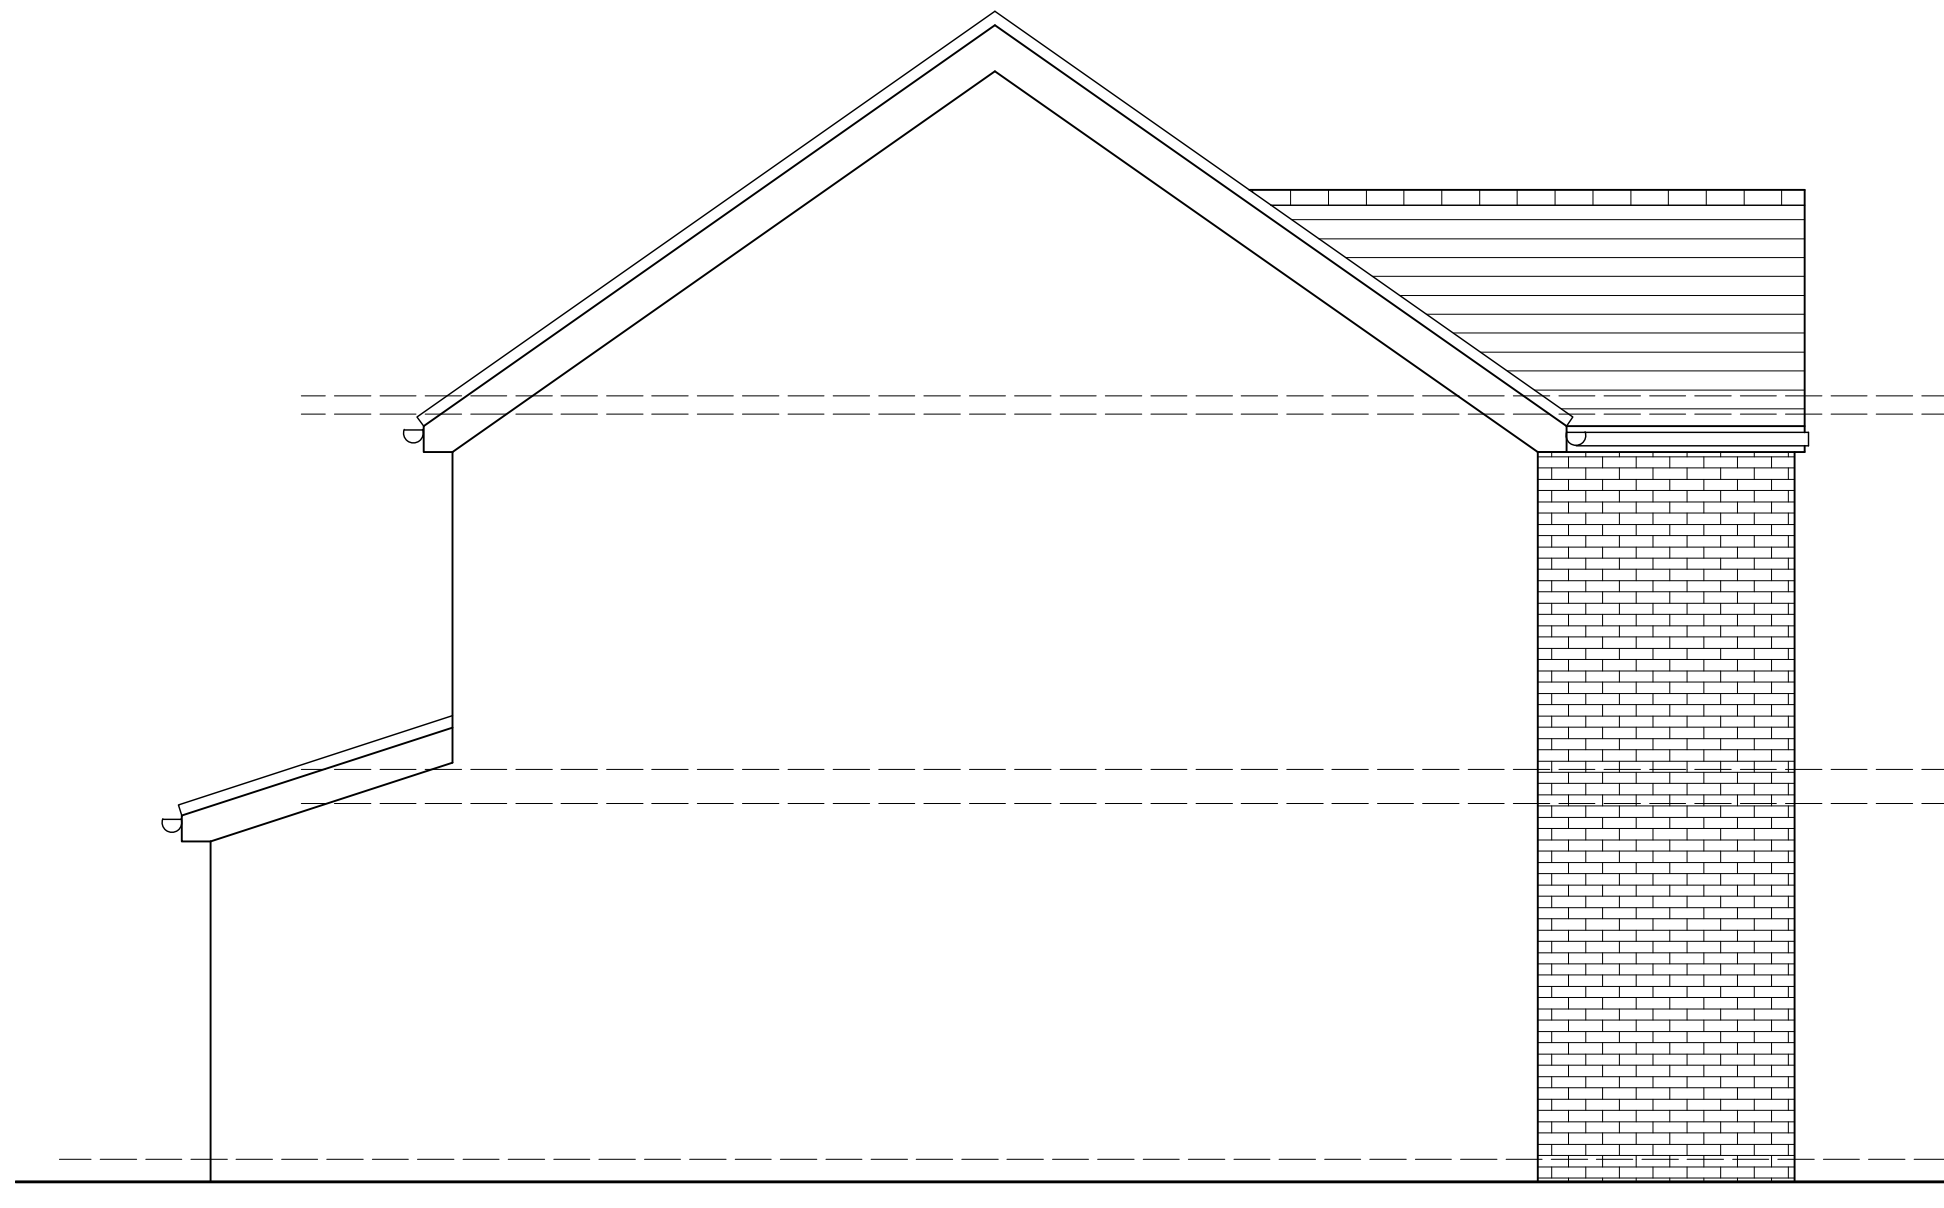

PROPOSED SIDE ELEVATION scale 1:50

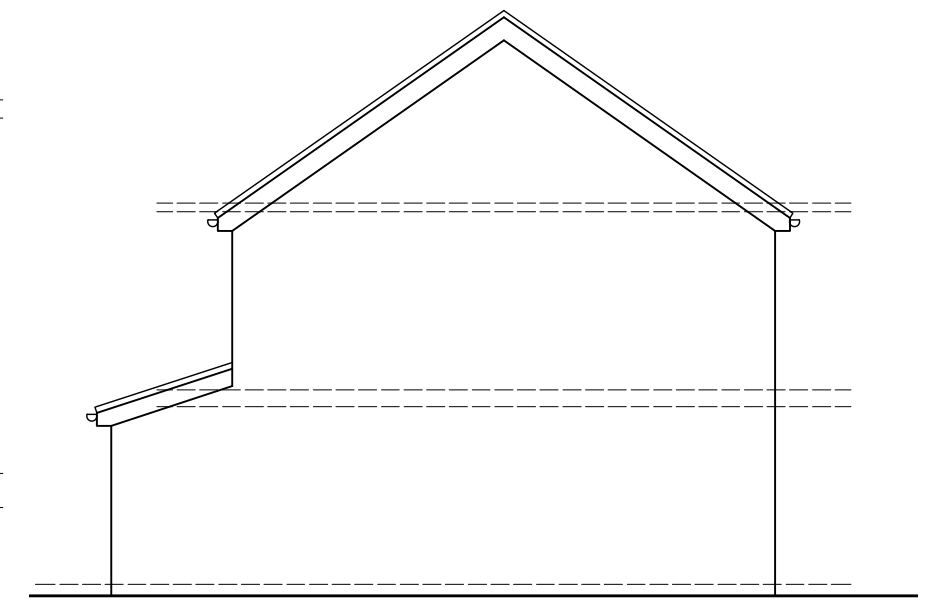

EXISTING SIDE ELEVATION
scale 1:100

 TDM ARCHITECTURAL LTD Mob : 07805560652 e-mail: tdmdesign@live.co.uk	
Client: MR BELA	
Address: 12 BARRY LAWSON CLOSE, MANCHESTER, M8 9EY	
Project: TWO STOREY SIDE EXTENSION	
Dwg Title: PLANNING: PROPOSED & EXISTING PLANS & ELEVATIONS	
Date: MARCH 2021	Scale: @A2 1 : 50 / 100
Job No: 03.21.479	Dwg No: PL02
Drawn: D.L	Checked: D.L