


THE BUILDER MUST CHECK THE SITE AND THE APPROVED DRAWINGS BEFORE COMMENCING THE WORKS AND MUST TAKE ANY WORKING MEASUREMENTS AS NECESSARY.ANY DISCREPANCY IN THE DRAWING MUST BE REPORTED TO THE CLIENT .

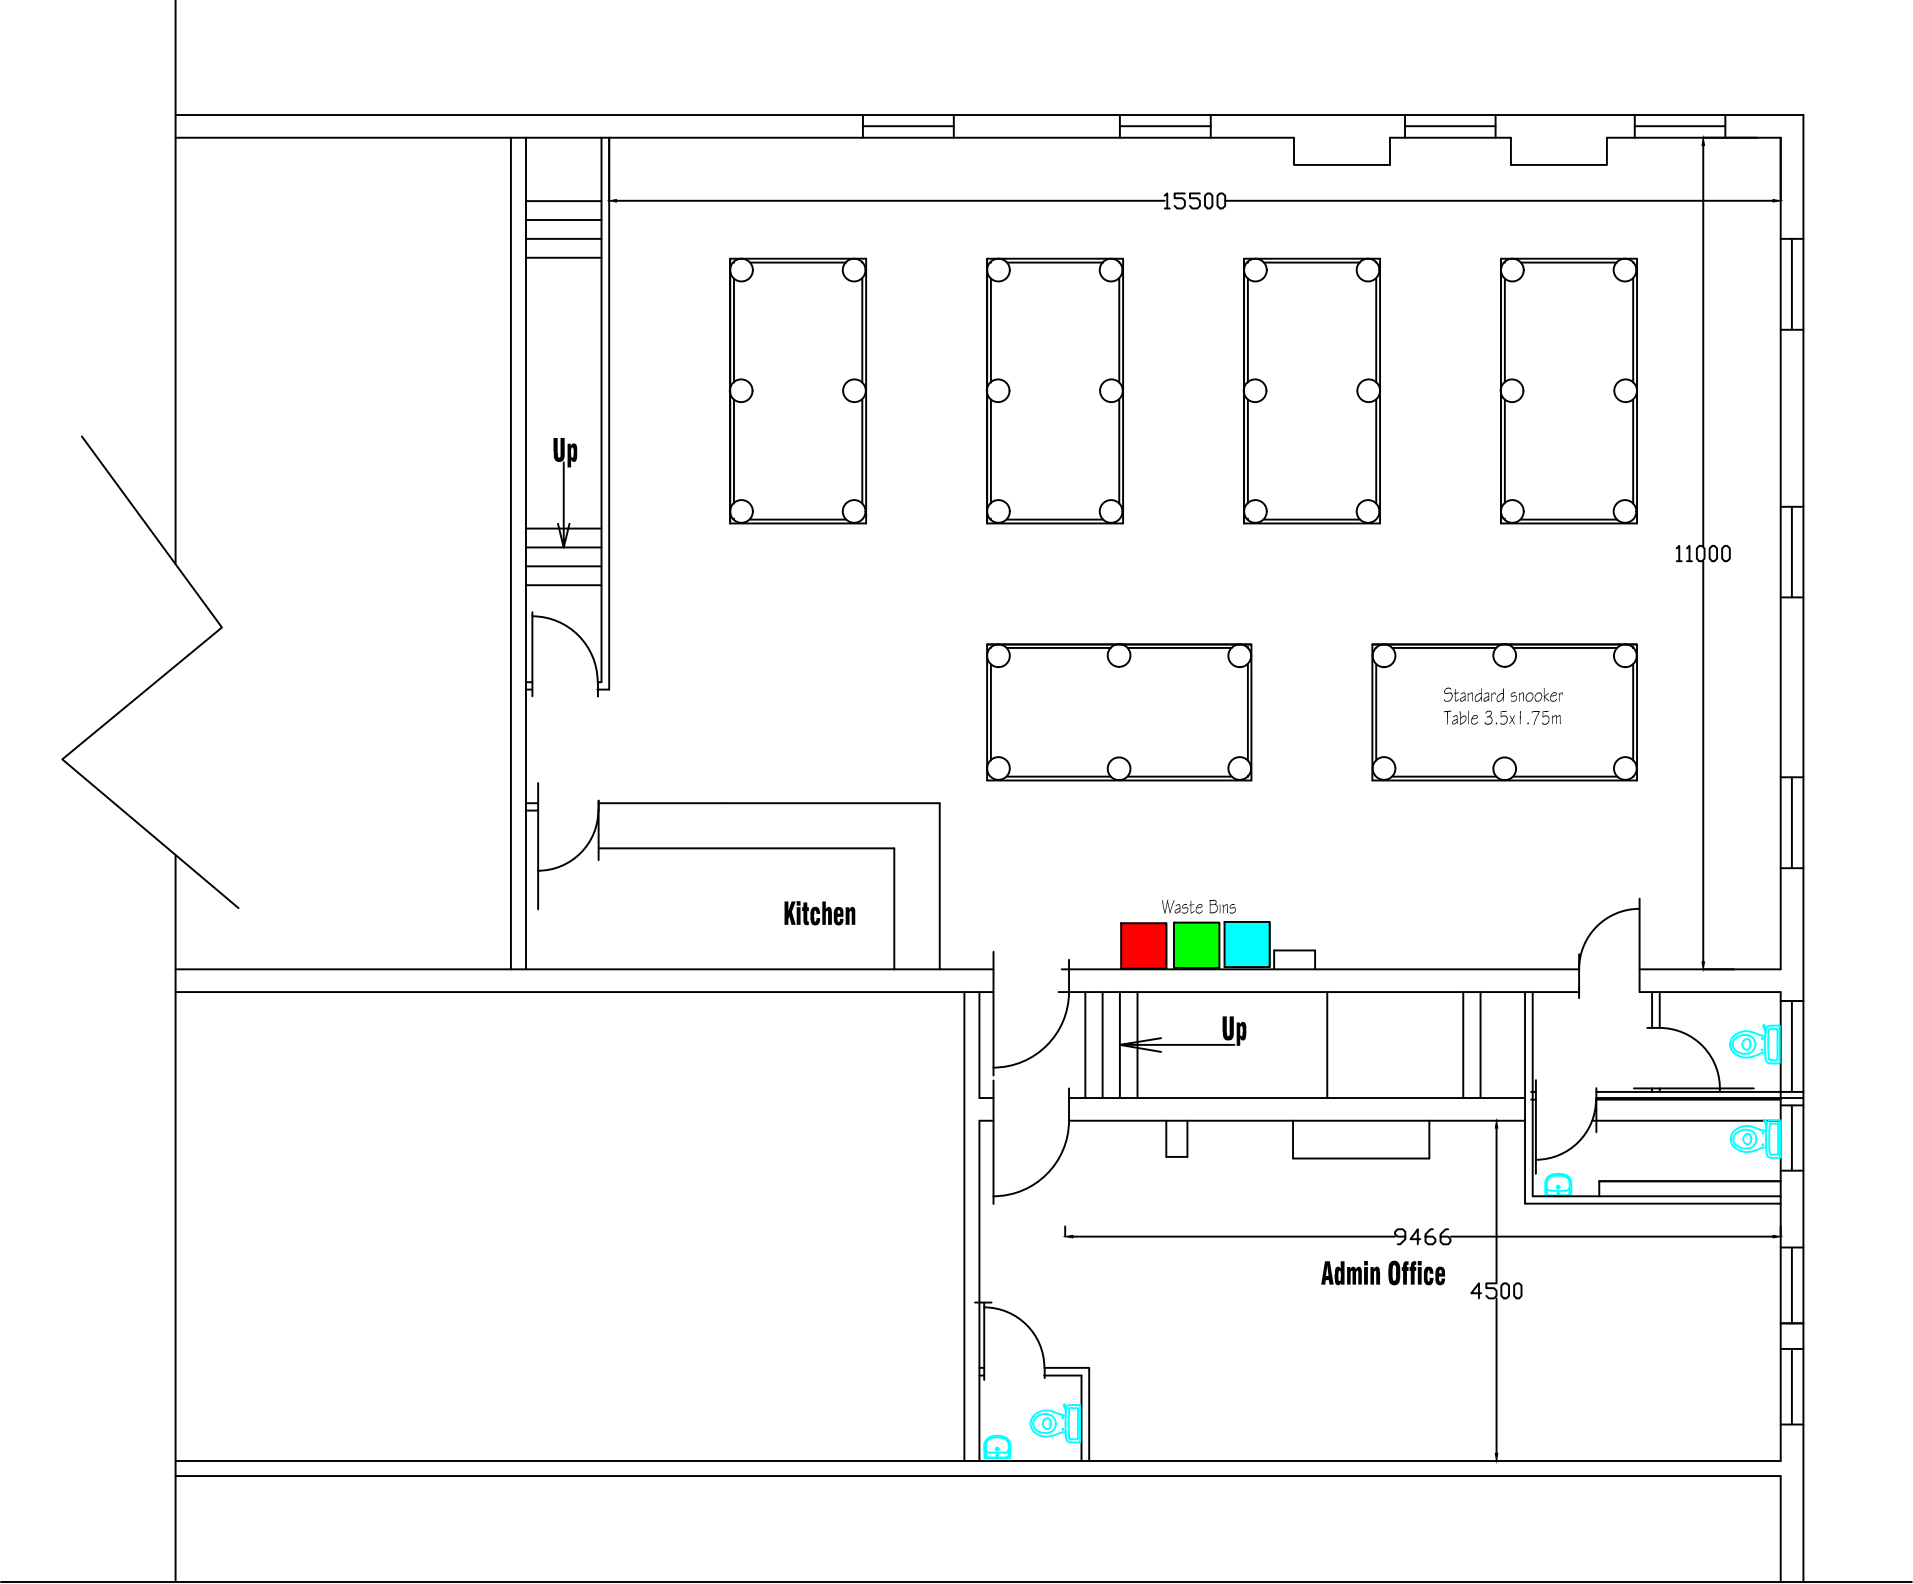

Proposed Layout Plan

Key :-

- Food Waste
- Paper Waste
- Glass / Plastic Waste

H S H

Engineering Design Services
428 Cheetham Hill Road Cheetham Manchester
M8 9LE. UK. 01617956385,07940197 333

project title	Proposed change of use from a Church hall to a snooker club.		
client	Mr Ali Munawer		
dwg. title	Waste Management Plan		
dwg.no.	sheet no.	scale.	job no.
03		1:100 @ A3	
751A Stockport Road M19 3AR			
drawn by.	checked by.	approved by.	date
TZ			Oct 2020