




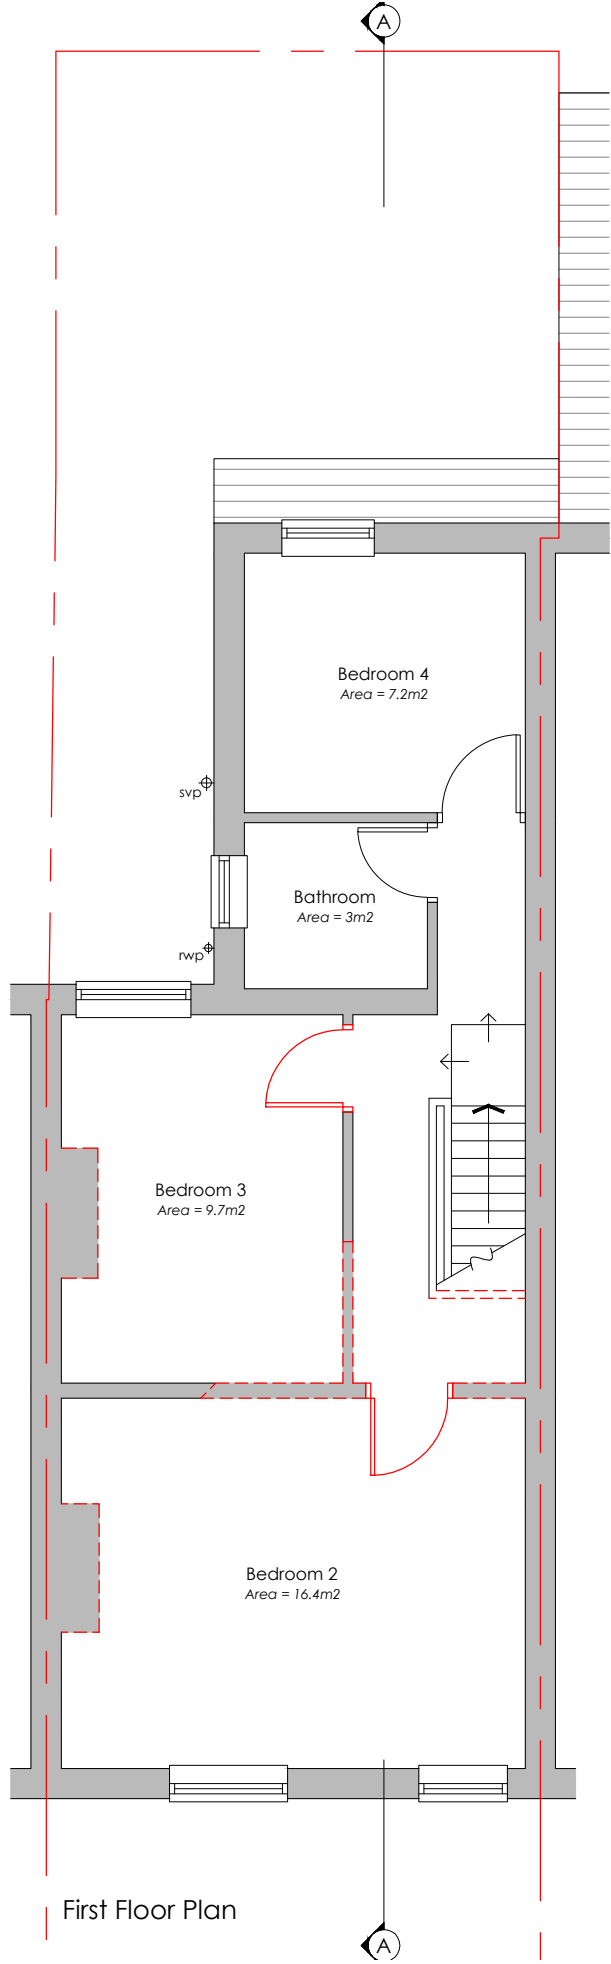


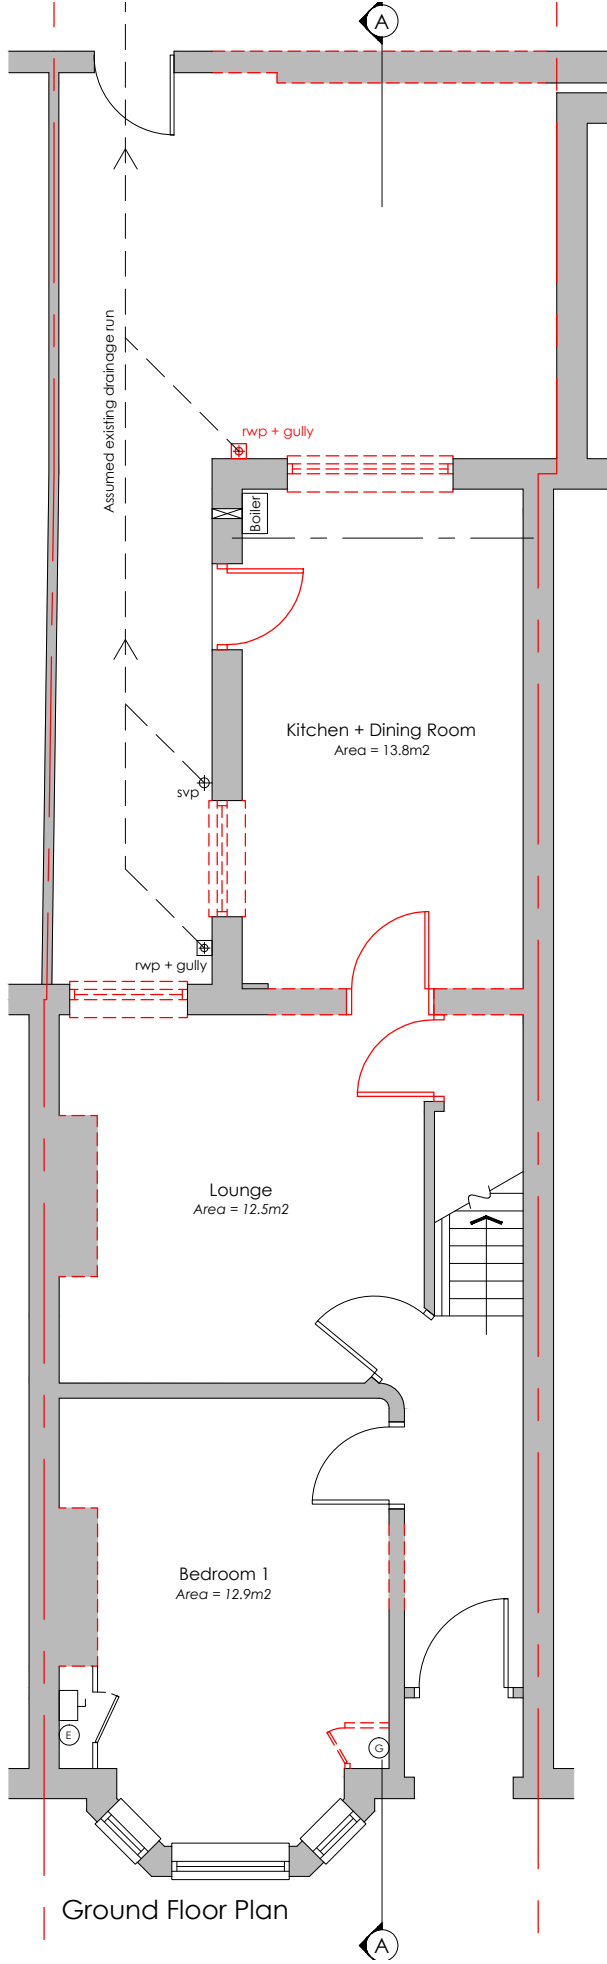


Front Elevation

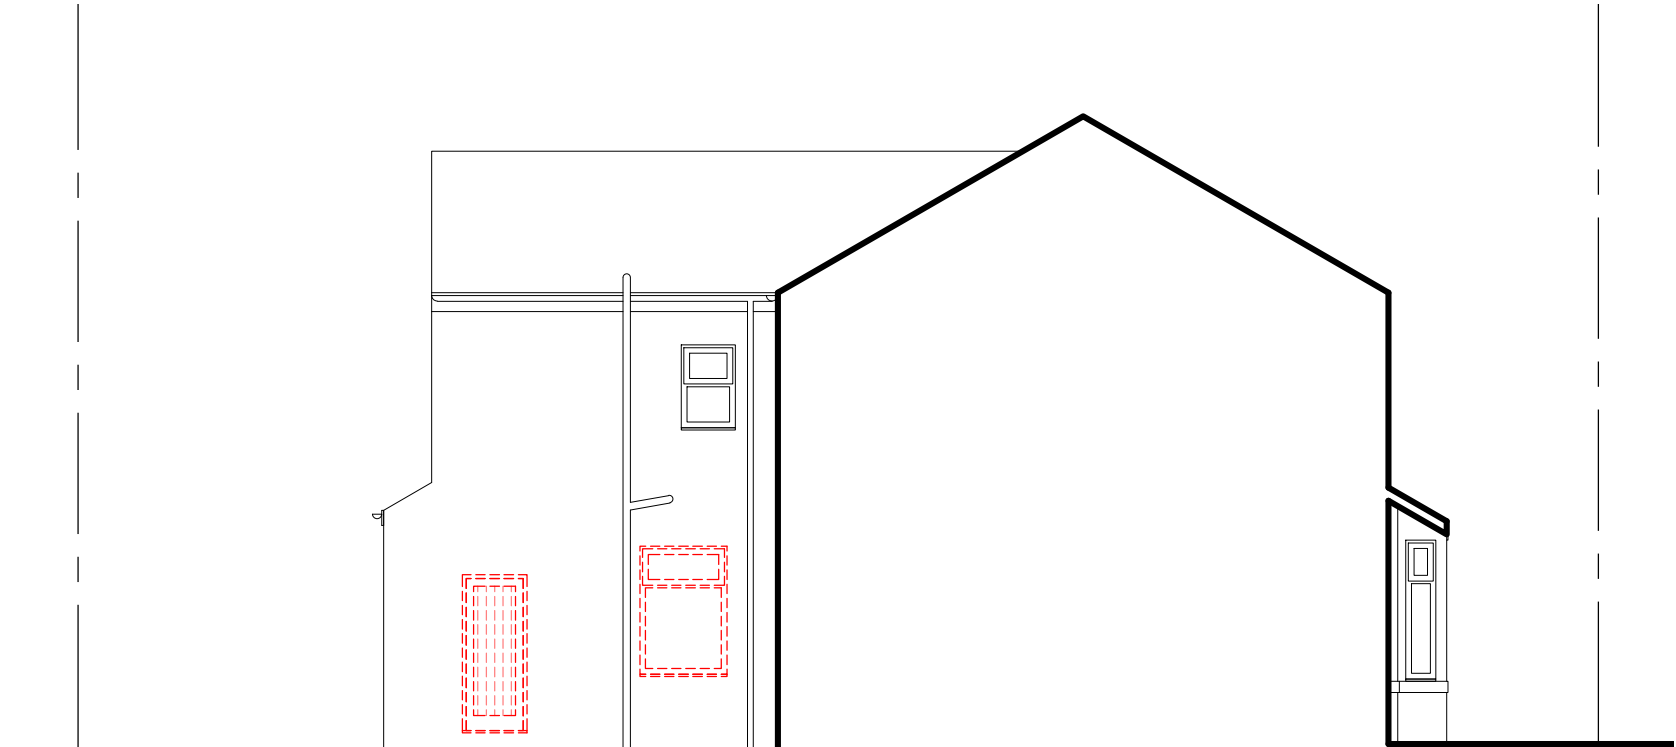


Side Elevation

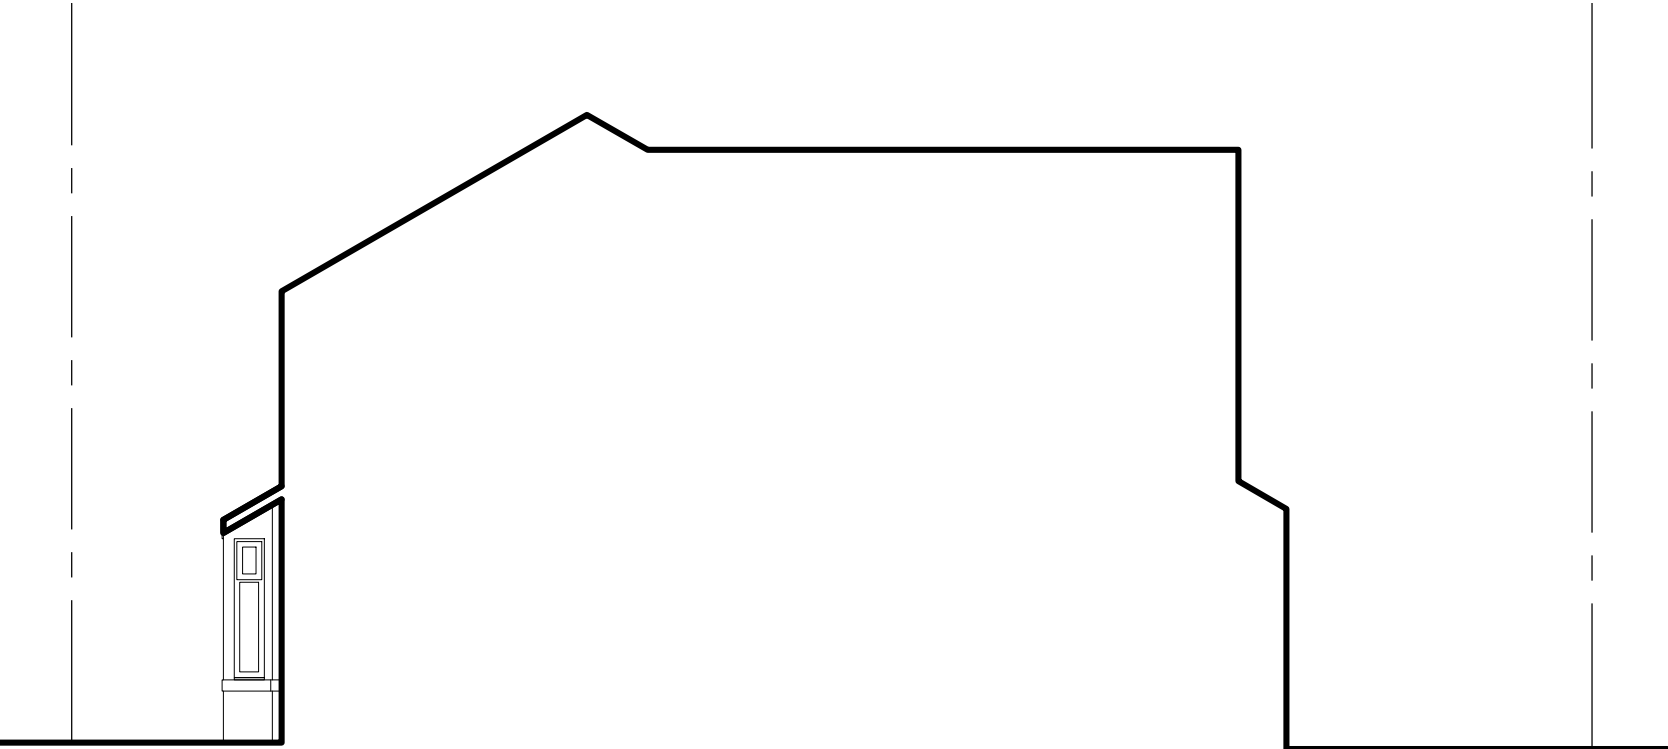


Sectional Side Elevation

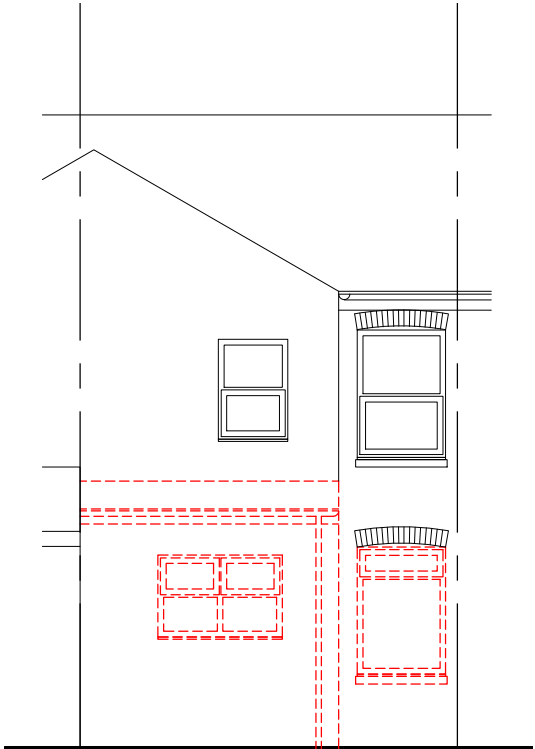


Rear Elevation

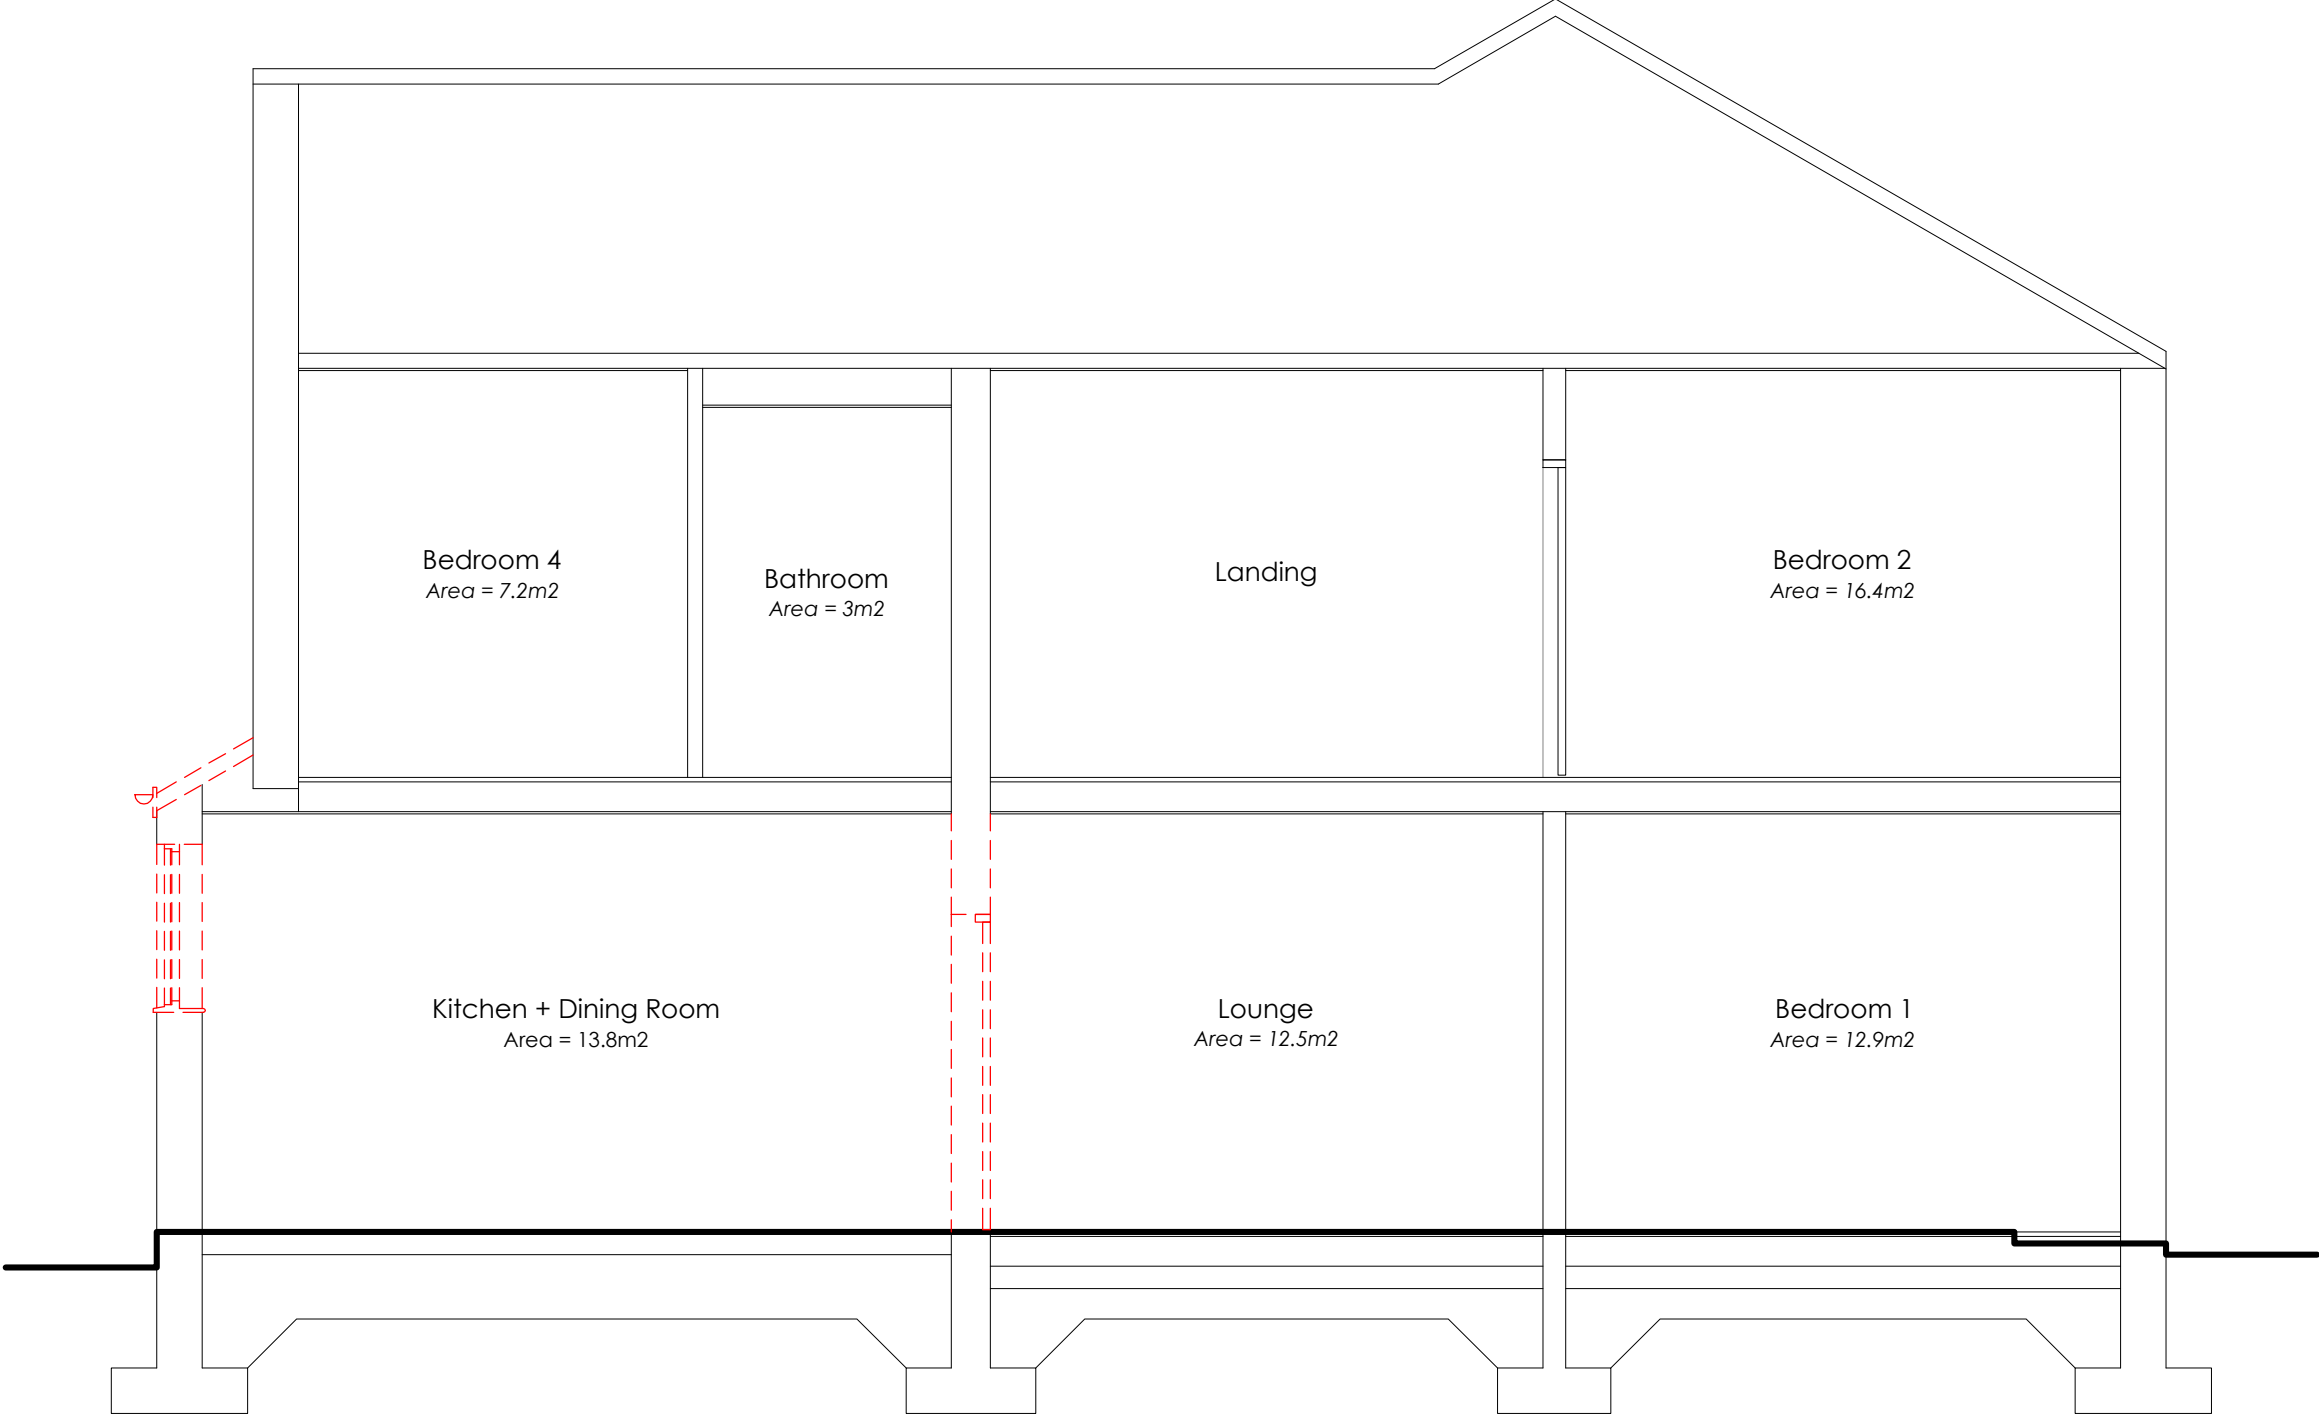

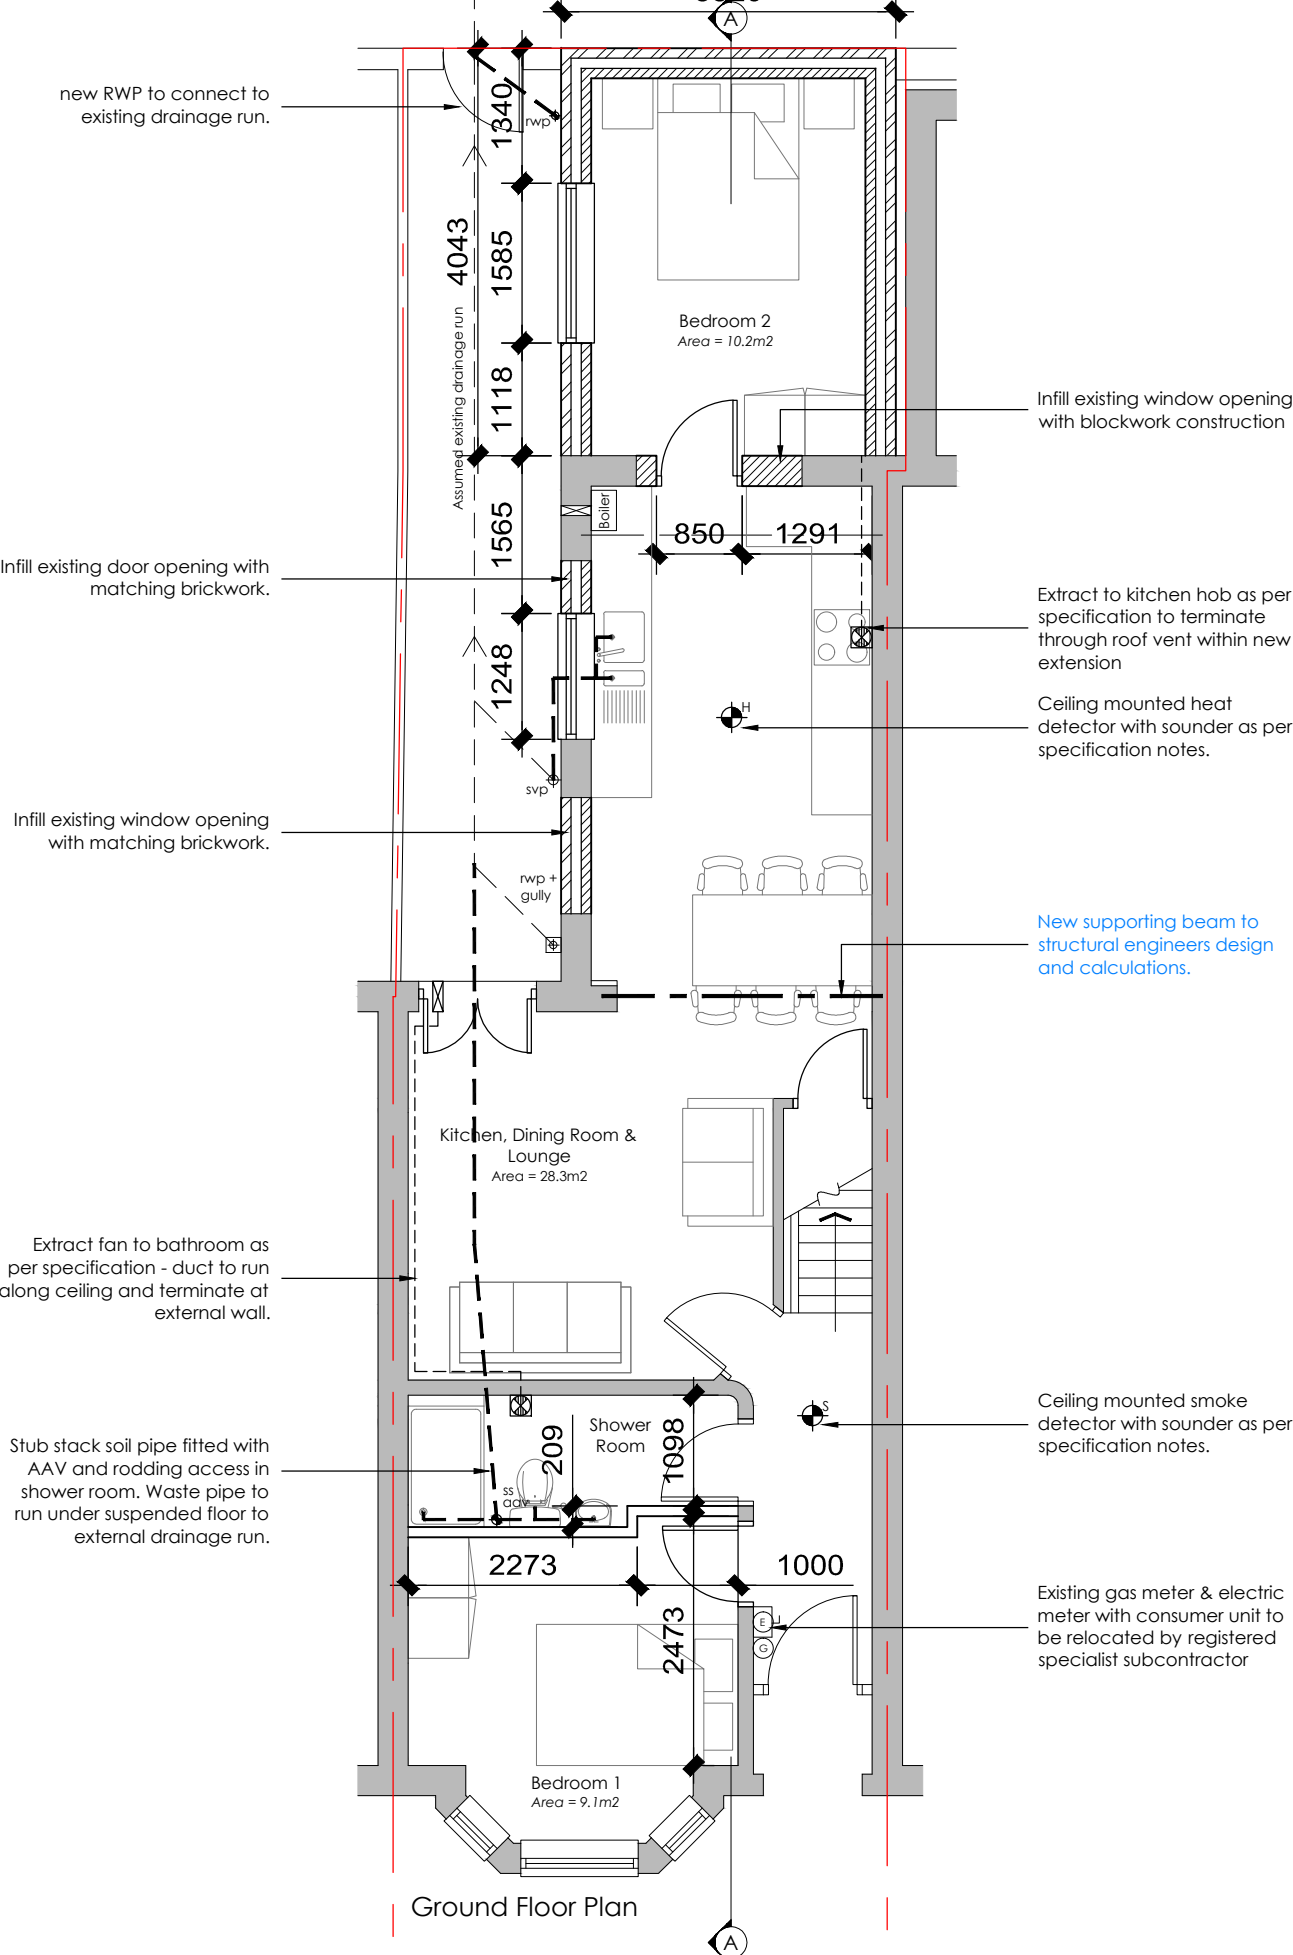

New supporting beams to support chimney breast demolition structural engineers design and calculations.

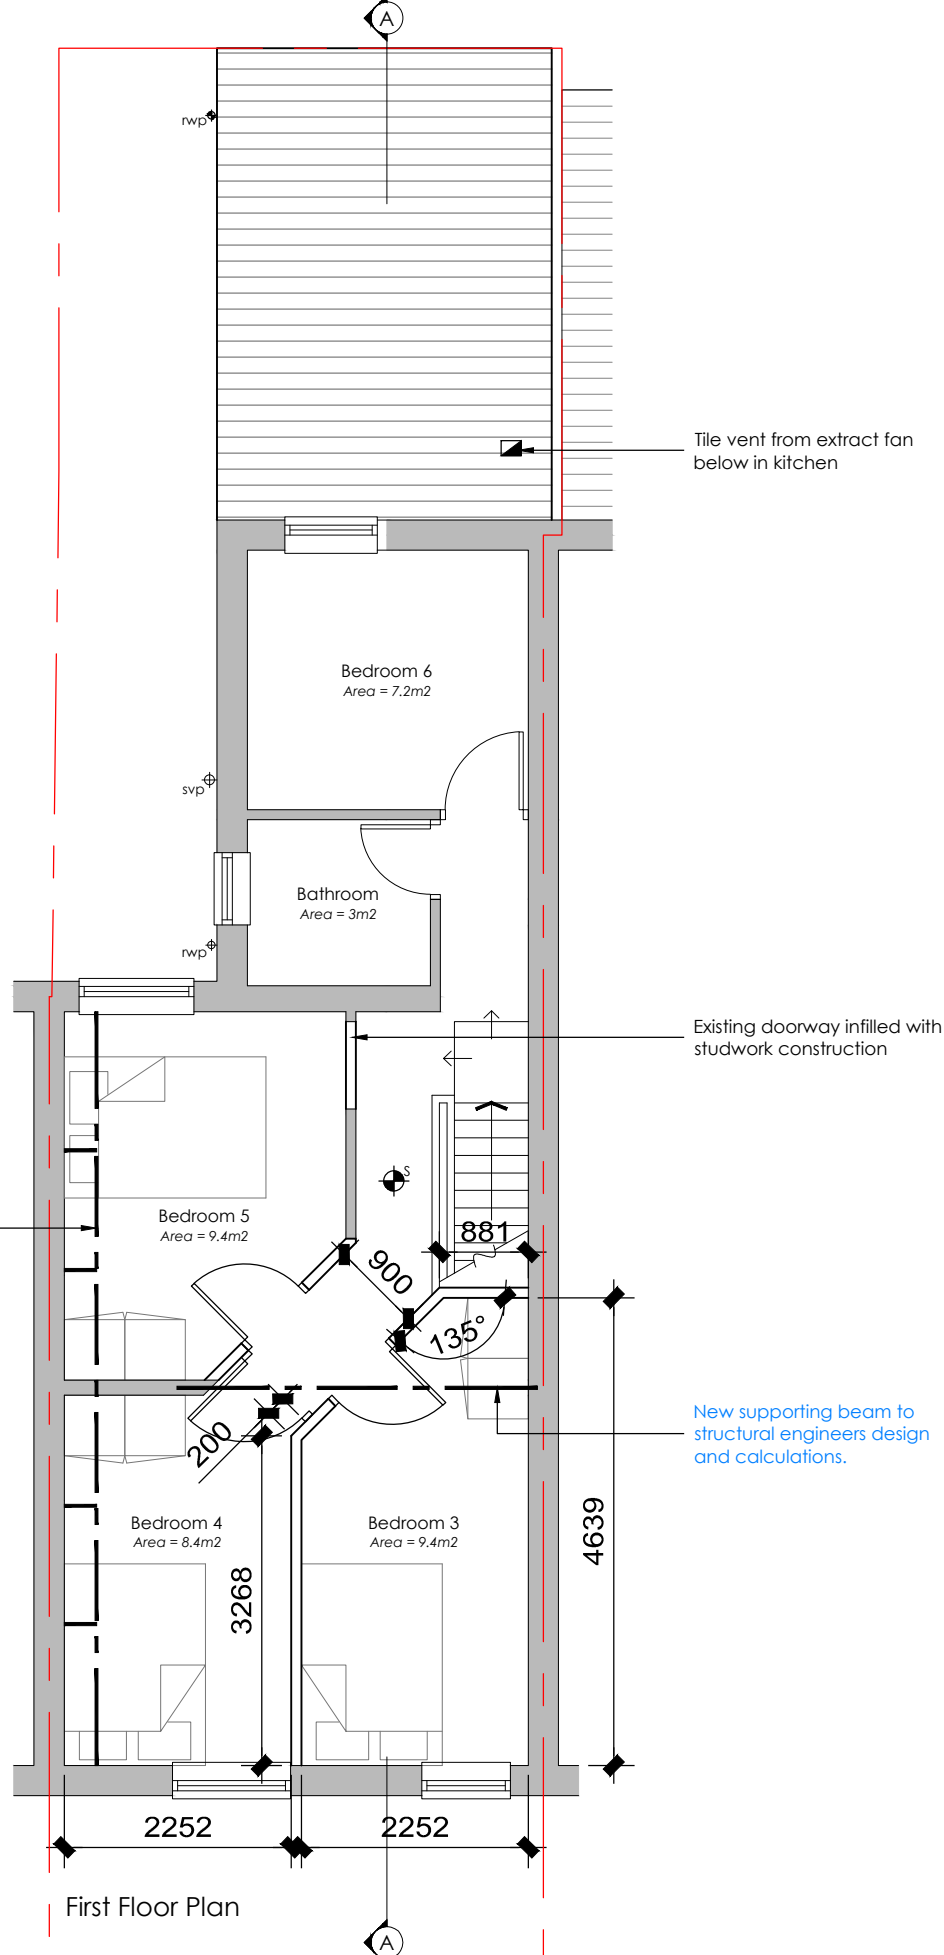


Tile vent from extract fan below in kitchen

Existing doorway infilled with studwork construction


New supporting beam to structural engineers design and calculations.




Front Elevation

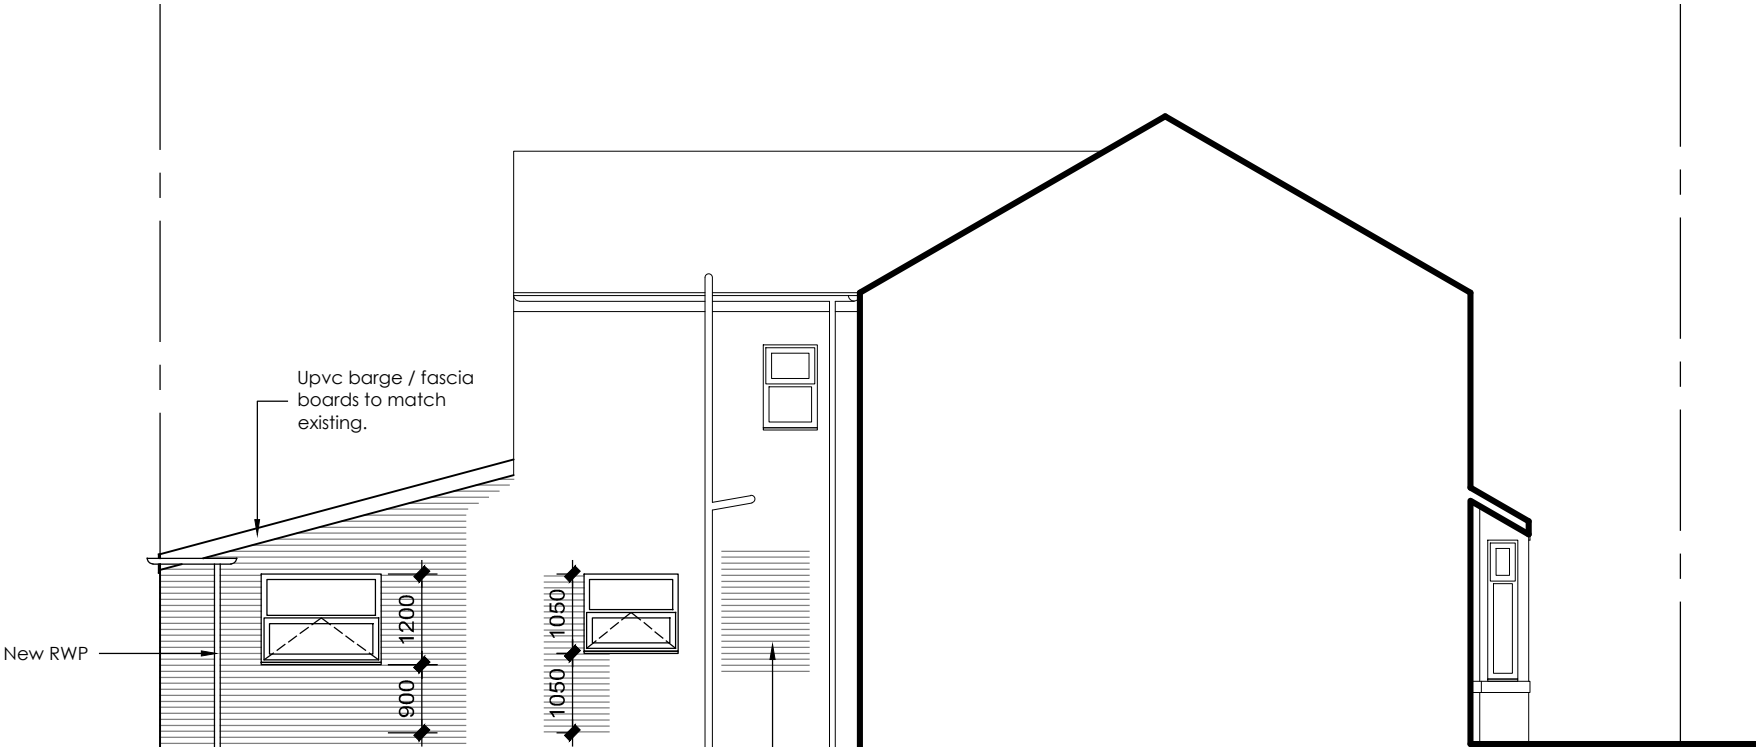

Side Elevation

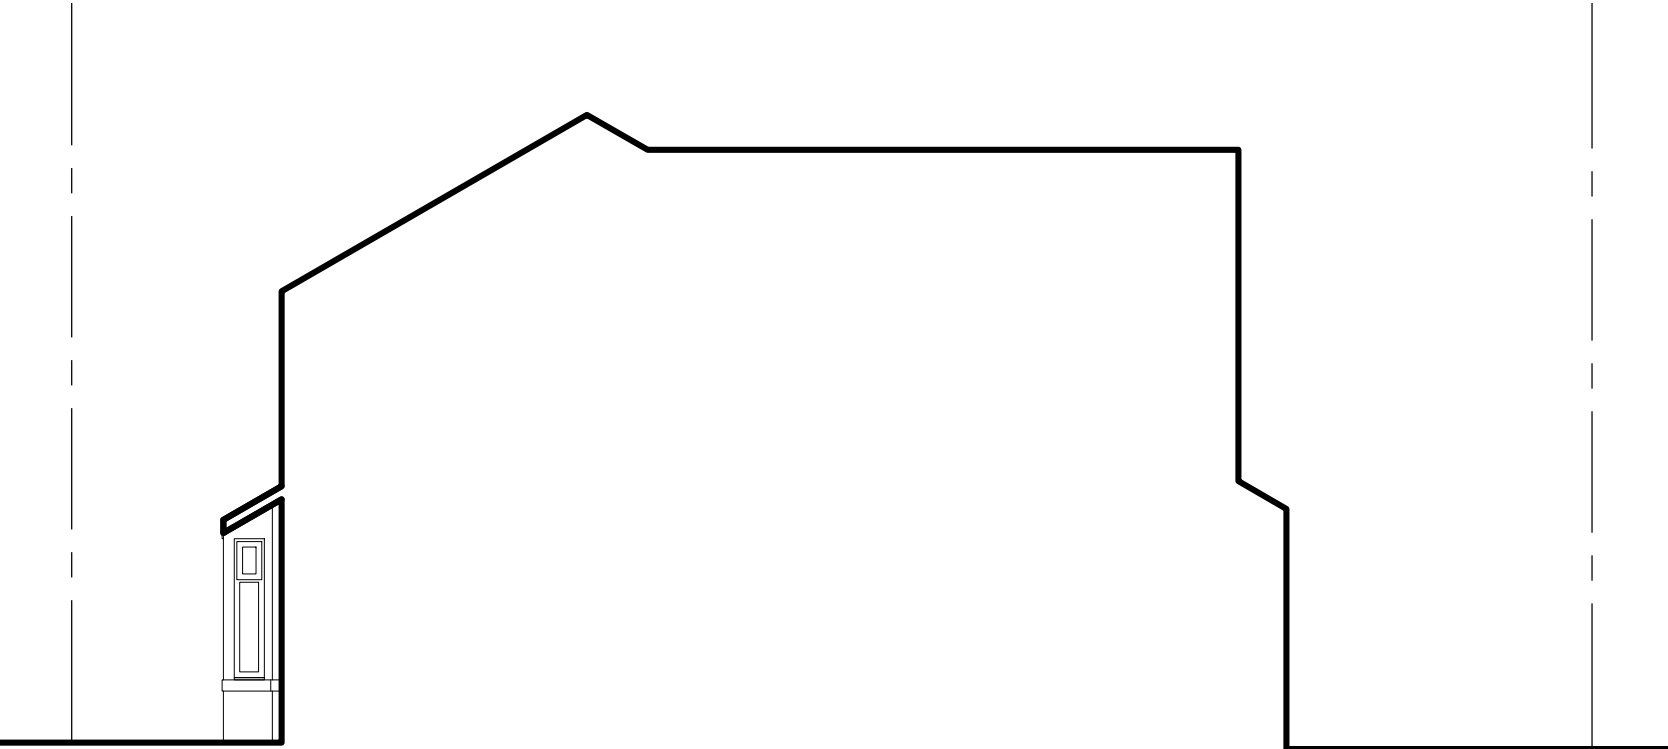

Sectional Side Elevation

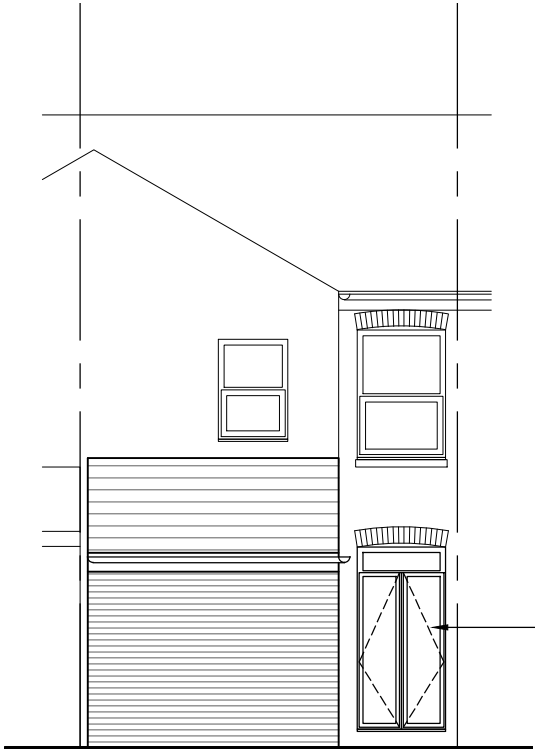

Rear Elevation

