



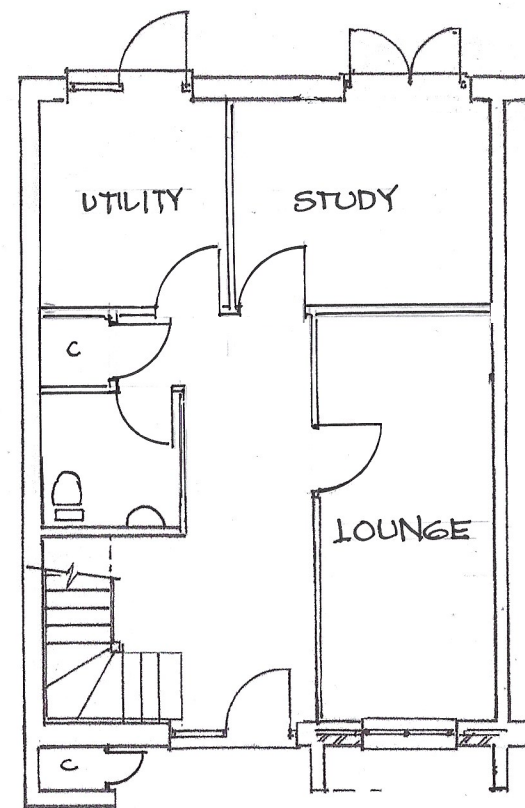

PROPOSED ELEVATION & GROUND FLOOR PLAN

110, CHERVIL CLOSE, M14 7DP

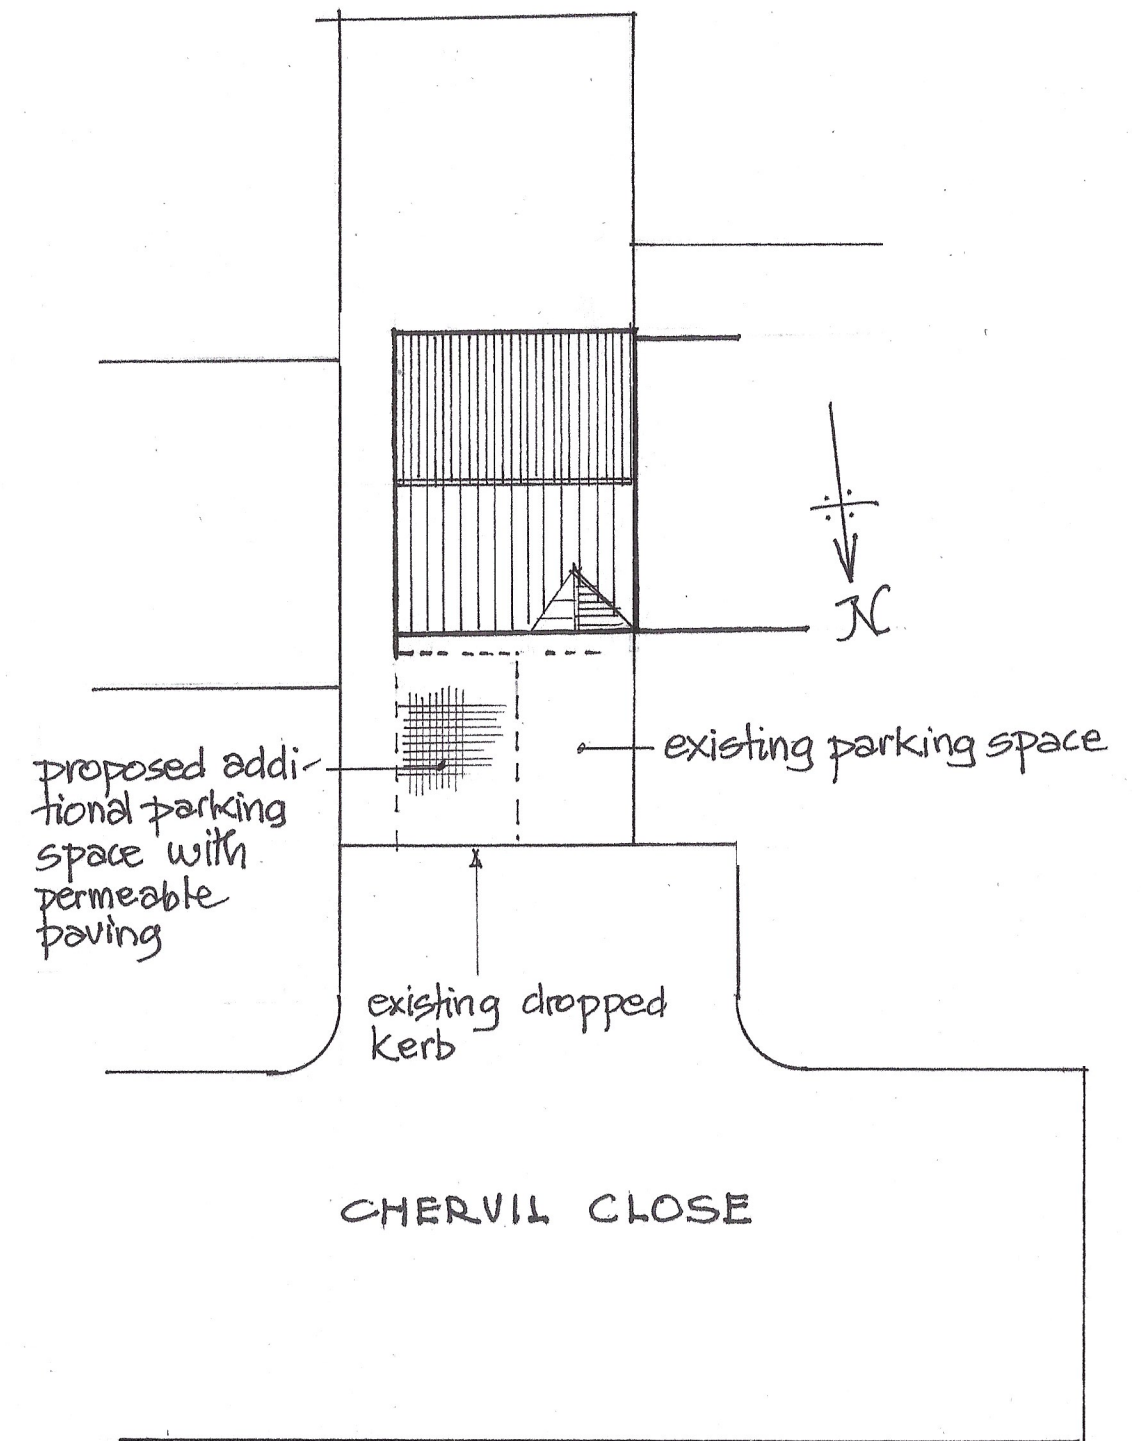

SITE PLAN 1:200

PROPOSED CONVERSION OF GARAGE TO
HABITABLE ROOM + PROVISION OF
PARKING SPACE