



Existing Ground Floor

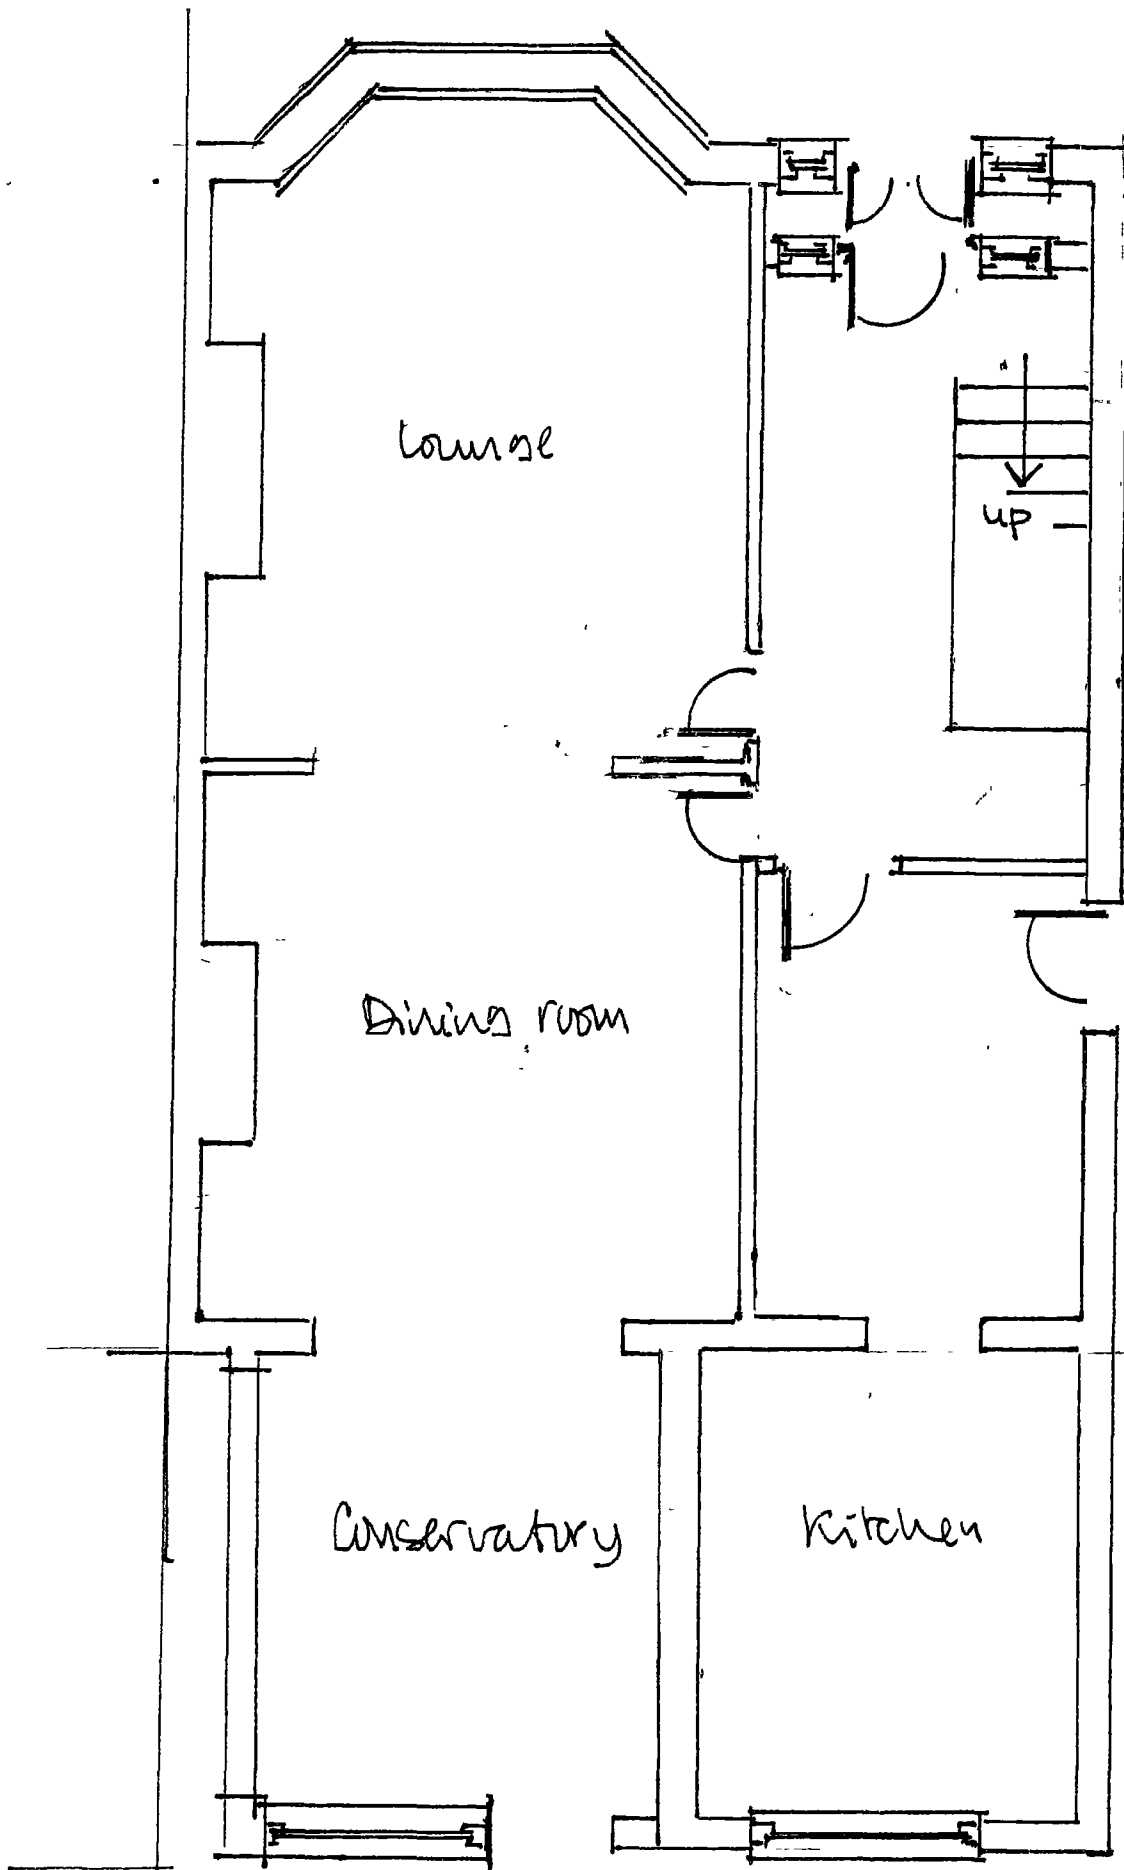

Conservatory and kitchen to be demolished

Proposed Ground Floor

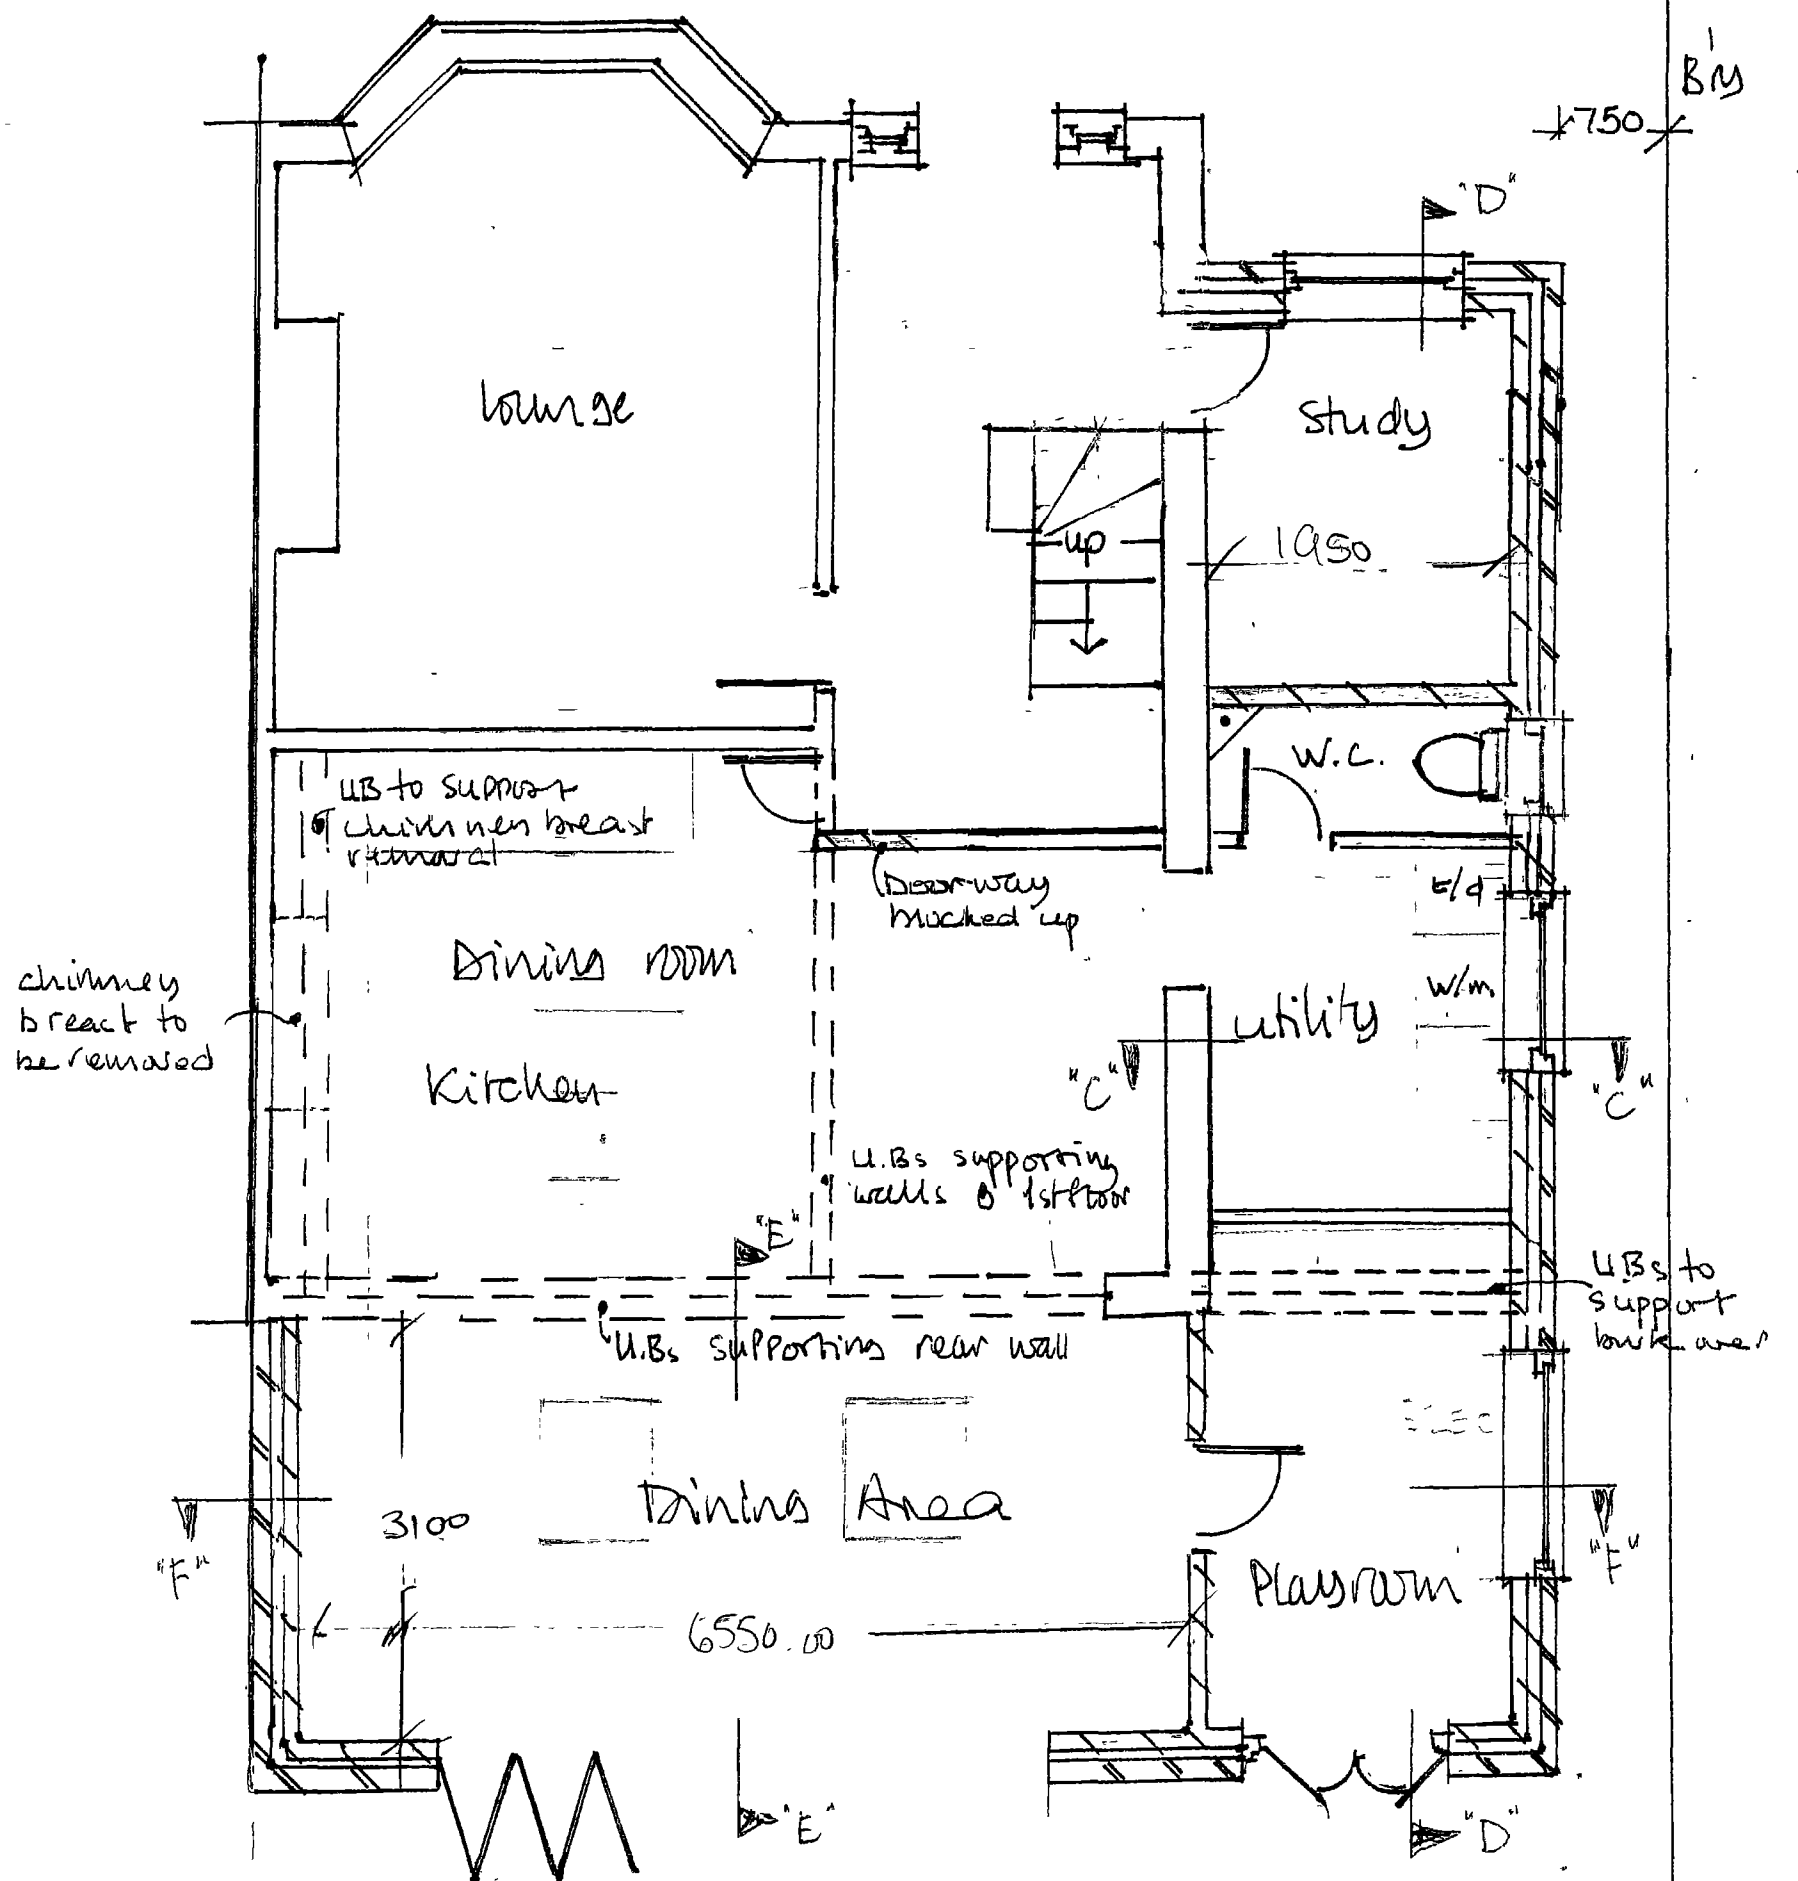

Proposed single storey rear extension, 2 storey rear extension and loft conversion for Mr. S. Wall & Mrs. A. Campbell, 36 Athemarle Rd Charlton M21 9HZ
Plans by Chris Oliver B.Sc. May 2020 Scale 1:50