



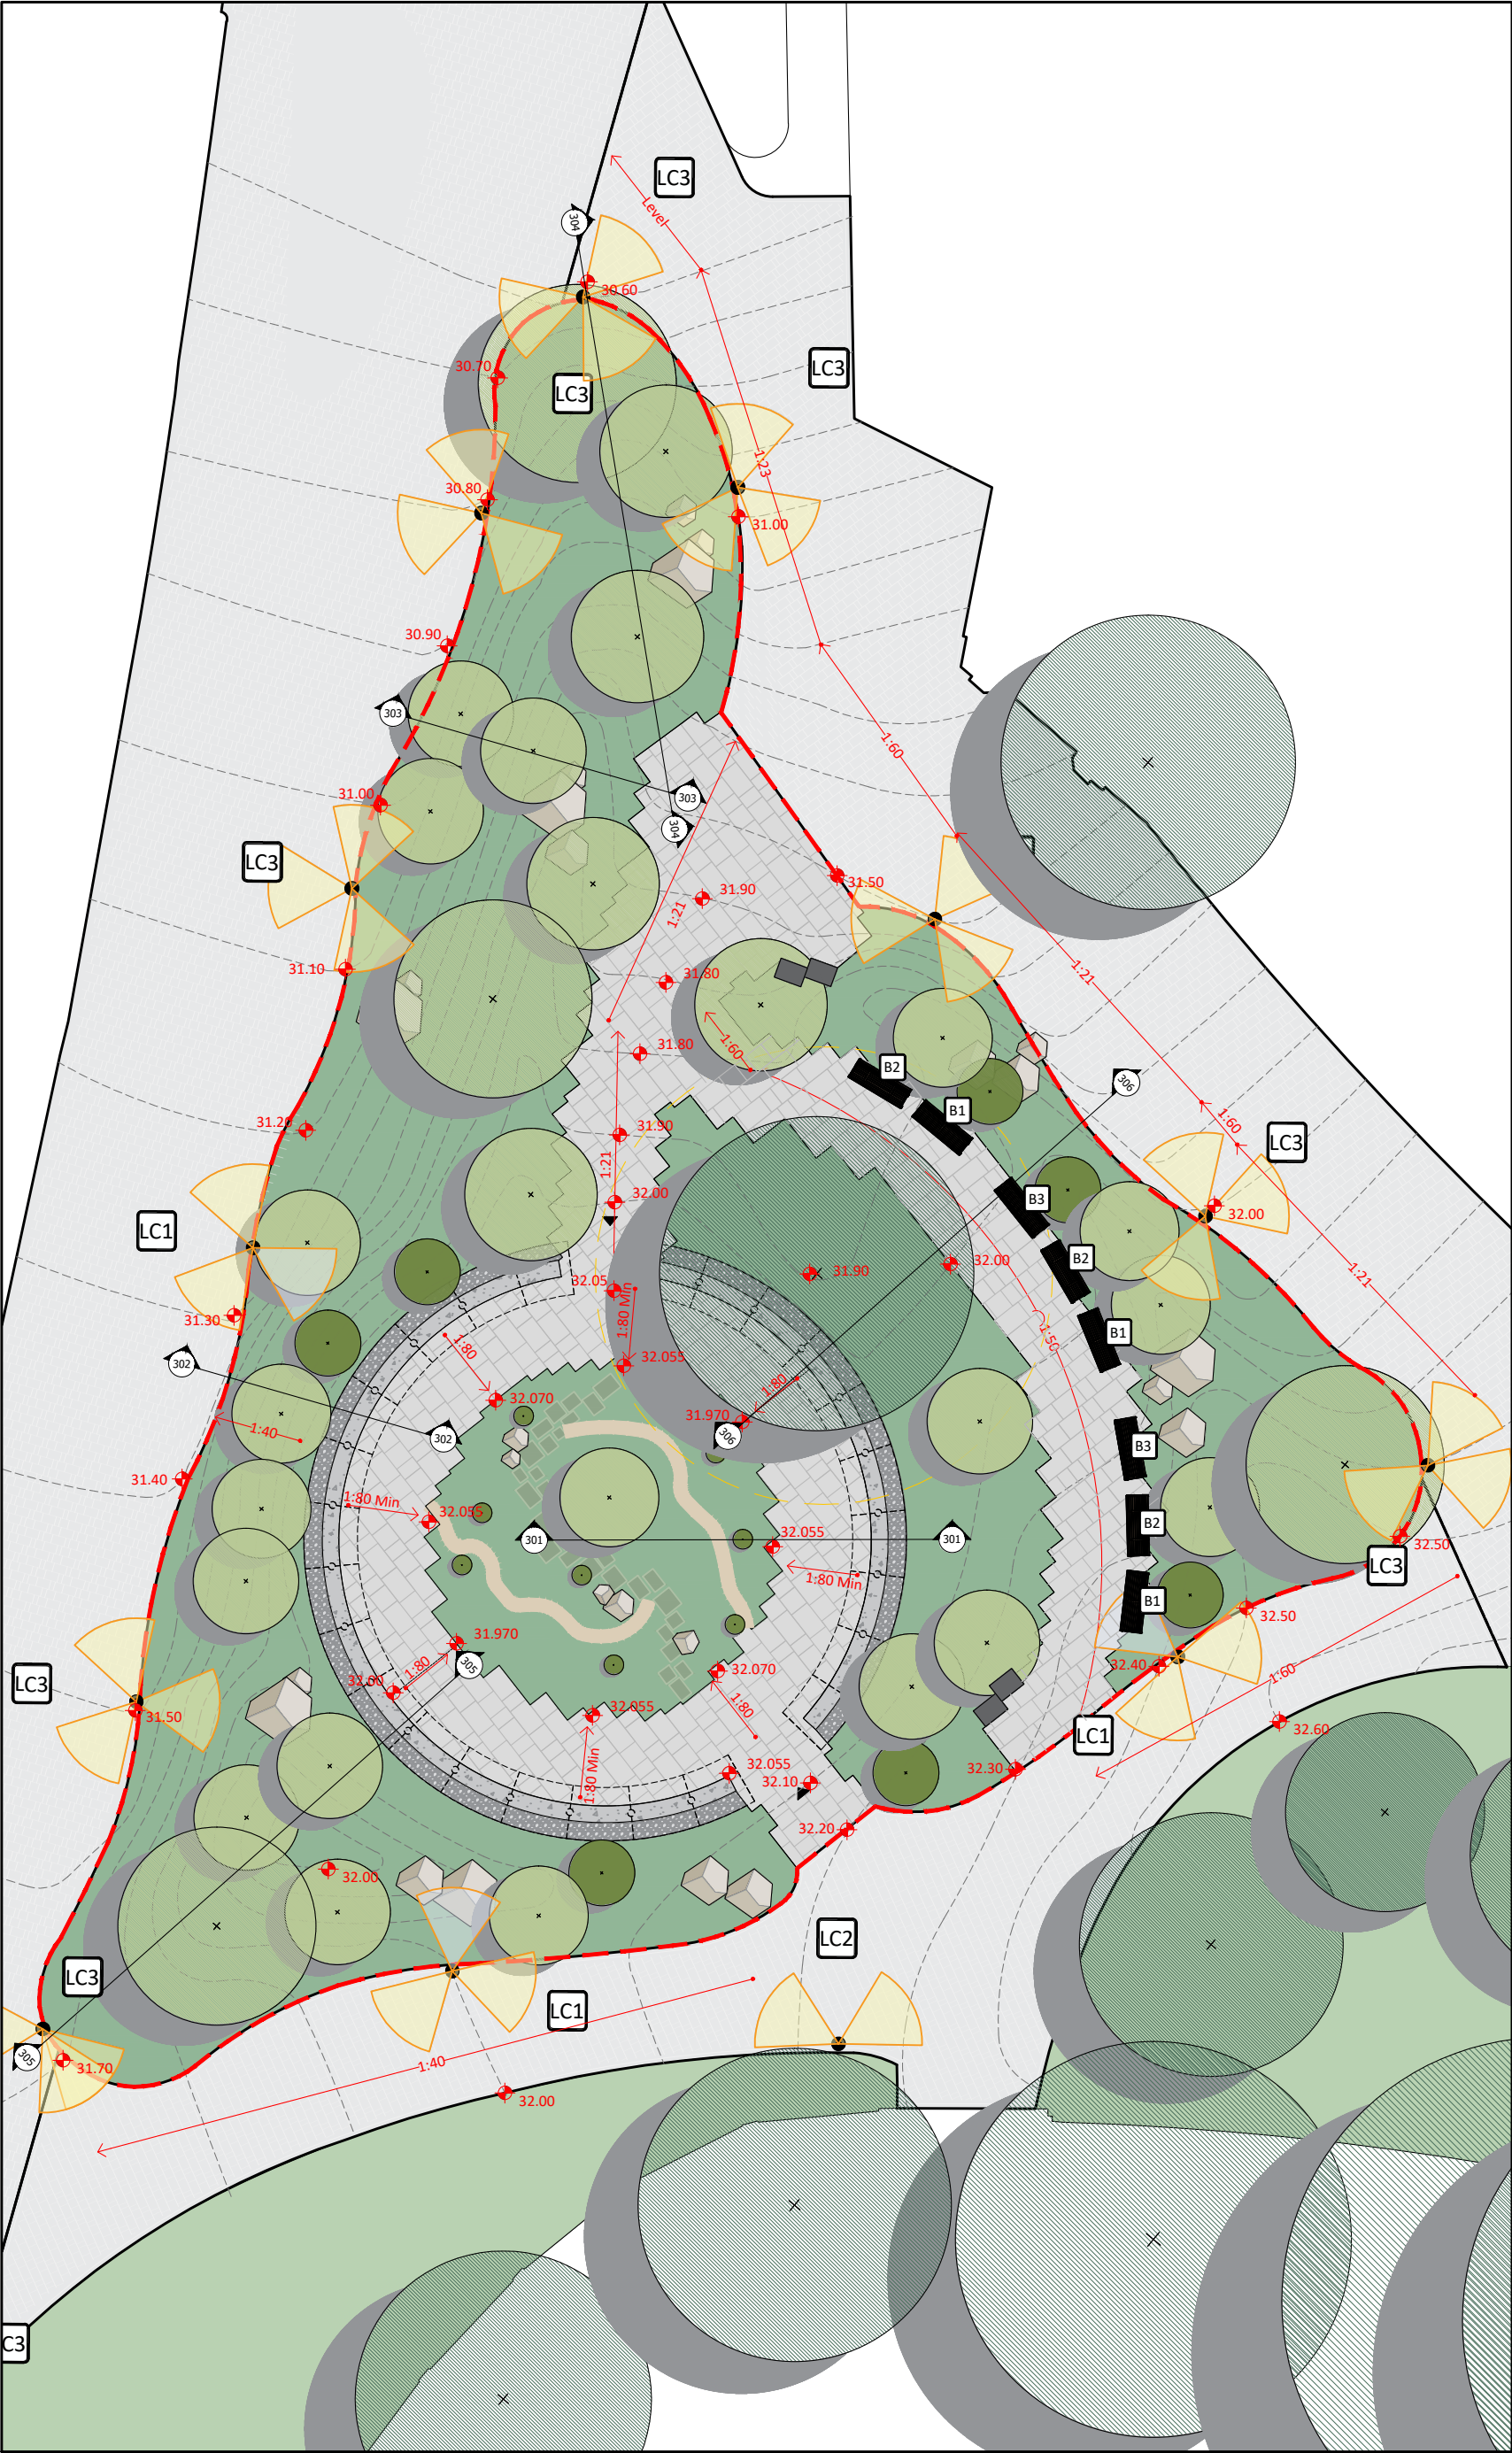

General Arrangement
1:200@A3

CONSTRUCTION

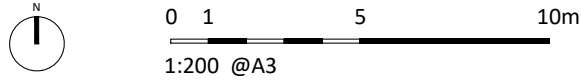

Client	Galliford Try
Job title	Glade Of Light
Drawing title	General Arrangement

Scale	1:200 @ A3	Created by	SG	Last edited by	SG	Date	March 21
Project number	19.516	Drawing number	100	Issue	C 2	Checked	AT

19 OLD HALL STREET
LIVERPOOL
L3 9JQ
TELEPHONE +44 (0)151 242 6161
FACSIMILE +44 (0)151 236 4467
EMAIL office@bcallandscape.co.uk
WEB SITE www.bcallandscape.co.uk

All dimensions to be checked on site.
Figured dimensions to be read in preference to scaled.

BCAL accepts no responsibility for any unauthorised amendments to the drawing and does not permit unauthorised copying of the drawing.

This drawing is copyright and remains the property of BCAL unless otherwise agreed.

Revision	Description	By	On
C 2	Amendments to key and boundary; Paving bond direction rotated on outer path	SG	19/03/2021
C 1	Construction Package; Key updates and minor annotative changes	SG	12/03/2021
T 3	Stage 04 Issued for coordination	SG	14/12/2020
T 2	Minor Annotative amendments	SG	26/11/2020
T 1	Tender Pack	SG	20/11/2020
D 6	Levels reviewed	SG	08/10/2020
D 5	Tree layout redesign	SG	07/10/2020
P 1	Planning Package	SG	15/09/2020
D 4	Minor furniture update	SG	01/07/2020
D 3	Outer path and seating added	SG	30/06/2020
D 2	Draft issue for Costing	SG	24/03/2020
D 1	Issued for Comment	SG	14/02/2020

KEY SPECIFICATION NOTES

- Glade of Light Site Boundary** - limit of proposed memorial works by BCAL. Refer to Planit-IE drawings for area beyond boundary
- Existing Trees**
To be retained and root protected. Refer to Arboricultural constraints report
- Root protection area**
Hand dig only
- Proposed Trees**
28no. Varied Sizes and species - See dwg 200 - Soft Landscape
- Proposed dwarf conifers**
15no. Varied Sizes and species - See dwg 200 - Soft Landscape
- Proposed planting - Area 712²**
Varied Sizes and species - See dwg 200 - Soft Landscape
- Weathered Sandstone boulders**
24no. Rounded with no sharp edges
- Proposed Paving (Glade of Light) - Area 272m²**
Material: Existing Yorkstone reclaimed and cleaned
Dimensions: 600mm banding with varying legnth of 400mm, 600mm & 900mm
Joints: 8-12mm
Edging: Motar haunch to edges not retained by Halo foundation
- Proposed Paving - (Wider Medieval Quarter area)**
Indicative only. See Planit-IE drawings for paving layout.
- Gravel Infil - Area 26.5m²**
Gravel area beneath back of Halo - See Detail Sections 300-305
- Working Paths**
1no. Yorkstone Path
2no. Gravel Paths
Min width 400mm
- Memorial Halo**
Material: Carrara marble with memory capsule insert and bronze joints
Dimensions: 200-300mm (max) above floor level; 150mm (material thickness); See dwg 102 for indicative buildip details
- 2no. Memorial Plaques**
With Inclusive interpretation
- B1 - Bespoke Timber bench with backrest**
Type: single central arm rest
Supplier: Logic
- B2 - Bespoke Timber bench with backrest**
Type: Double central armrests
Suplier: Logic
- B3 - Bespoke Timber bench with backrest**
Type: Double outer armrests
Supplier: Logic
- LC1 - Lighting Column**
Supplier: Selux
Fitting: 2no. Olivio Medio and 1no. Olivio Gobo
Column: Olivio Sistema - Tapered - 6m Tall
Finish: Selux Graphite
- LC2 - Lighting Column**
Supplier: Selux
Fitting: 2no. Olivio Medio
Column: Olivio Sistema - Tapered - 6m Tall
Finish: Selux Graphite
- LC3 - Lighting Column**
Supplier: Selux
Fitting: 3no. Olivio Medio
Column: Olivio Sistema - Tapered - 6m Tall
Finish: Selux Graphite