


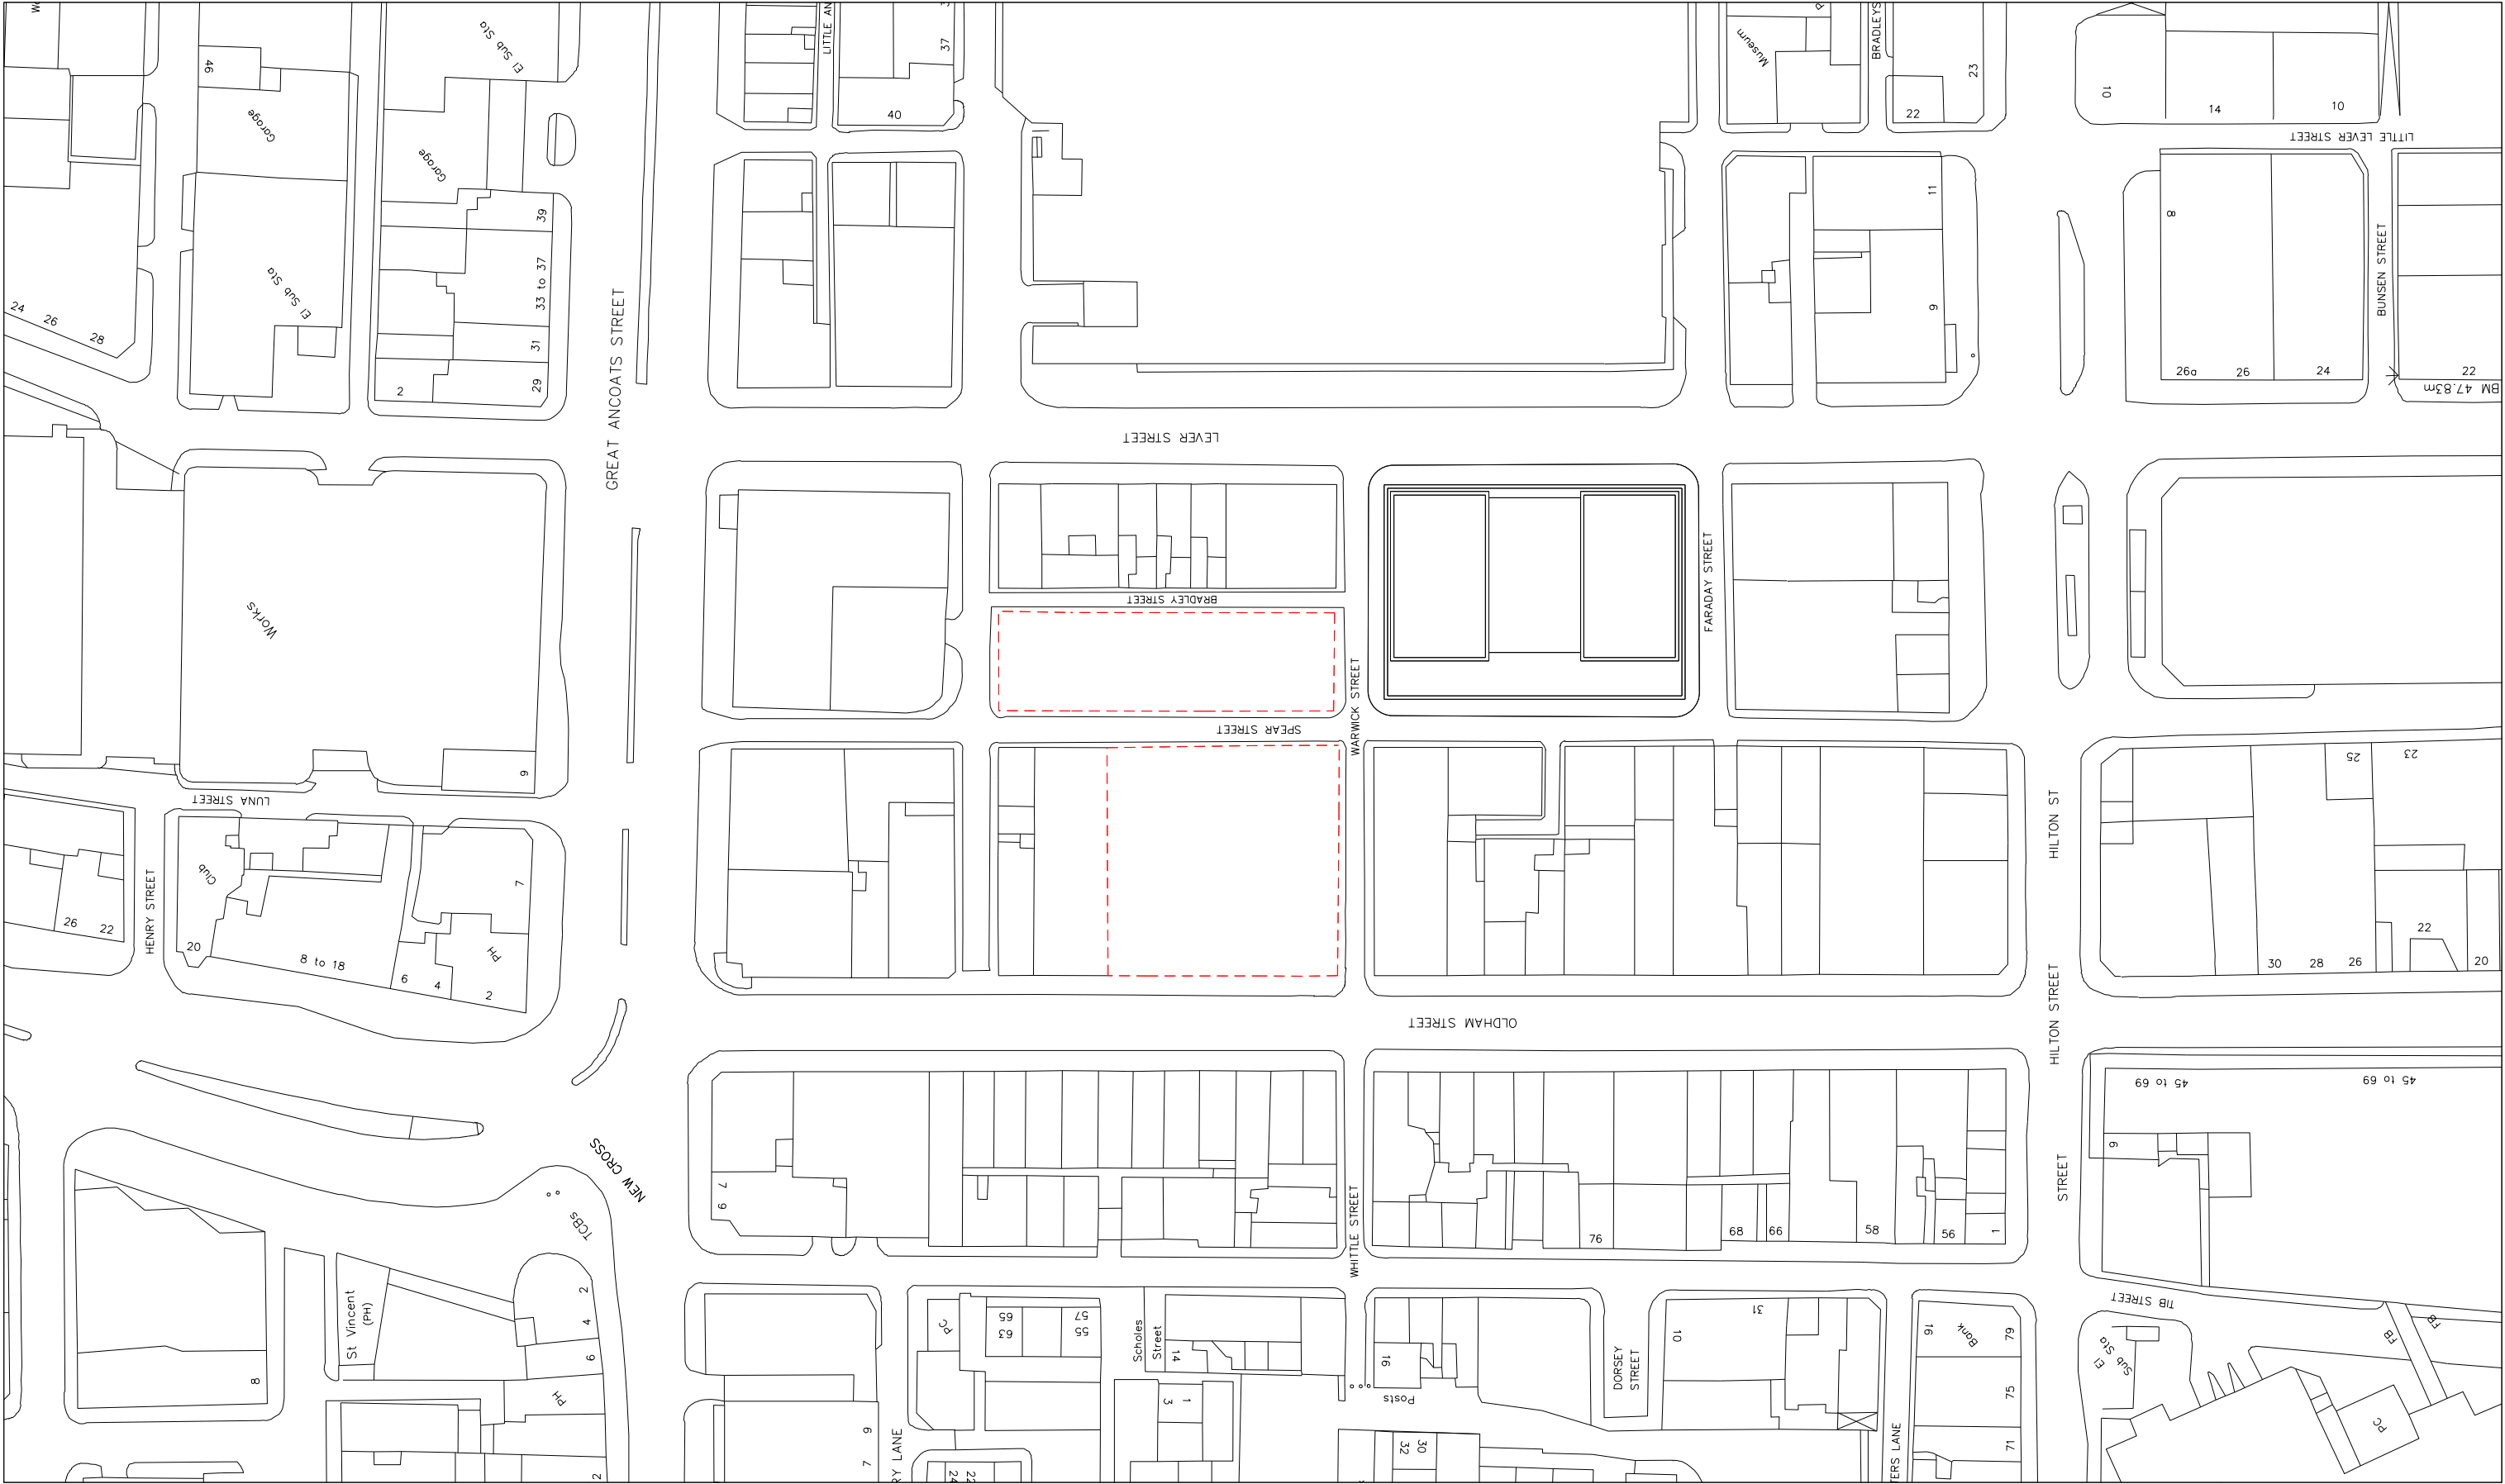

hoddler+partners
S&P Studios
1 Kelso Place
Manchester M15 4LE

t: +44(0)161 832 9842
e: mail@hoddlerandpartners.com
w: www.hoddlerandpartners.com

DO NOT SCALE
Work to annotated dimensions only.
Read drawing in conjunction with relevant specification,
Structural Engineers' and Services Engineers' drawings.
Confirm all dimensions before commencement of any
work on site or fabrication.

revisions + notes:

client:		date:	
Kempton Homes LTD		August 2015	
project:	OLDHAM STREET	scale:	drawn by:
		1:1000 @ A3	NW
title:	Site Location Plan	drawing number:	
		L(—) 900	
status:	PLANNING	job number	revisions
		0580	—

hoddler+partners