




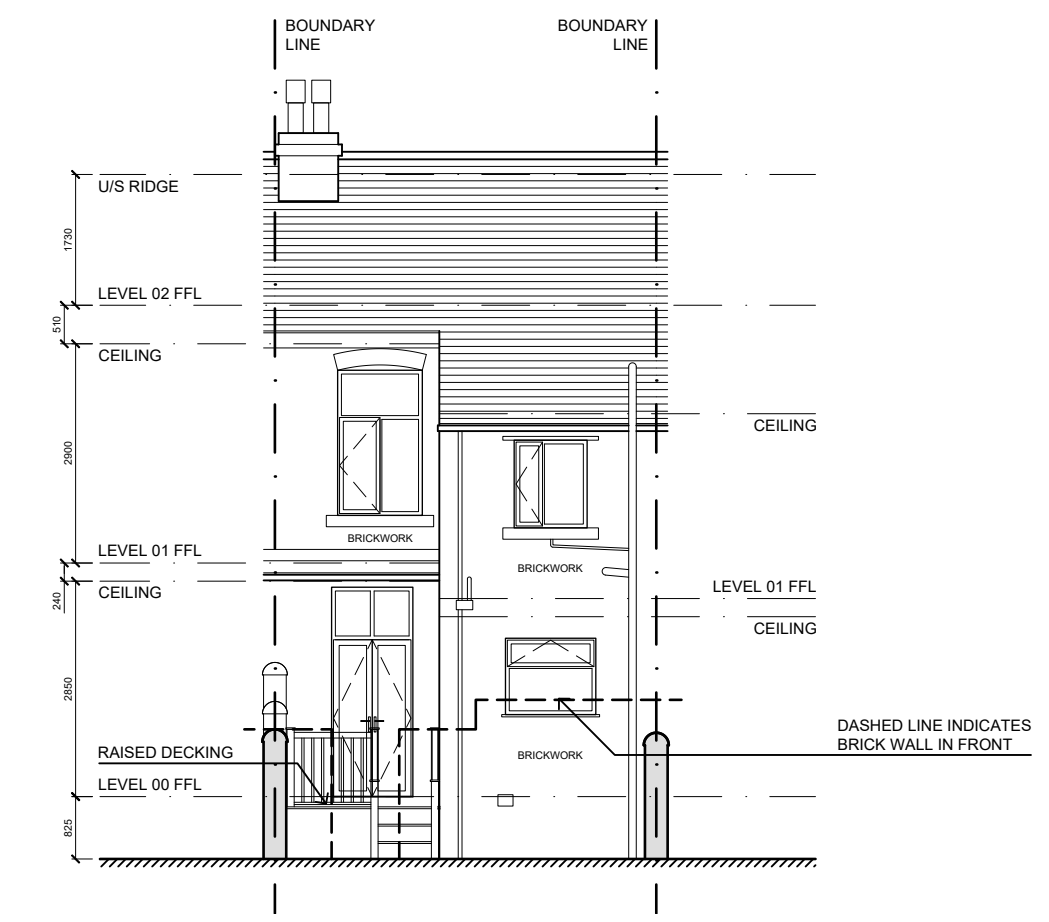

01 EXISTING WEST ELEVATION
1:100

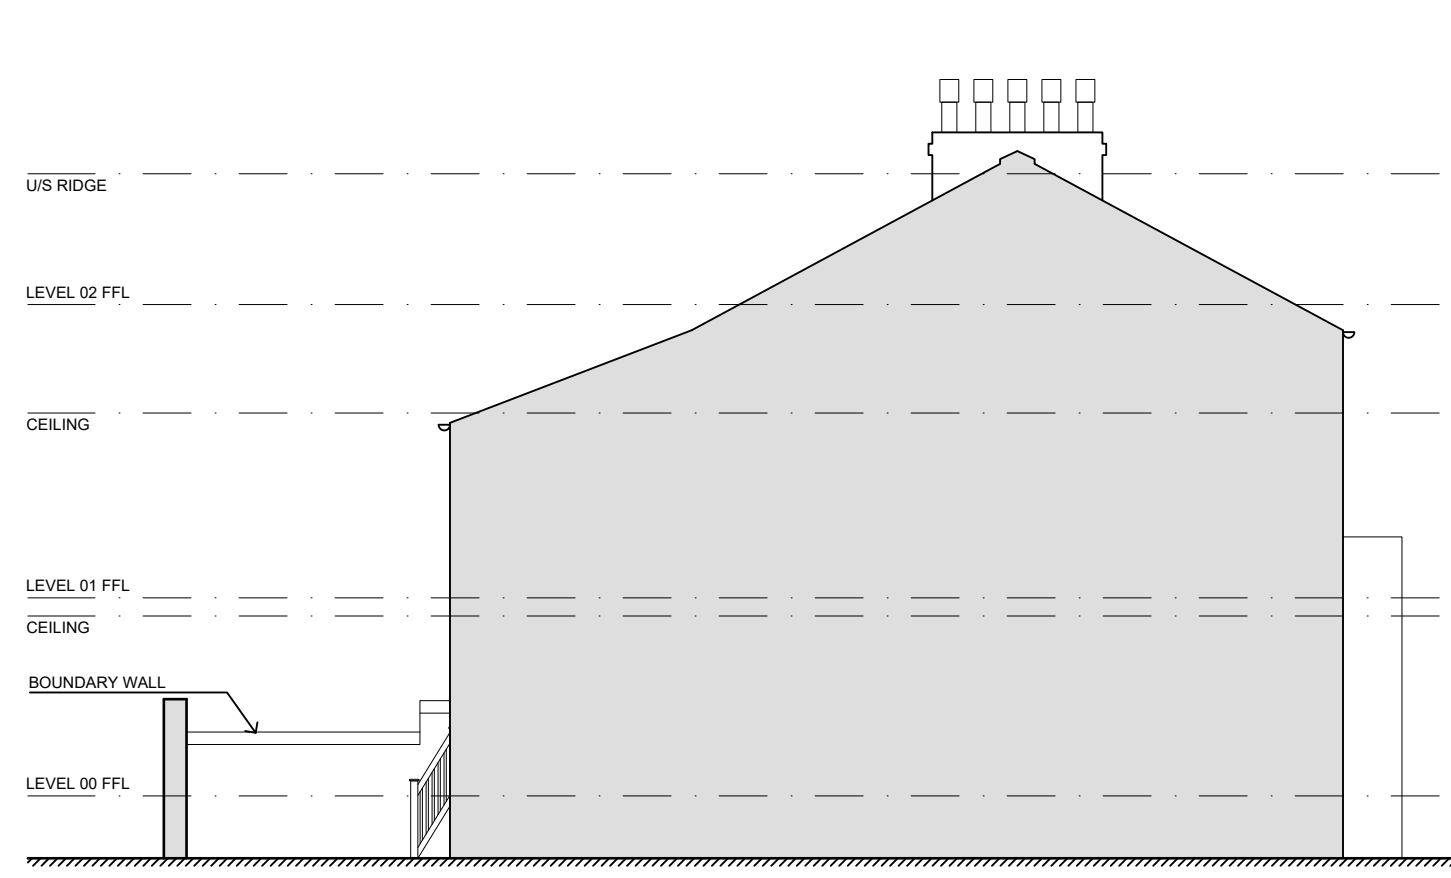


02 EXISTING SOUTH ELEVATION
1:100

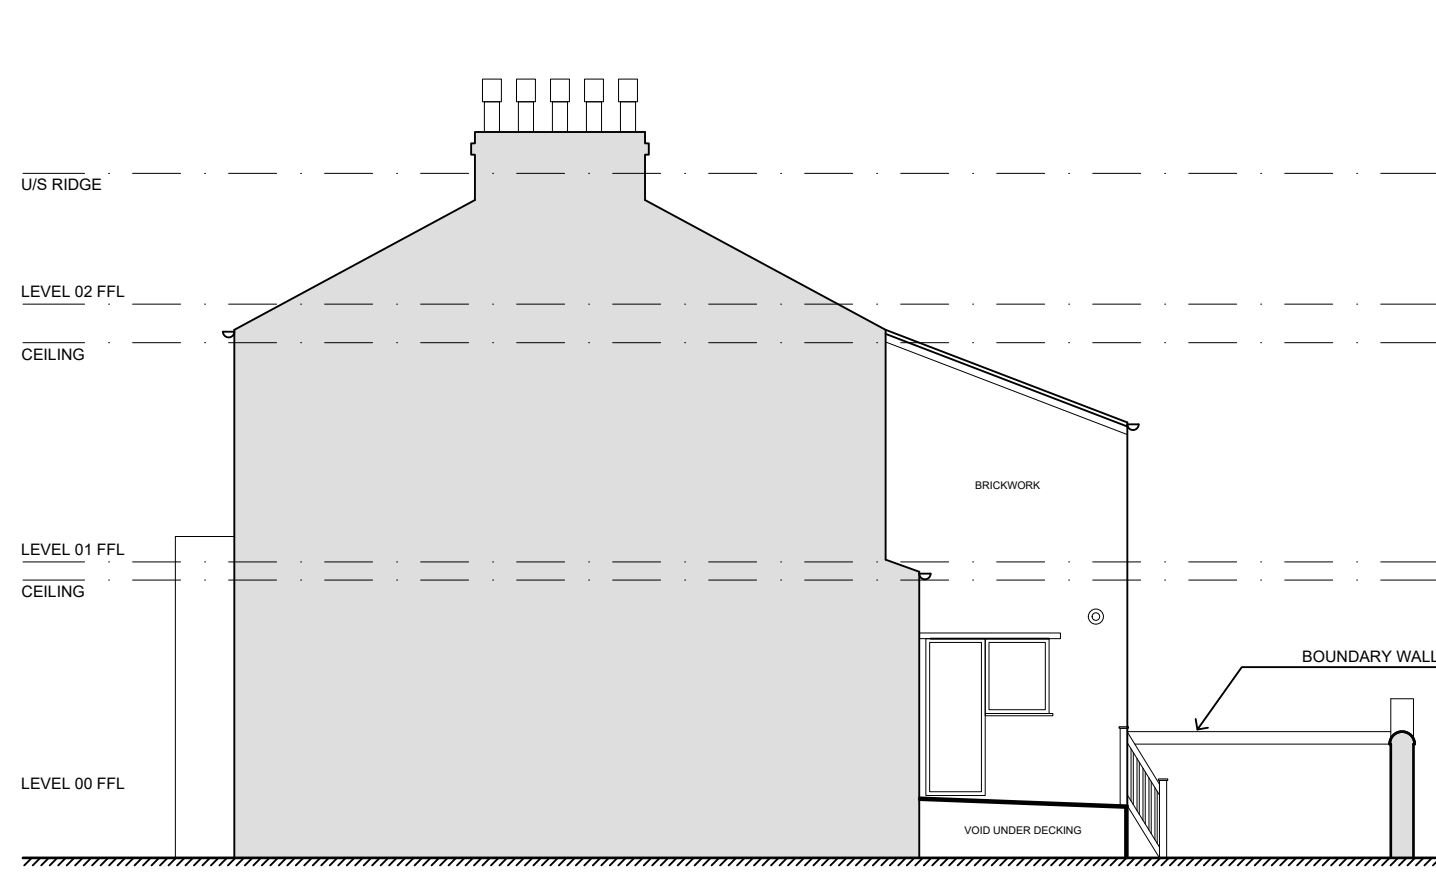


03 EXISTING NORTH ELEVATION
1:100




04 EXISTING EAST ELEVATION
[NO CHANGES PROPOSED]

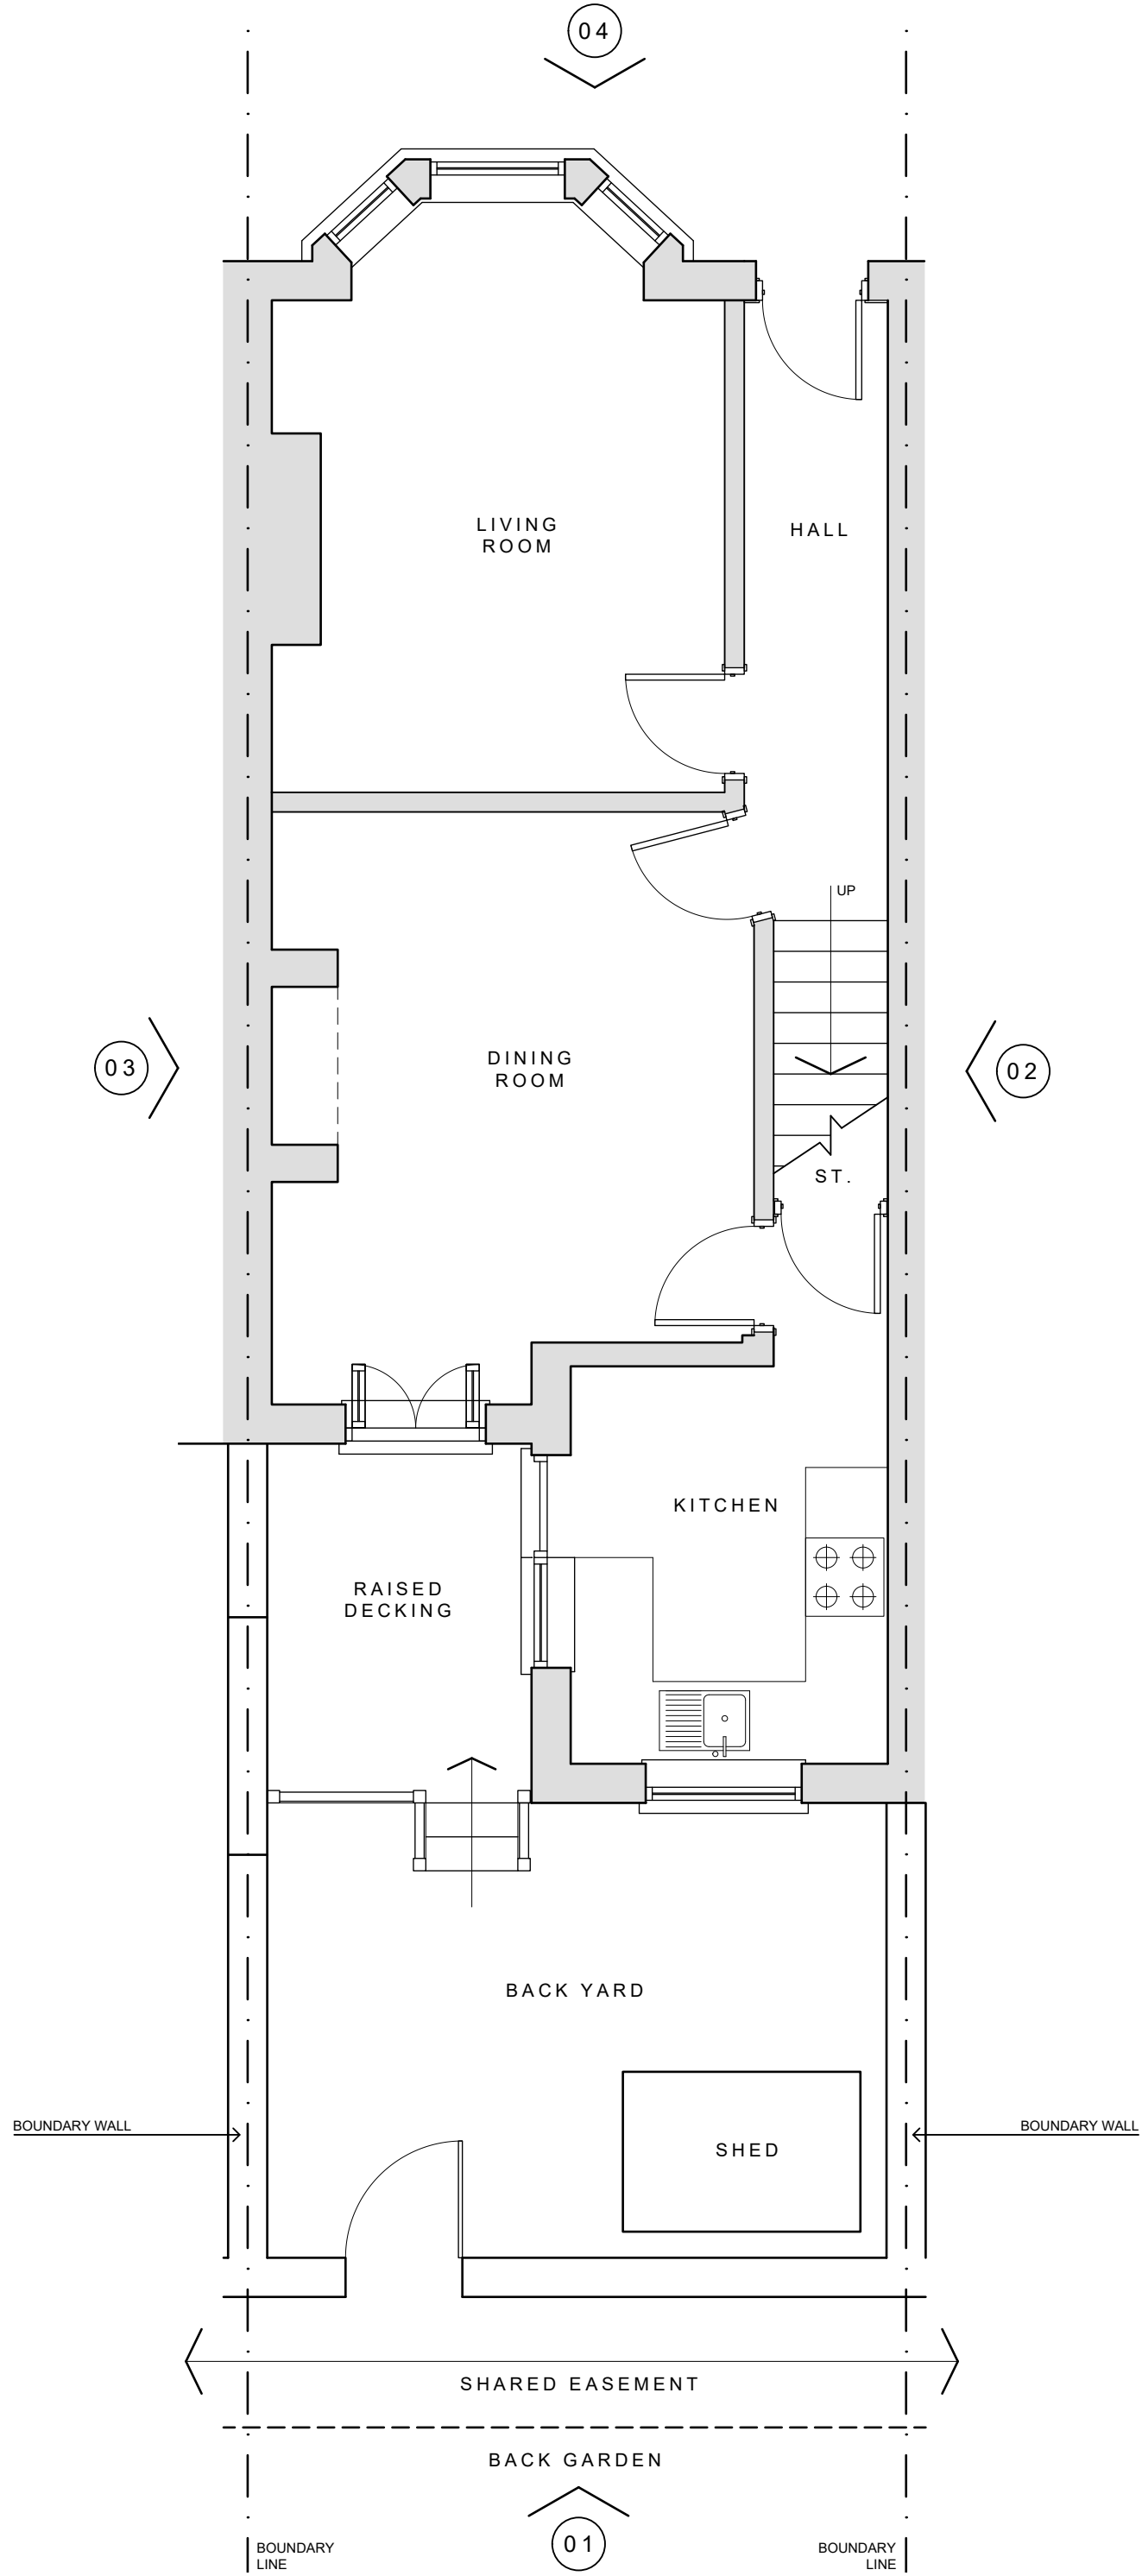


05 EXISTING GROUND FLOOR LAYOUT
1:50

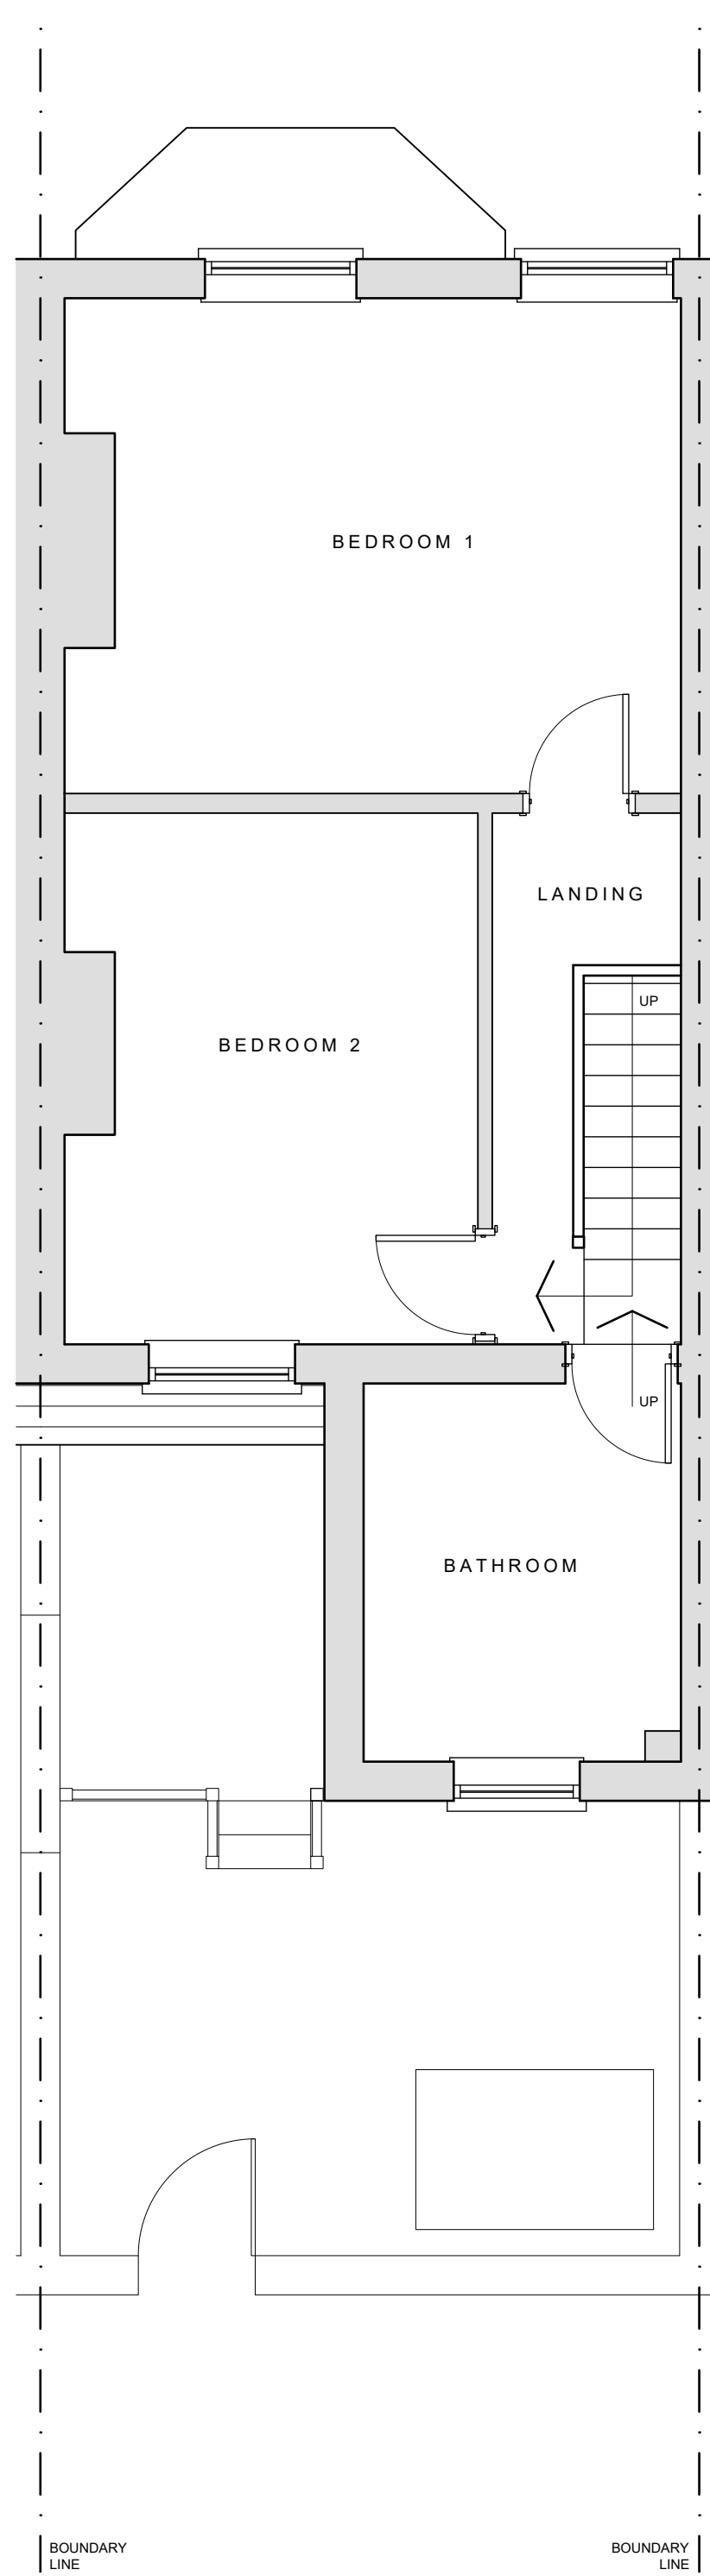


06 EXISTING FIRST FLOOR LAYOUT
1:50

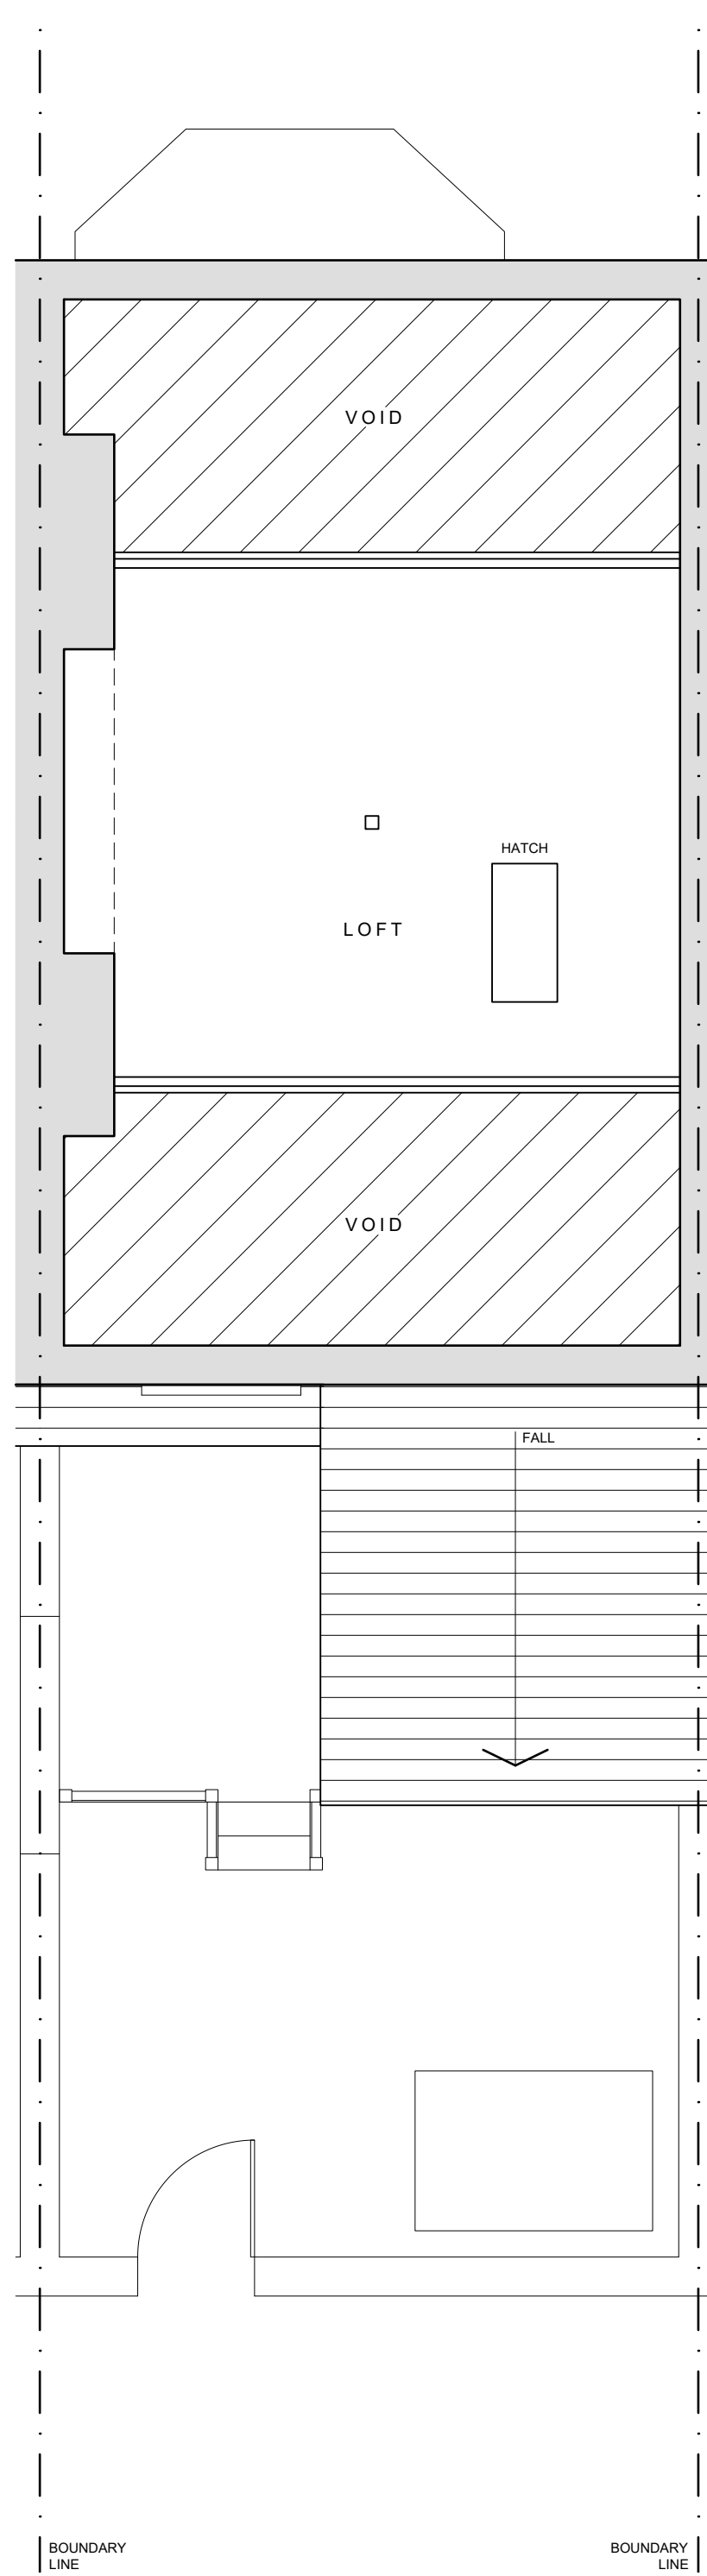

07 EXISTING SECOND FLOOR LAYOUT
1:50

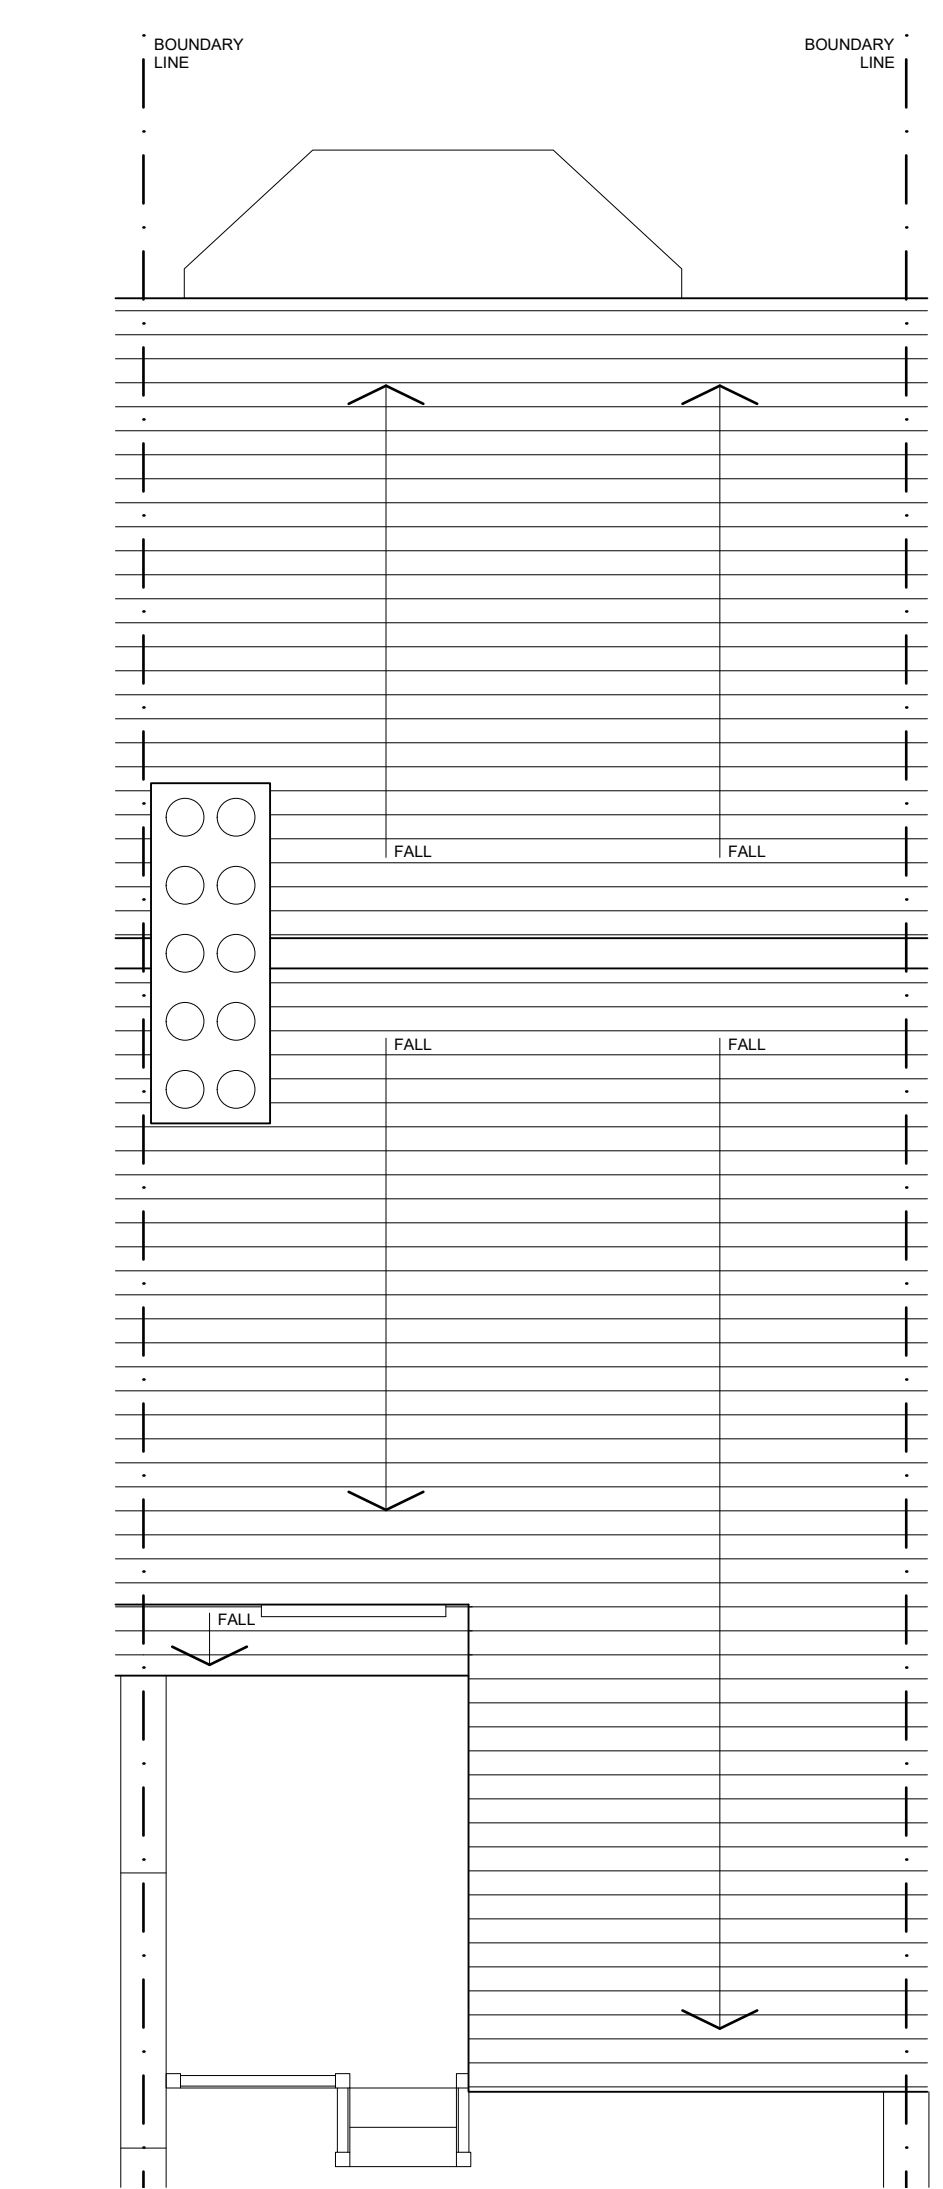

08 EXISTING ROOF LAYOUT
1:100

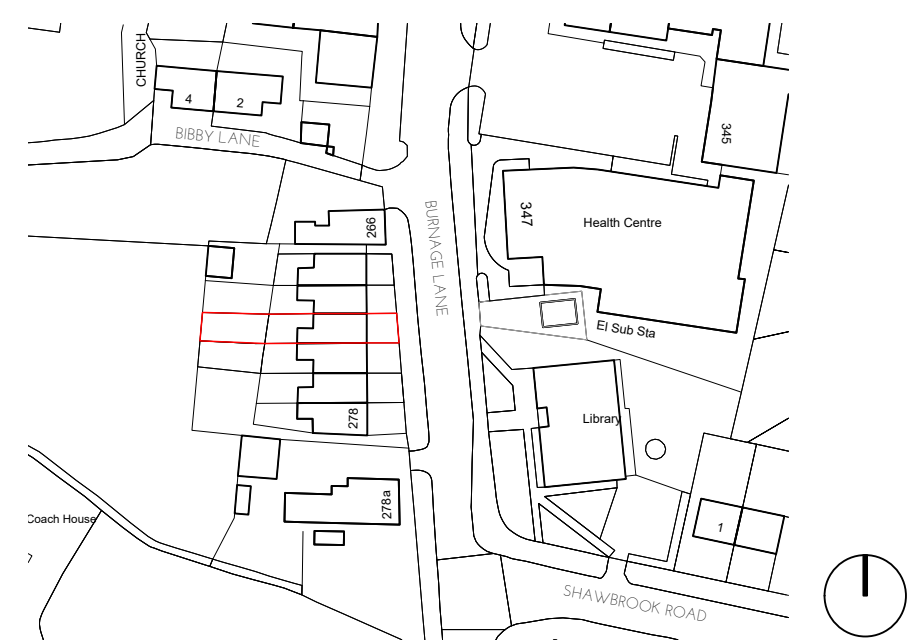

09 LOCATION PLAN
1:1250

© 2021 BACK ROOM ARCHITECTURE
ALL DRAWINGS ARE TO BE VERIFIED AND CHECKED ON SITE BY THE CONTRACTOR
AND REVISIONS SHOULD BE REPORTED TO BACK ROOM ARCHITECTURE & DESIGN
CONSISTENT OF THE DRAWINGS USED IN BACK ROOM ARCHITECTURE & DESIGN IT MUST
NOT BE LOANED OR REPRODUCED WITHOUT CONSENT

A	340521	STAGE 3 ISSUE
L	090521	STAGE 2 ISSUE
REV	DATE	DESCRIPTION
ARCHITECT		
BACK ROOM ARCHITECTURE & DESIGN		
PROJECT		
MR DARREN HAROLD		
ADDRESS		
272 BURNAGE LANE BURNAGE MANCHESTER		
PROJECT		
PROPOSED REAR EXTENSION & LOFT CONVERSION / DORMER EXTENSION		
DRAWING		
EXISTING LAYOUT & ELEVATIONS		
SCALE		
VARIES @ A1		
ORIGIN DATE		
07 / 02 / 21		
STAGE		
STAGE 3		
REV		
BAC039		
01_0001		
A		