




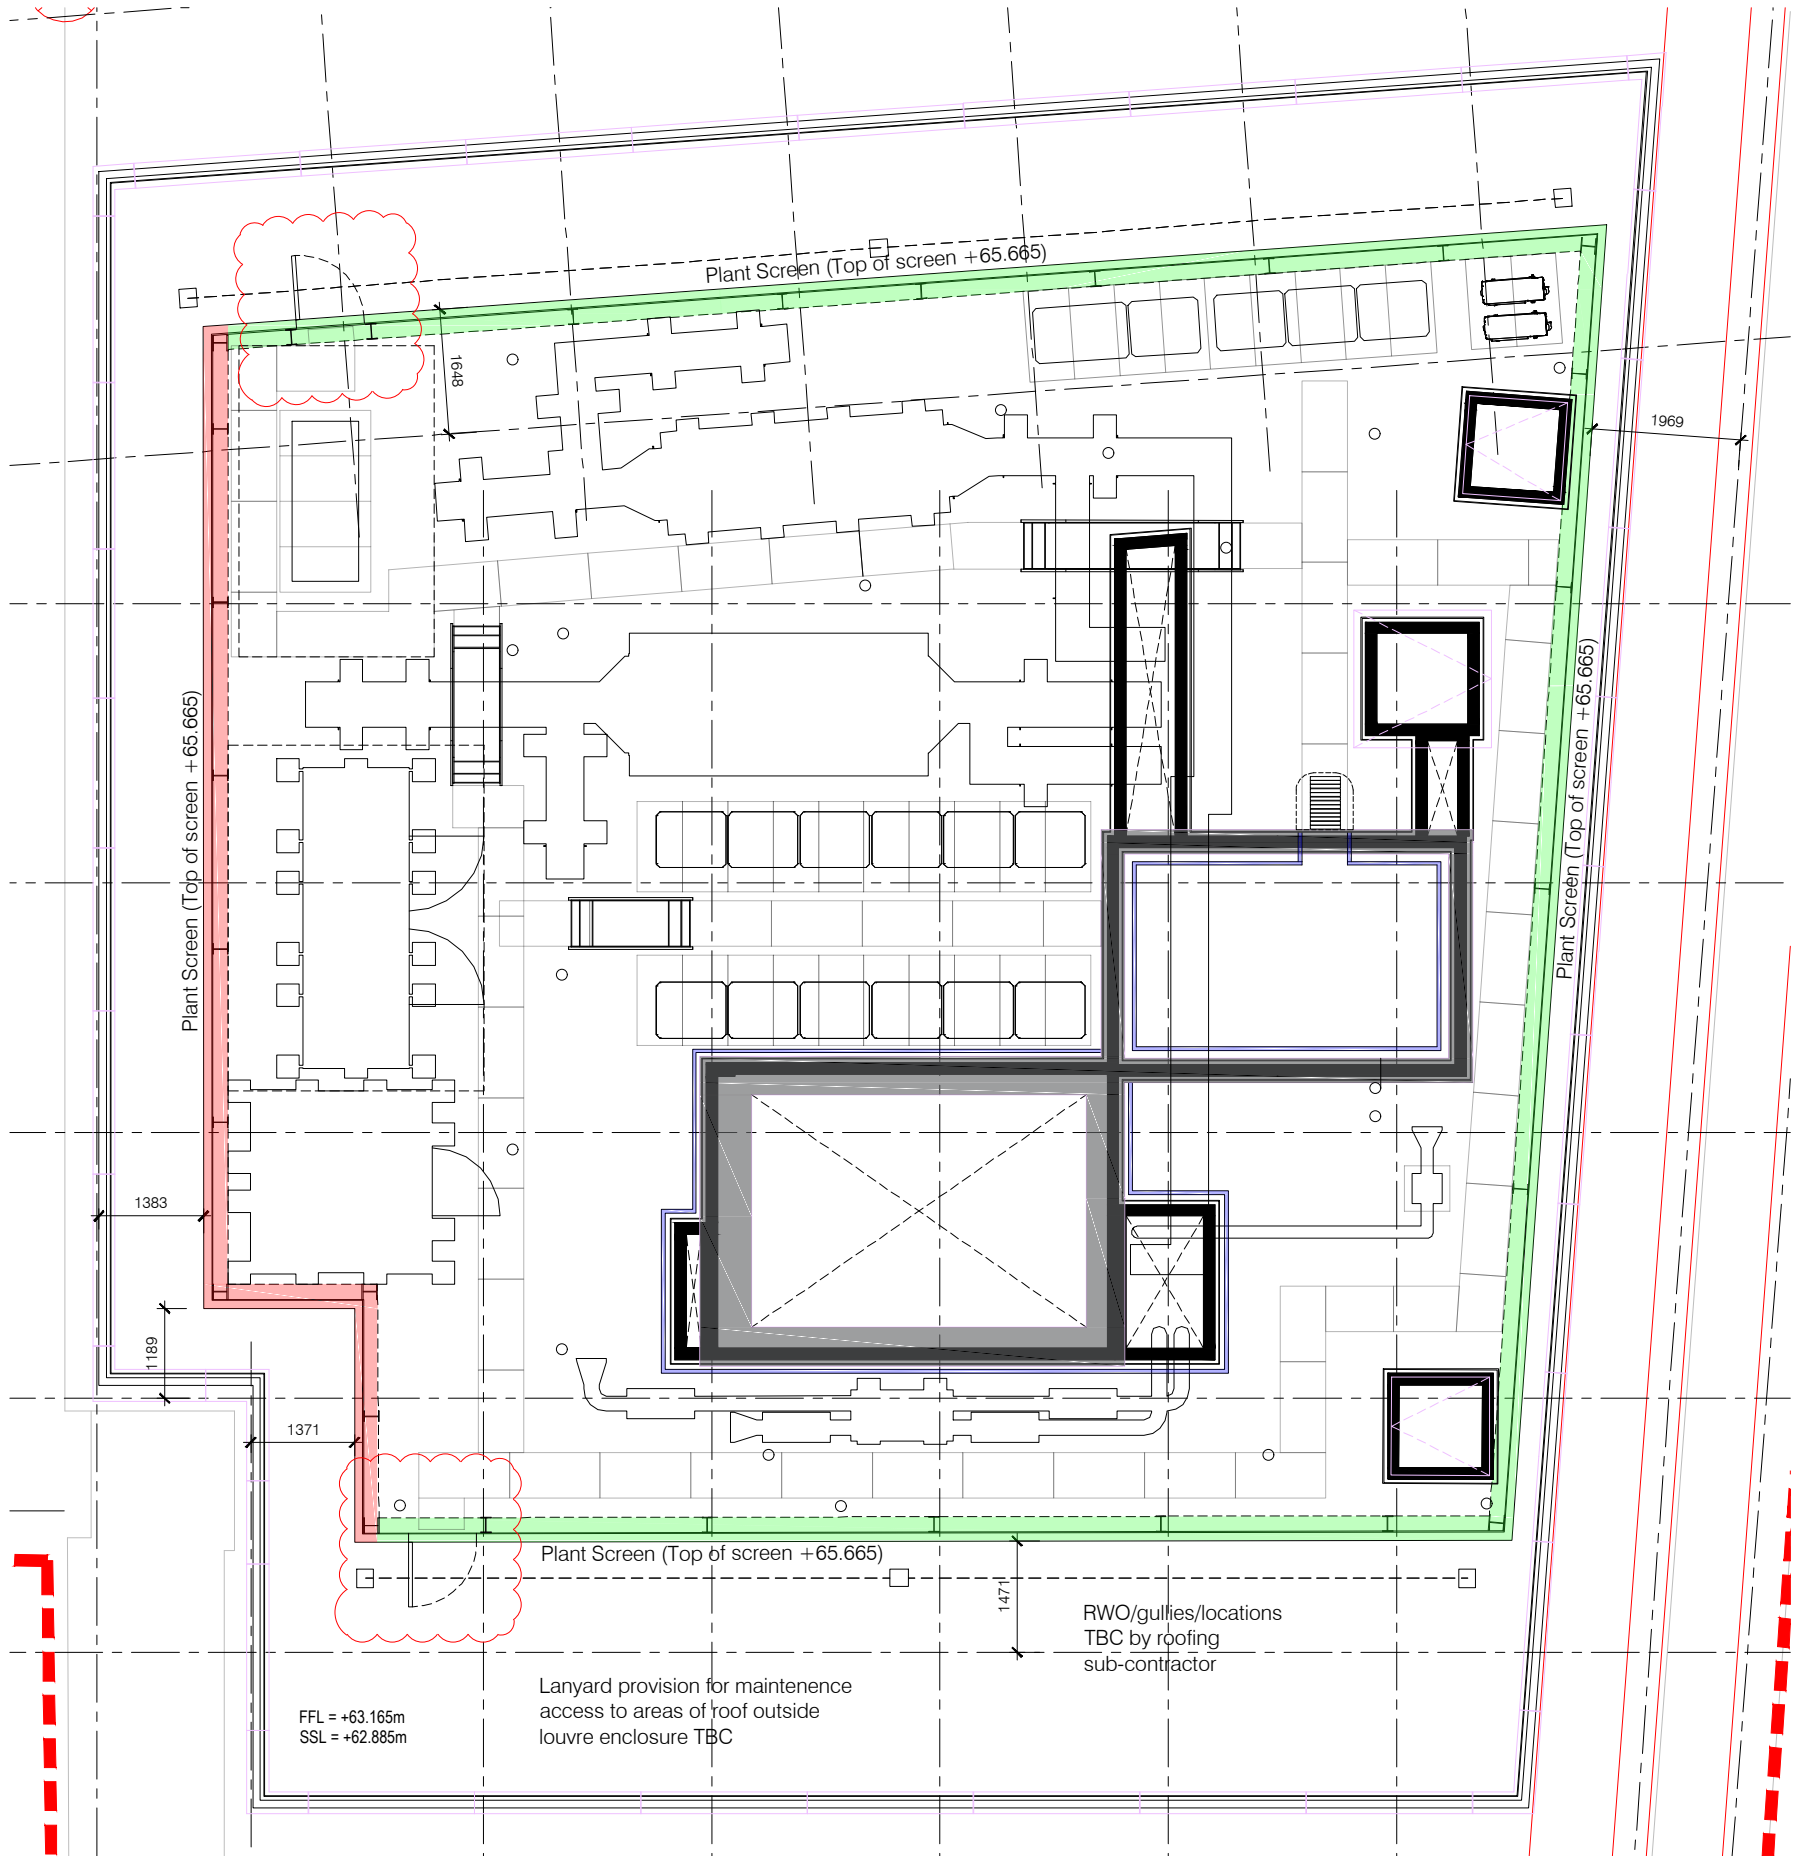

Proposed Plan of Louvre Enclosure
Scale 1:100

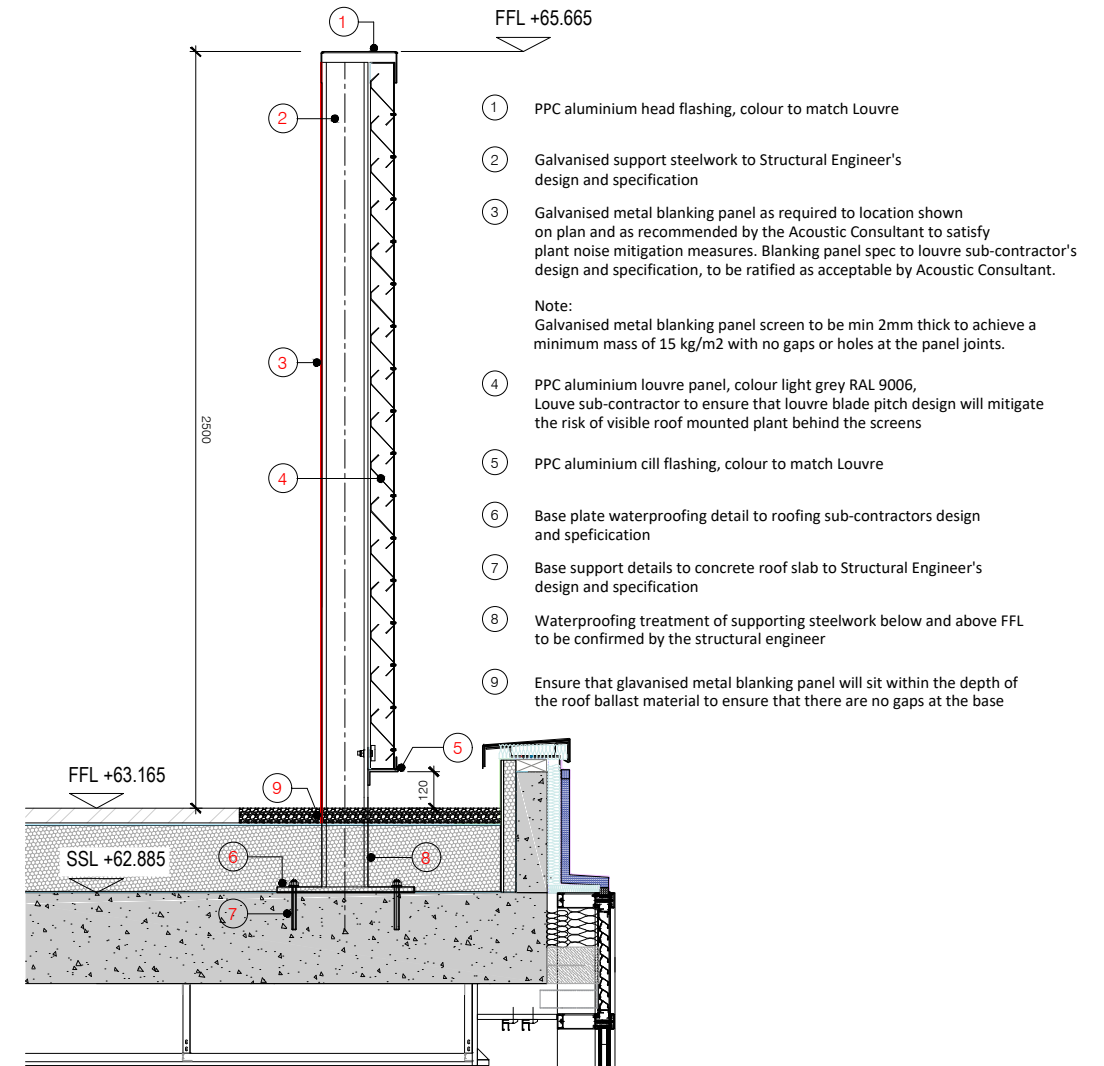

Typical Louvre Section
Scale 1:25

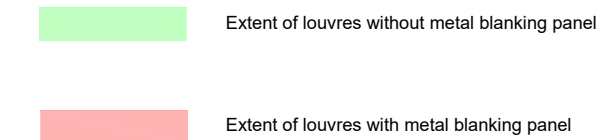

- Note:
- Door locations within louvre screen TBC
 - Louvre finish to be RAL 9006 pale grey
 - Connections to structure by louvre sub-contractor, to be approved by structural engineer
 - Installed services to be fully site surveyed by louvre sub-contractor prior to design/installation to ensure louvres/fixings do not clash with services

Ica Architects Ltd.
registered in Scotland company no 267727

Do not scale from this drawing. If in doubt, ask.
This drawing is the property of ica and must not be copied, reproduced or disclosed without written permission.

revisions //	by //	date //
A	AD	11.01.21
Height of louvre updated to suit M&E requirements; Extent of blanked louvre panel updated to show West side only as per acoustic consultant comments; note added confirming min thickness and mass of metal blanking panels required as per acoustic consultant comments; Blanking panels moved to opposite side of supporting steelwork to reflect acoustic consultant comments; note added to ensure that metal blanking panel sits within depth of roof ballast to ensure no gaps at the base condition.		
B	AD	19.01.21
Doors added to louvre screen; Updated M&E layout incorporated; Stepover locations update to suit MEP layout		

Merchant Exchange
20 Bell Street
Glasgow
G1 1LG

+44(0)141 552 2194
weareica.com



project title //
Invicta House
Manchester
Moxy Hotel

drawing title //
Roof Louvre Enclosure

issue stage //		
CONSTRUCTION		
date //	drawn //	scale @ A3 //
Jan 21	AD	varies
project //	dwg number //	revision //
781	AA(27)103	B