
Rooflight verge detail 2/432

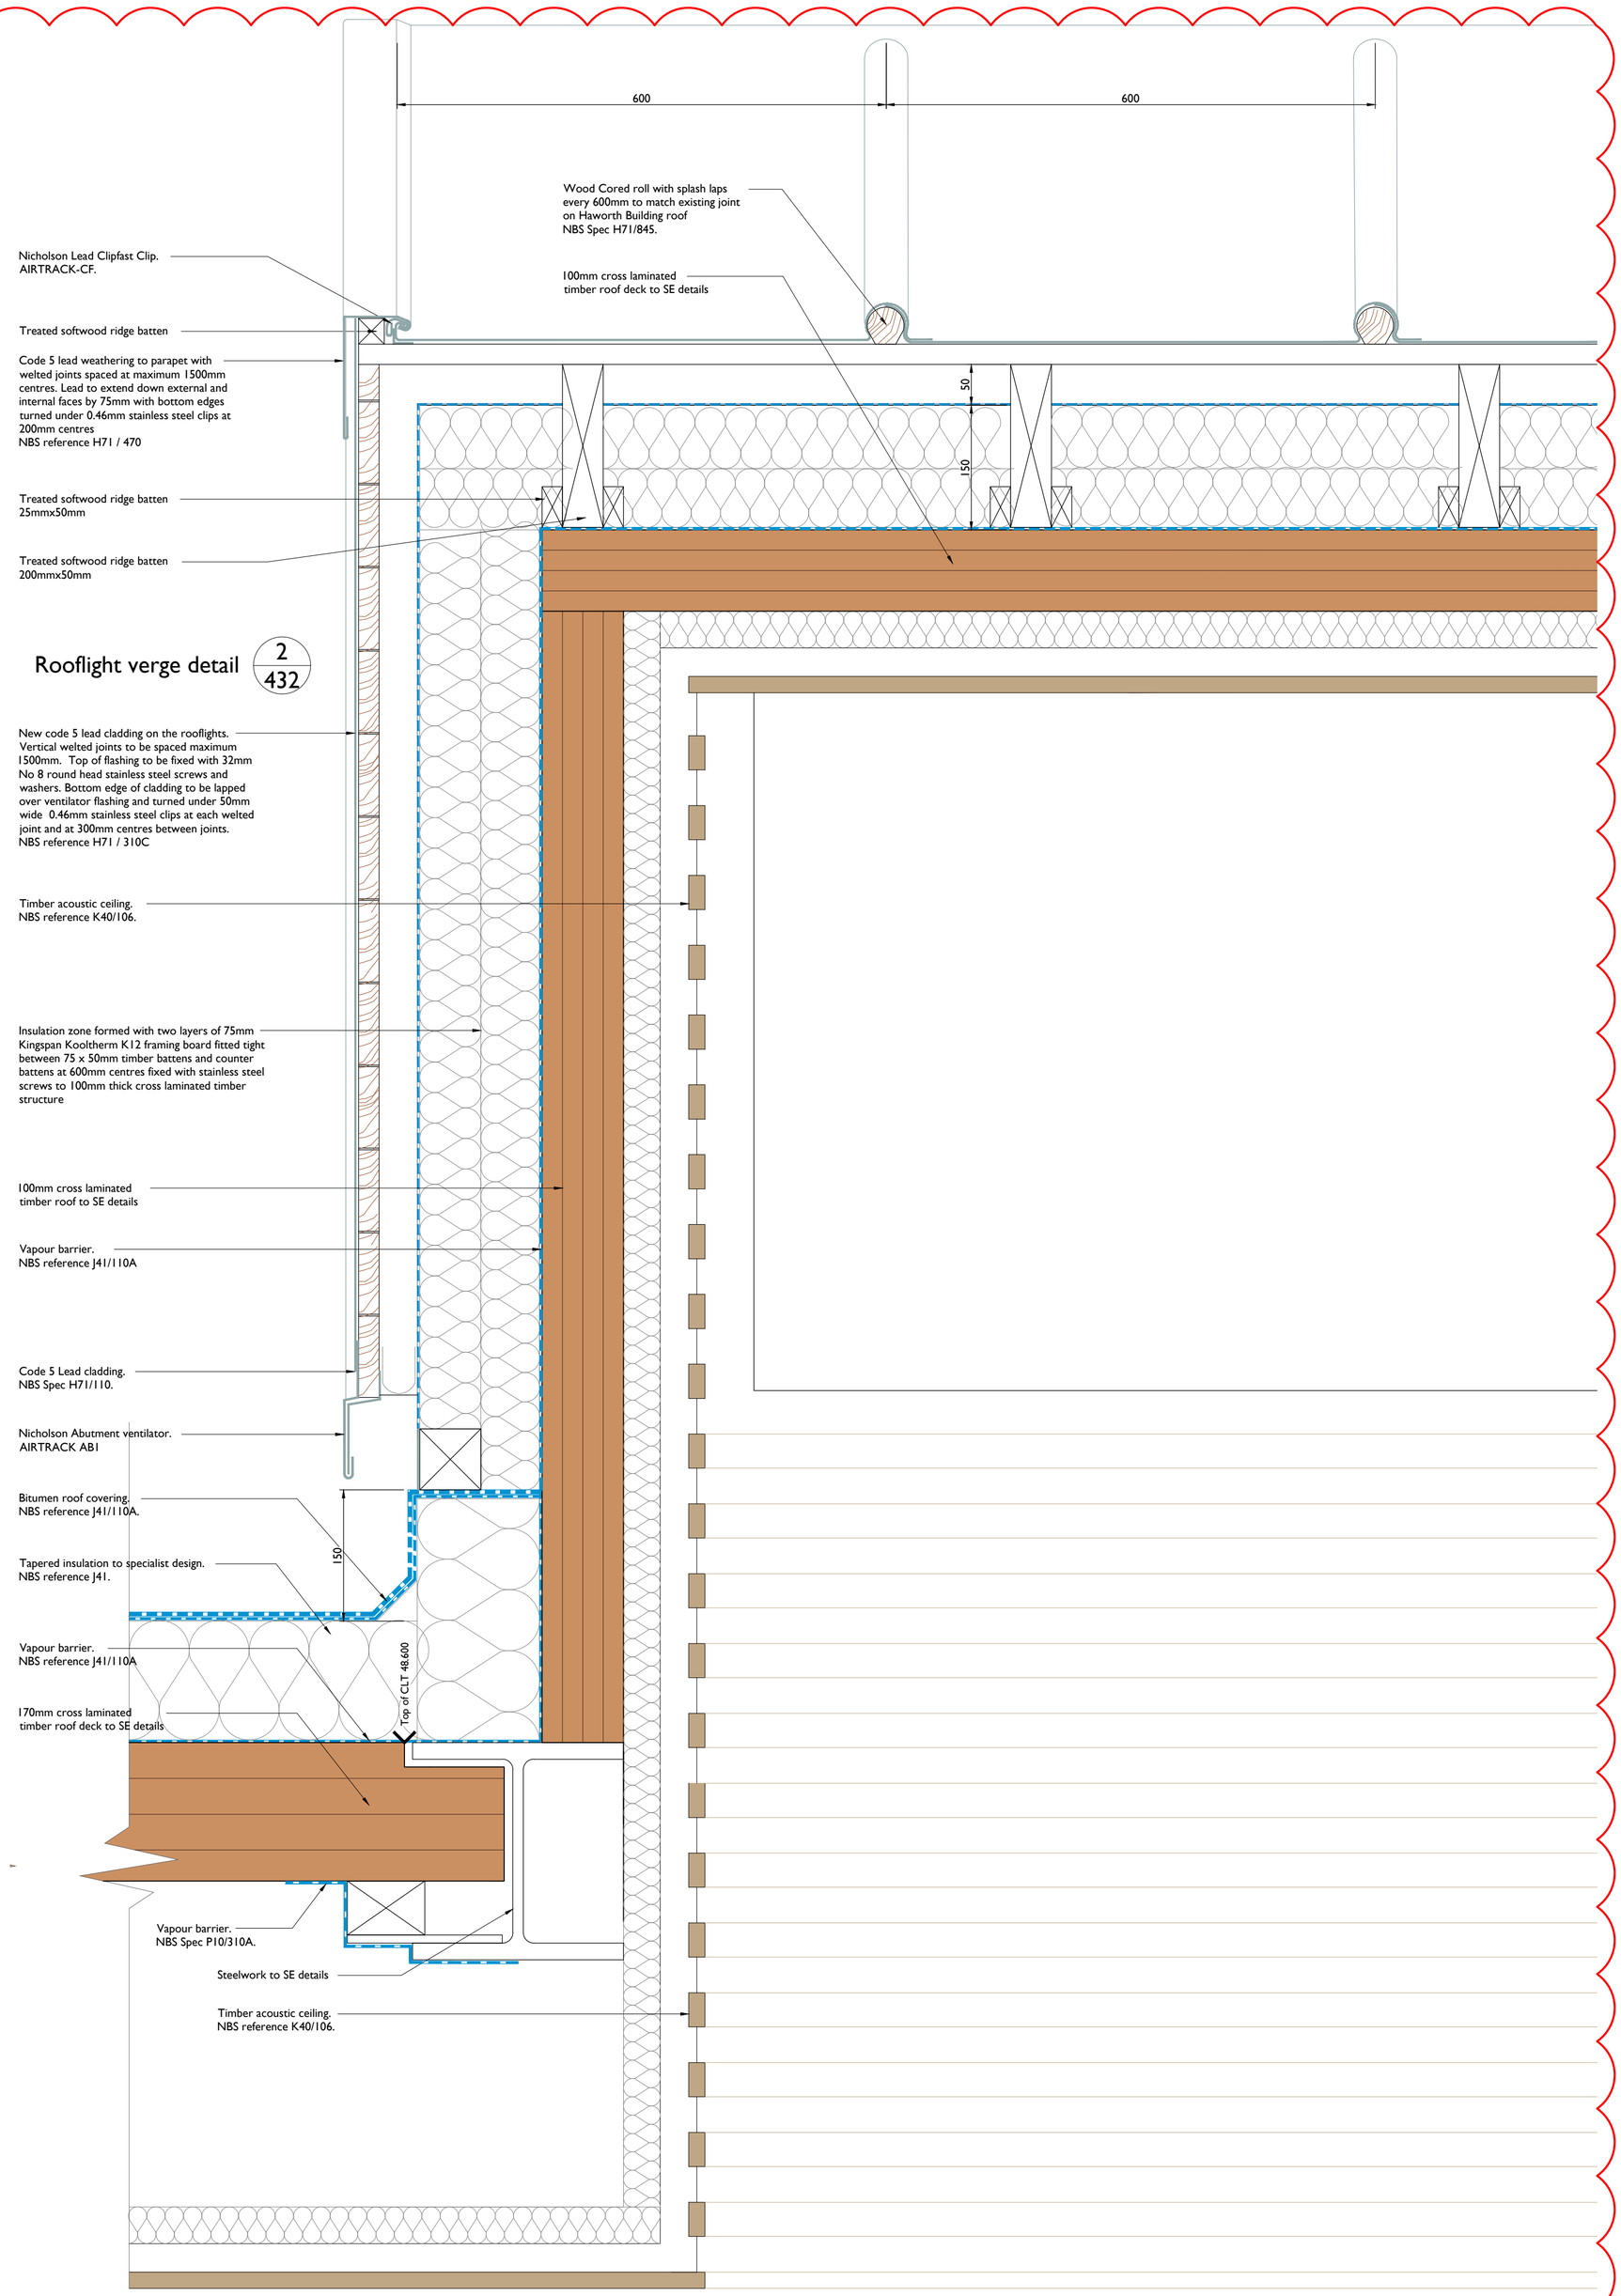

1:5 Scale @ A1

0 100 200 300 400 500

Notes:

Drawings are based on survey data and may not accurately represent what is physically present.

Do not scale from this drawing. All dimensions are to be verified on site before proceeding with the work.

All dimensions are in millimeters unless noted otherwise.

Purcell shall be notified in writing of any discrepancies.

ISSUE	DATE	DRAWN	CHECKED	DESCRIPTION
C	26/02/2020	MP	SS	Lead roof, SE, NBS Spec
B	24/08/2018	ZB	SS	NBS Spec added
A	30/04/2018	GR	GR	
First Issue	06/03/2020	CW	SS	

CLIENT
University of Manchester

PROJECT
Manchester Museum Courtyard

DRAWING TITLE
6137-PUR-MMC-XX-DR-A-0432
Rooflight verge, flat roof and parapet grid line B

SIZE & SCALE
1:5 @ A1

DRAWING STATUS Issued for Approval

JOB NUMBER 237010

DRAWING NO. 432

REVISION C

PURCELL

St James', 79 Oxford Street, Manchester, M1 6FQ
© PURCELL 2012. PURCELL ® IS THE TRADING NAME OF PURCELL MILLER TRITTON LLP