
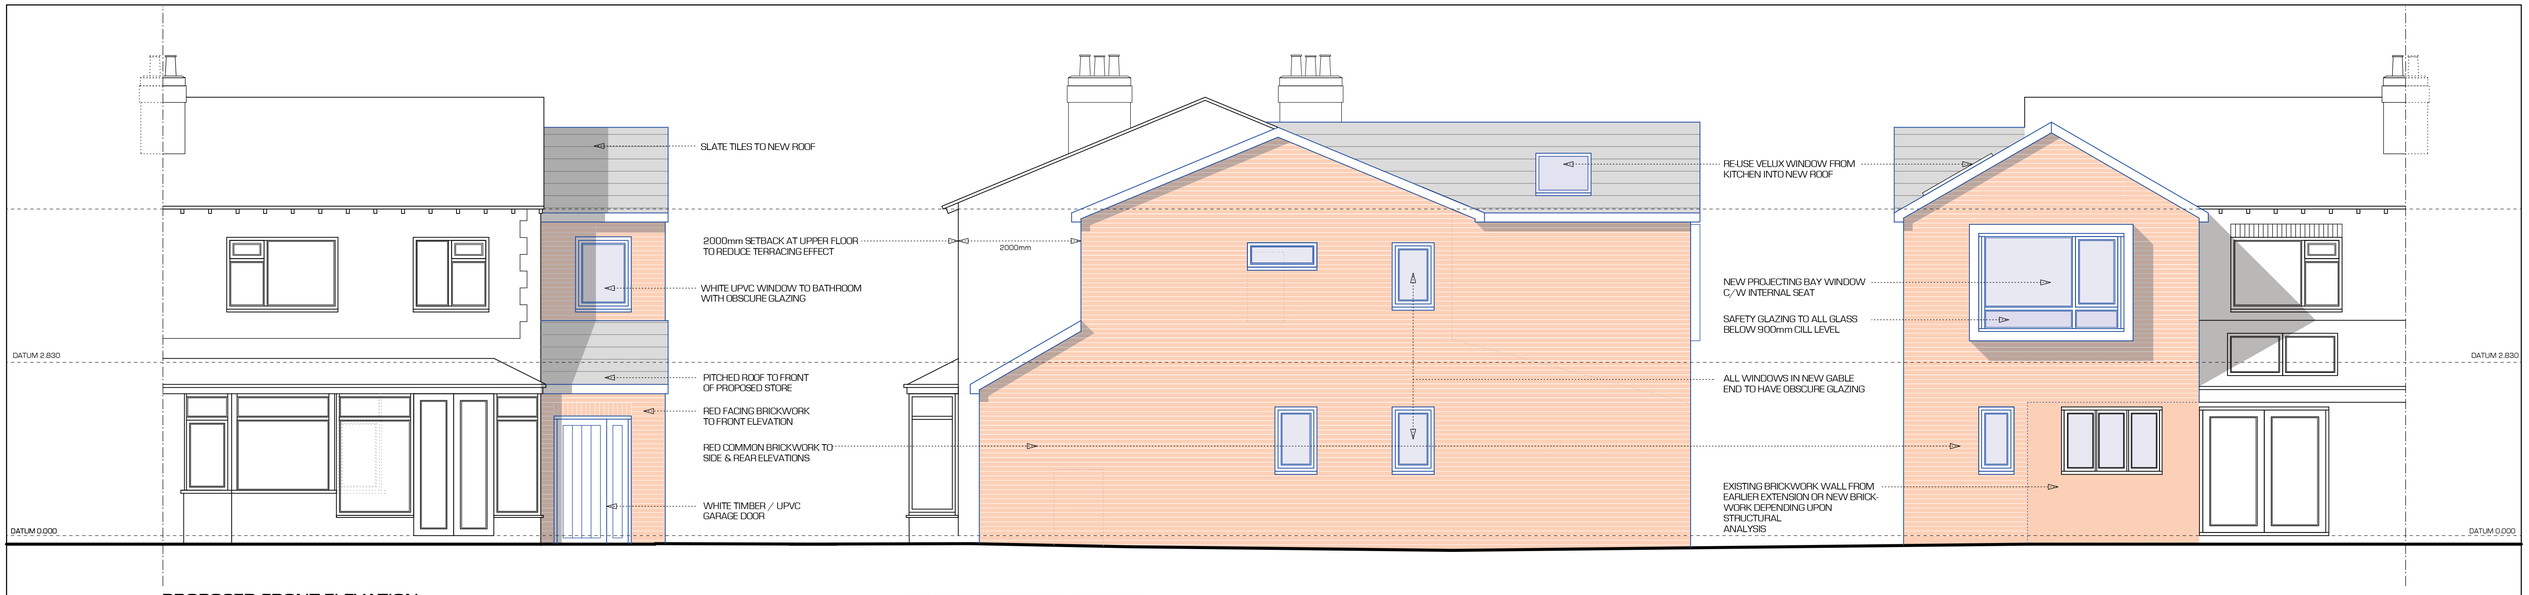



PROPOSED FRONT ELEVATION

PROPOSED SIDE ELEVATION


PROPOSED REAR ELEVATION

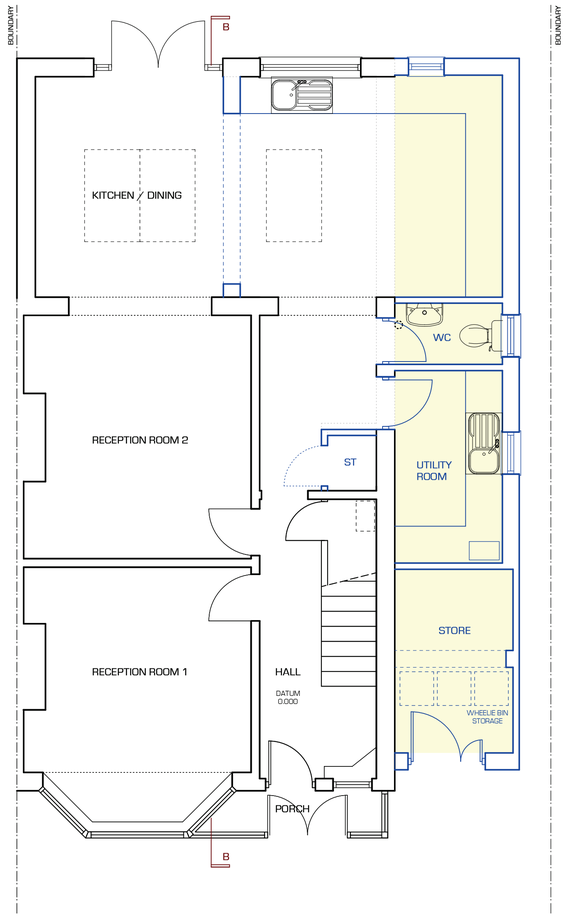


PROPOSED GROUND FLOOR PLAN

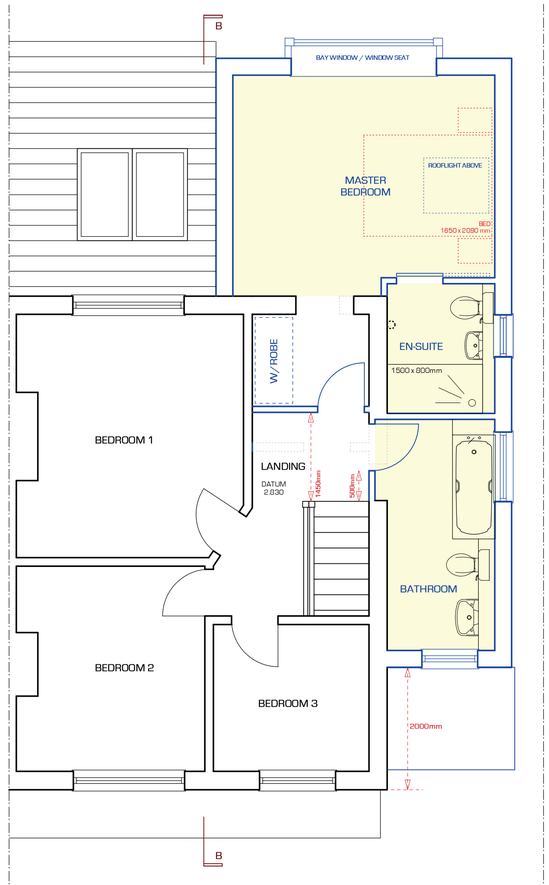

PROPOSED FIRST FLOOR PLAN

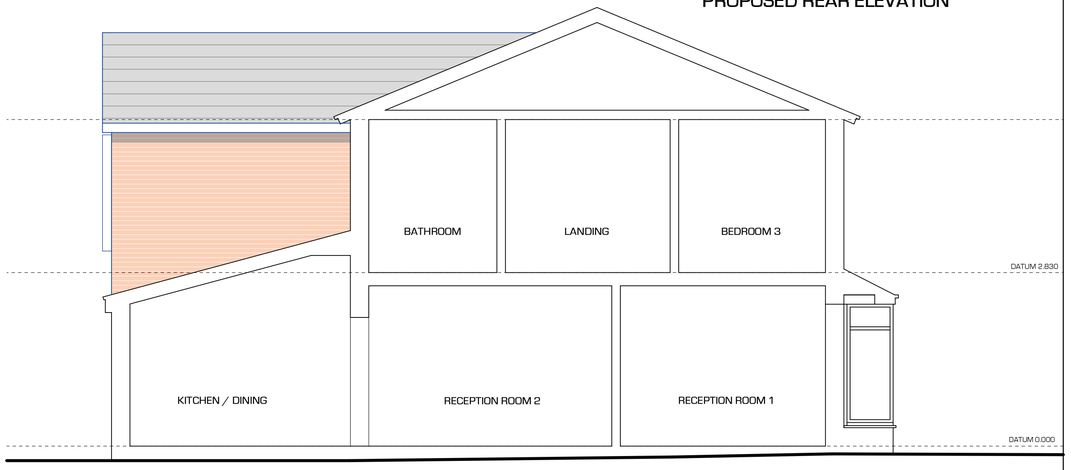

PROPOSED SECTION B-B & SIDE ELEVATION

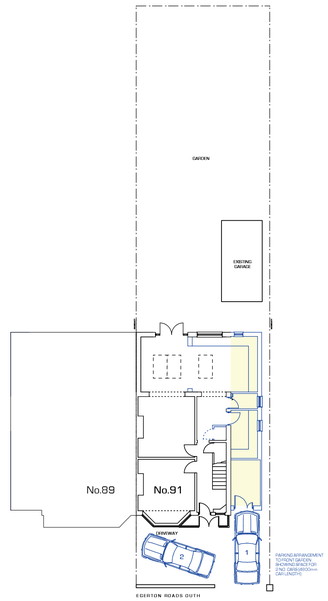

BLOCK PLAN 1:200

Revisions:

Rev A: First floor extension to front elevation set back to reduce terracing effect and also lower ridge height of proposed roof.
Jan 2021

Rev B: First floor extension to front elevation set back by 2 metres to reduce terracing effect and also lower ridge height of proposed roof. Internal alterations to proposed bathrooms and other changes as requested
Mar 2021

Note:
This drawing to be read in conjunction with:
00-01 Gen Arrangement dwgs as Existing

91 EGERTON ROAD SOUTH CHORLTON MANCHESTER

TITLE
GENERAL ARRANGEMENT DRAWING AS PROPOSED

DRAWN	DATE	CHK'D		SCALE
DAL	AUG 2020			1:50 @A1

00-00	00-02	B