


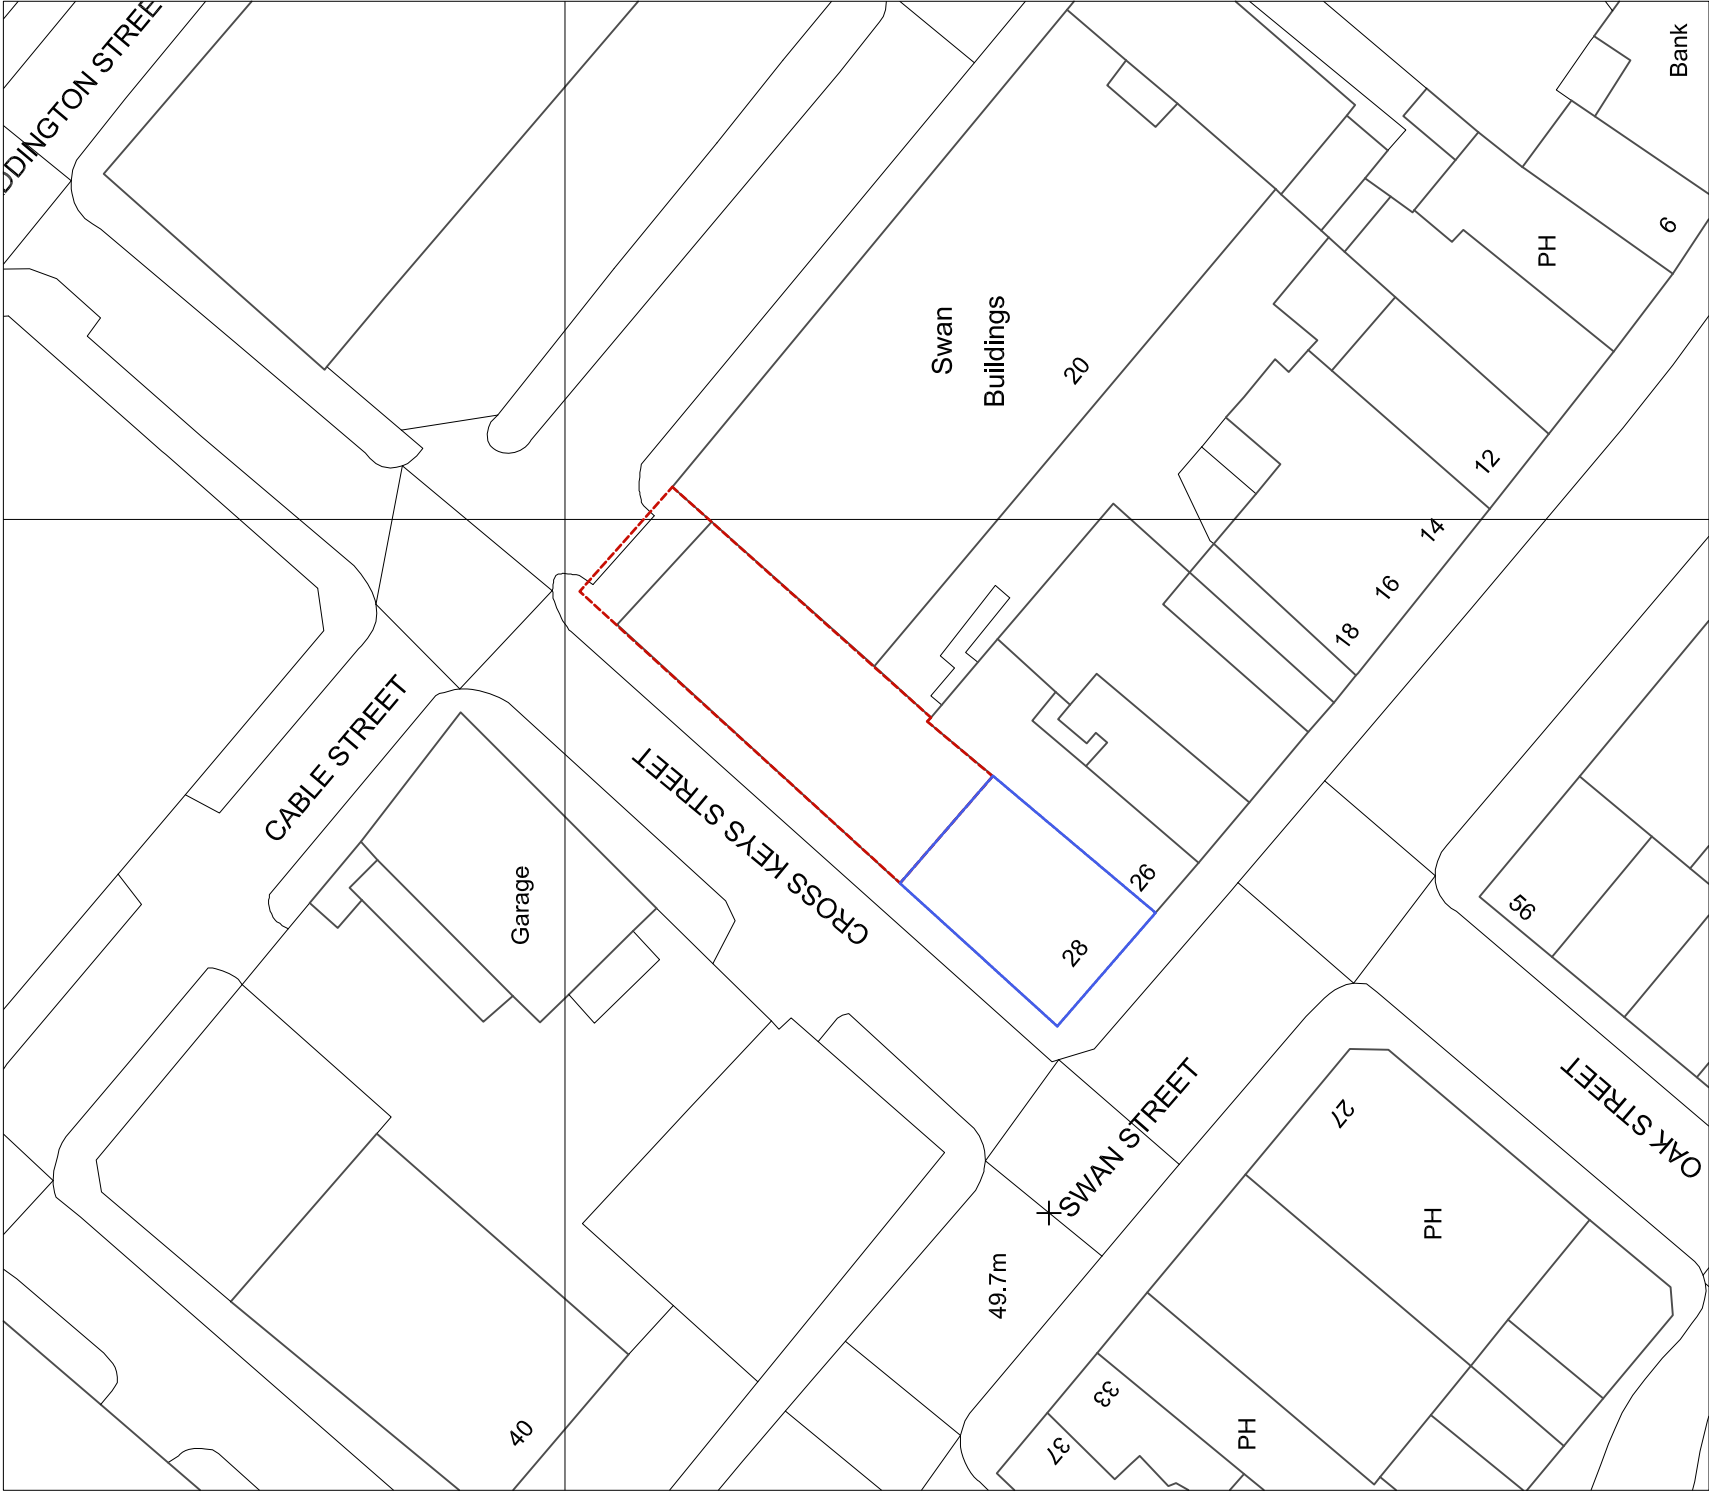

PROJECT	CROSSKEYS, CROSS KEYS ST .		
	Northern quarter, Manchester.		
	SCALE	1 : 500 @ A4	
	DWG No.	071- PL - OS1	
	CONTRACT NO; STAGE CODE	REV.	
071	planning	-	
	-	07/11/20	
ISSUED	 simon james arq ltd/architects Uric, 120 Grosvenor St., Al Saleibi, Manchester, M1 7PL Spaincourage Lumeta 1, -45, Chorrasmu, Madrid, 28036		