



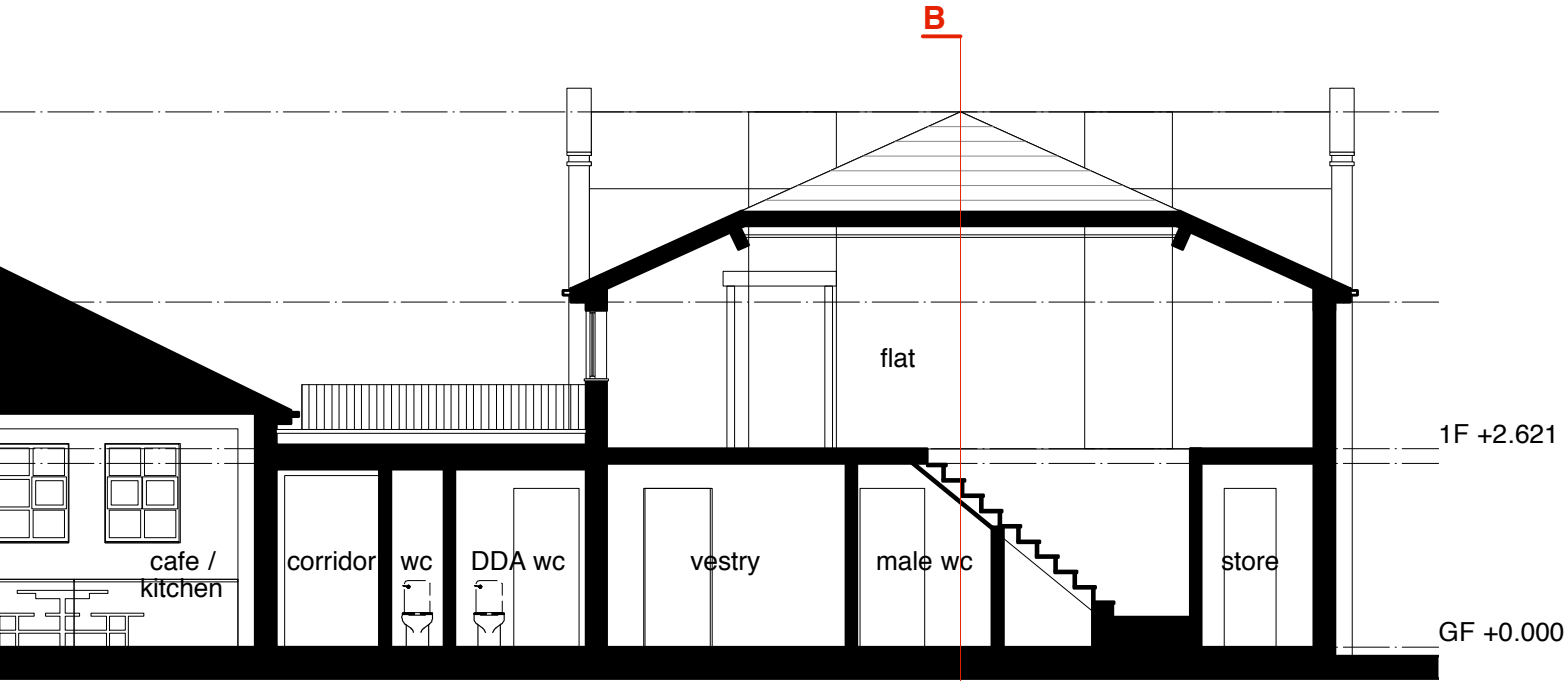



EXISTING SECTION A-A

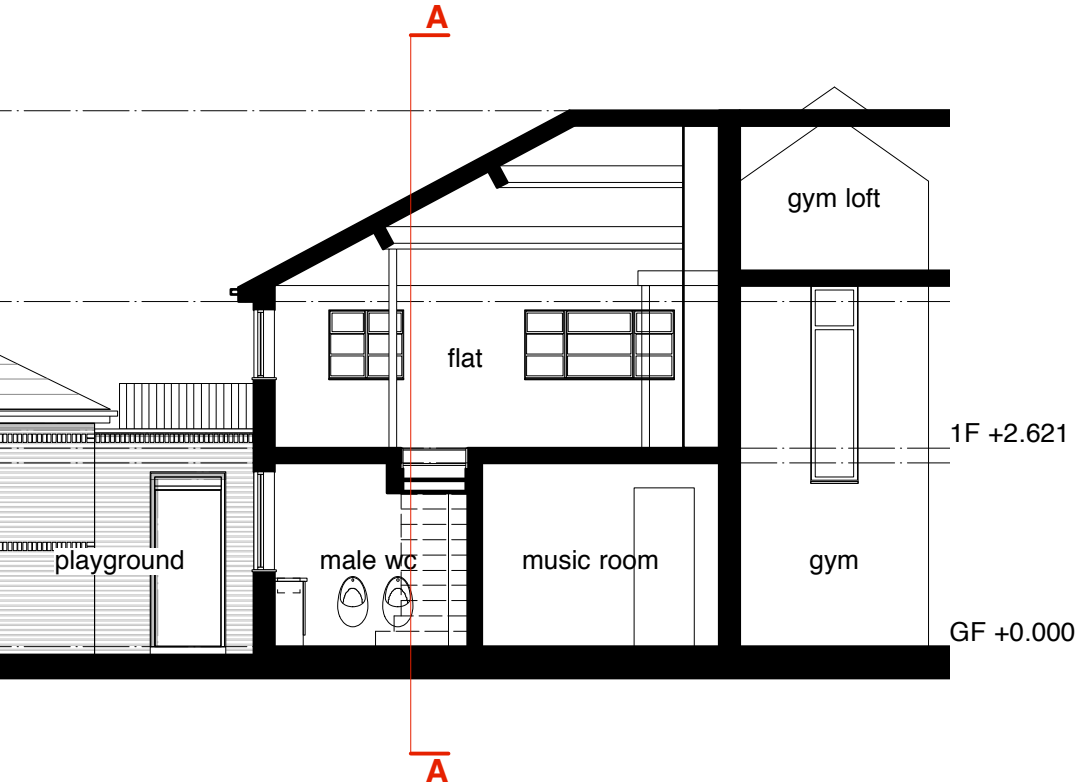

EXISTING SECTION B-B



EXISTING SECTIONS

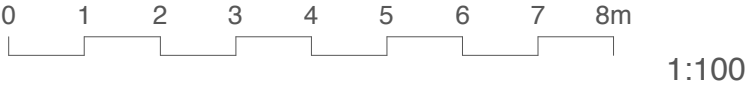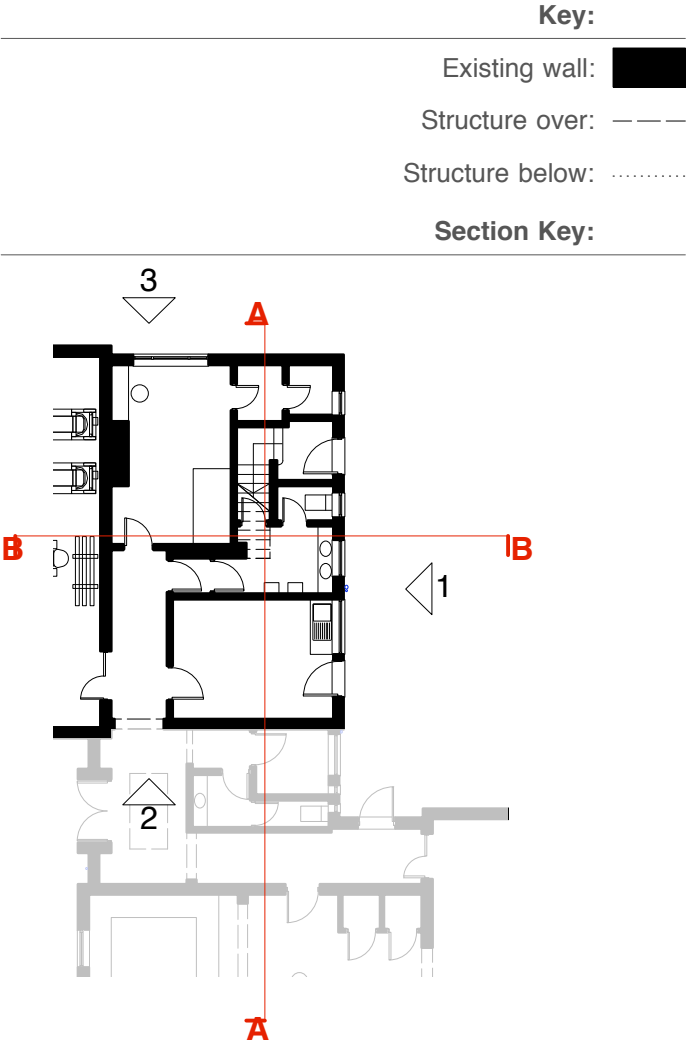

PLANNING

LJ T 07967769660
E lee@lj-architects.co.uk
W www.lj-architects.co.uk

Client:	Mums Mart Savers
Drawing Number:	P241_203
Drawing Title:	Existing Sections
Date:	22.02.2021
Scale:	1:100 @ A3