

 
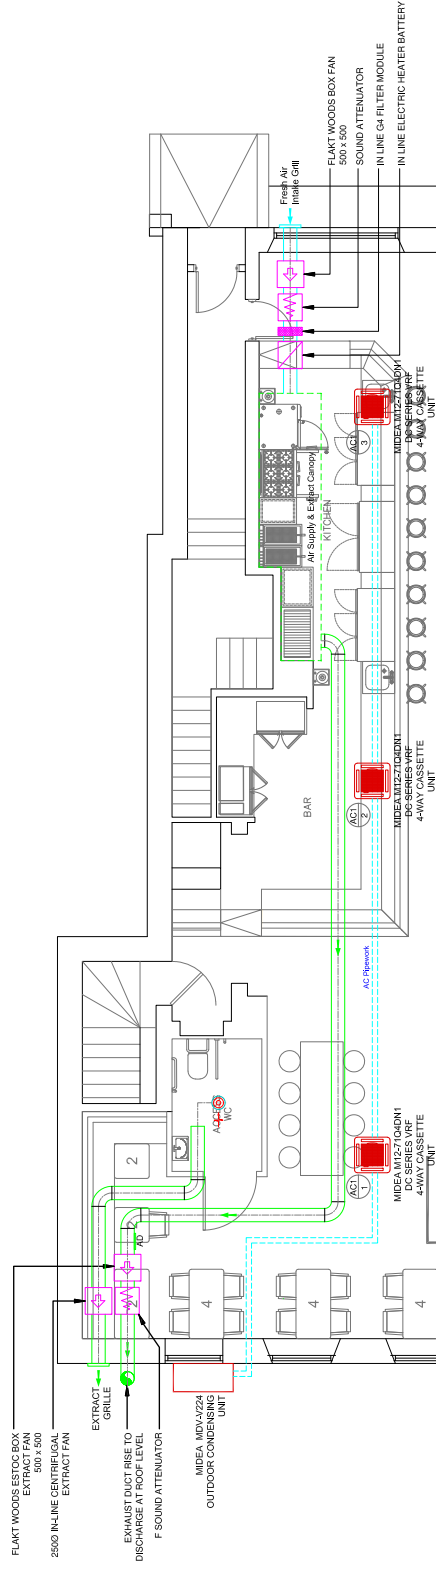


This drawing and design is the (© 2020) property of Commercial Kitchen and Bar Consultants and should not be reproduced without written permission.

 

C	Added basement details	PB	08.02.21
B	Updated mech details as instructed	PB	05.02.21
A	For Client Approval	PB	14.01.21
Rev	Description	By	Date
Initial Issue: 14/01/2021			

Brighton House	CLIENT
	PROJECT TITLE Restaurant and office redesign
	DRAWING TITLE Proposed Mechanical Services Basement & Ground Floor Layouts
	Drawn by: PB Checked by: RH
	Date: 14/01/2021 Scale: 1:100@A3

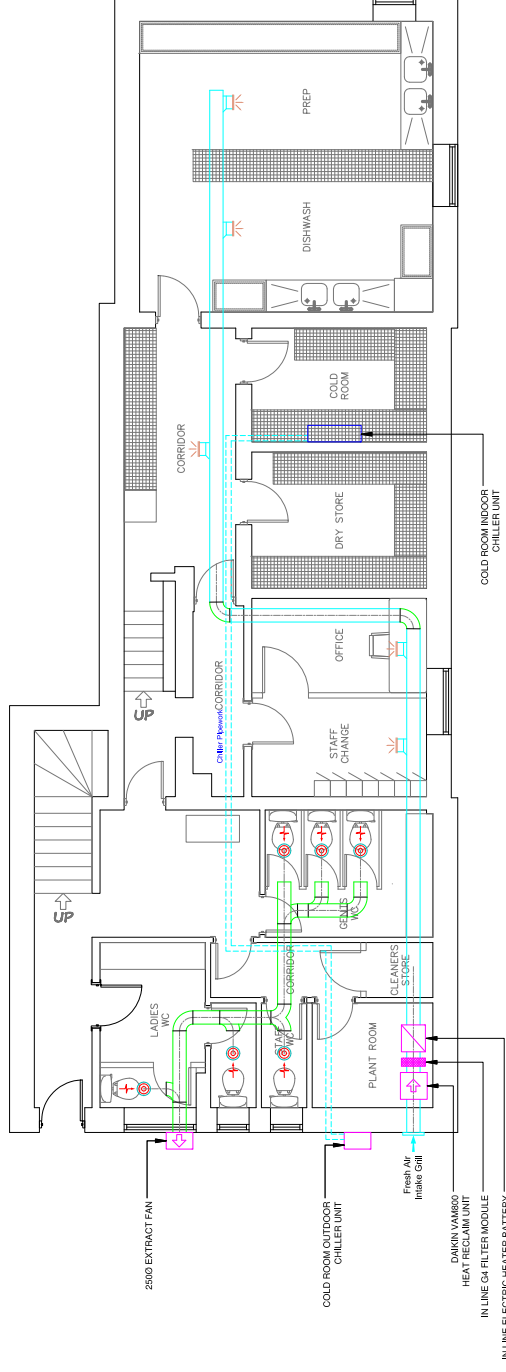

Manchester. UK.
www.commercialkitchenandbar.com
0161 266 1000 | 07732 096 418

Job Ref.	Drawing No.	Revision
JR	104	C