






Note:
Do not scale from this drawing.
Dimensions are to be checked on site.
If in doubt please ask.

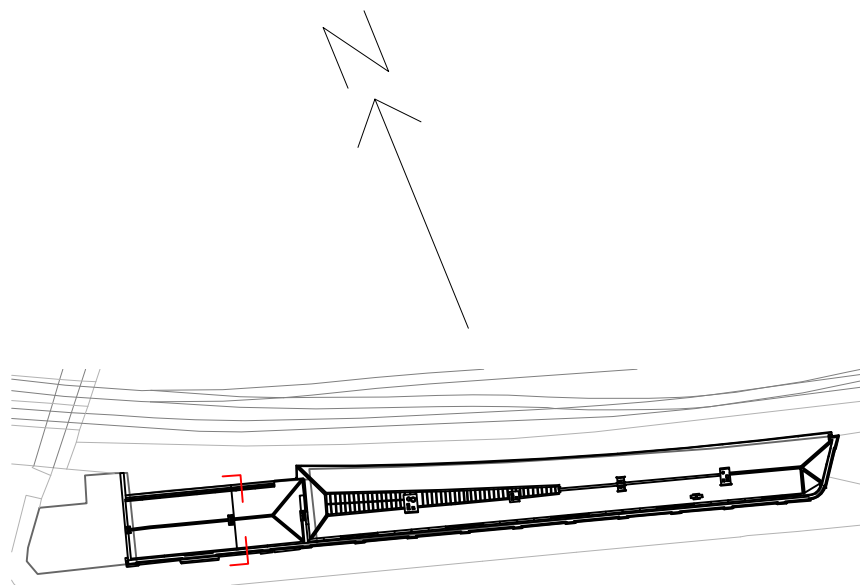


Key Plan
1:1000

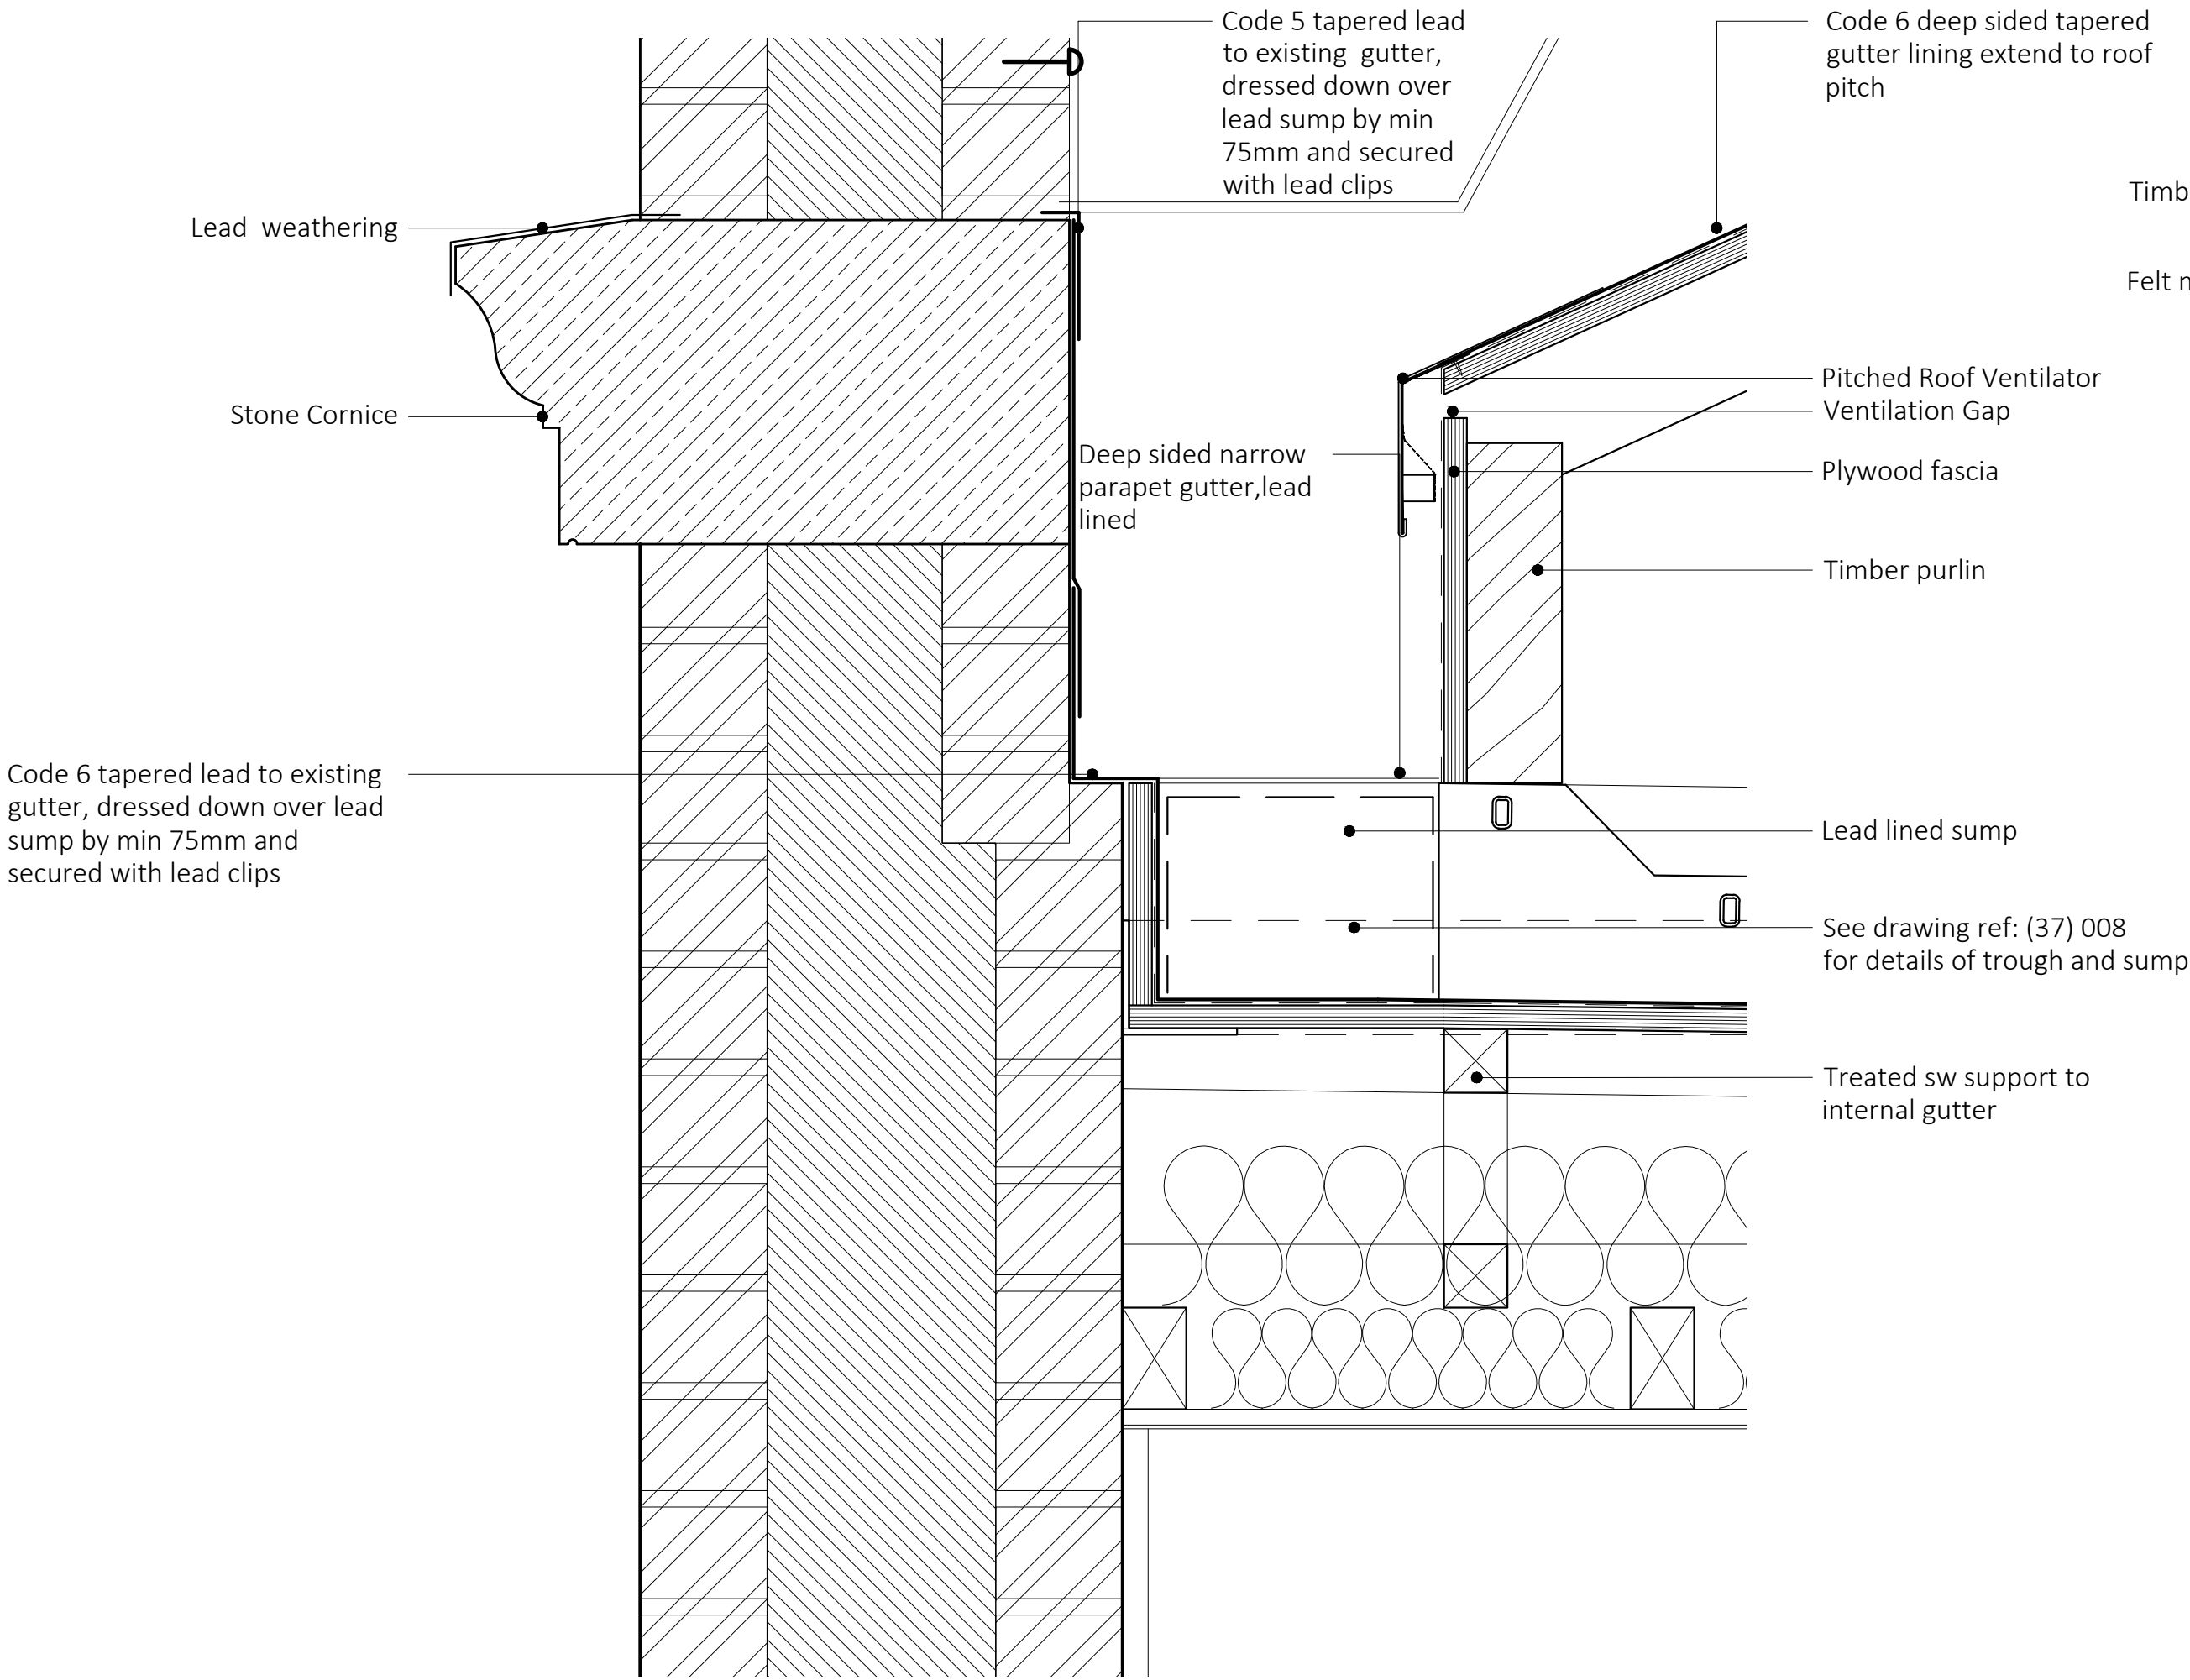


Detail C1 1:5

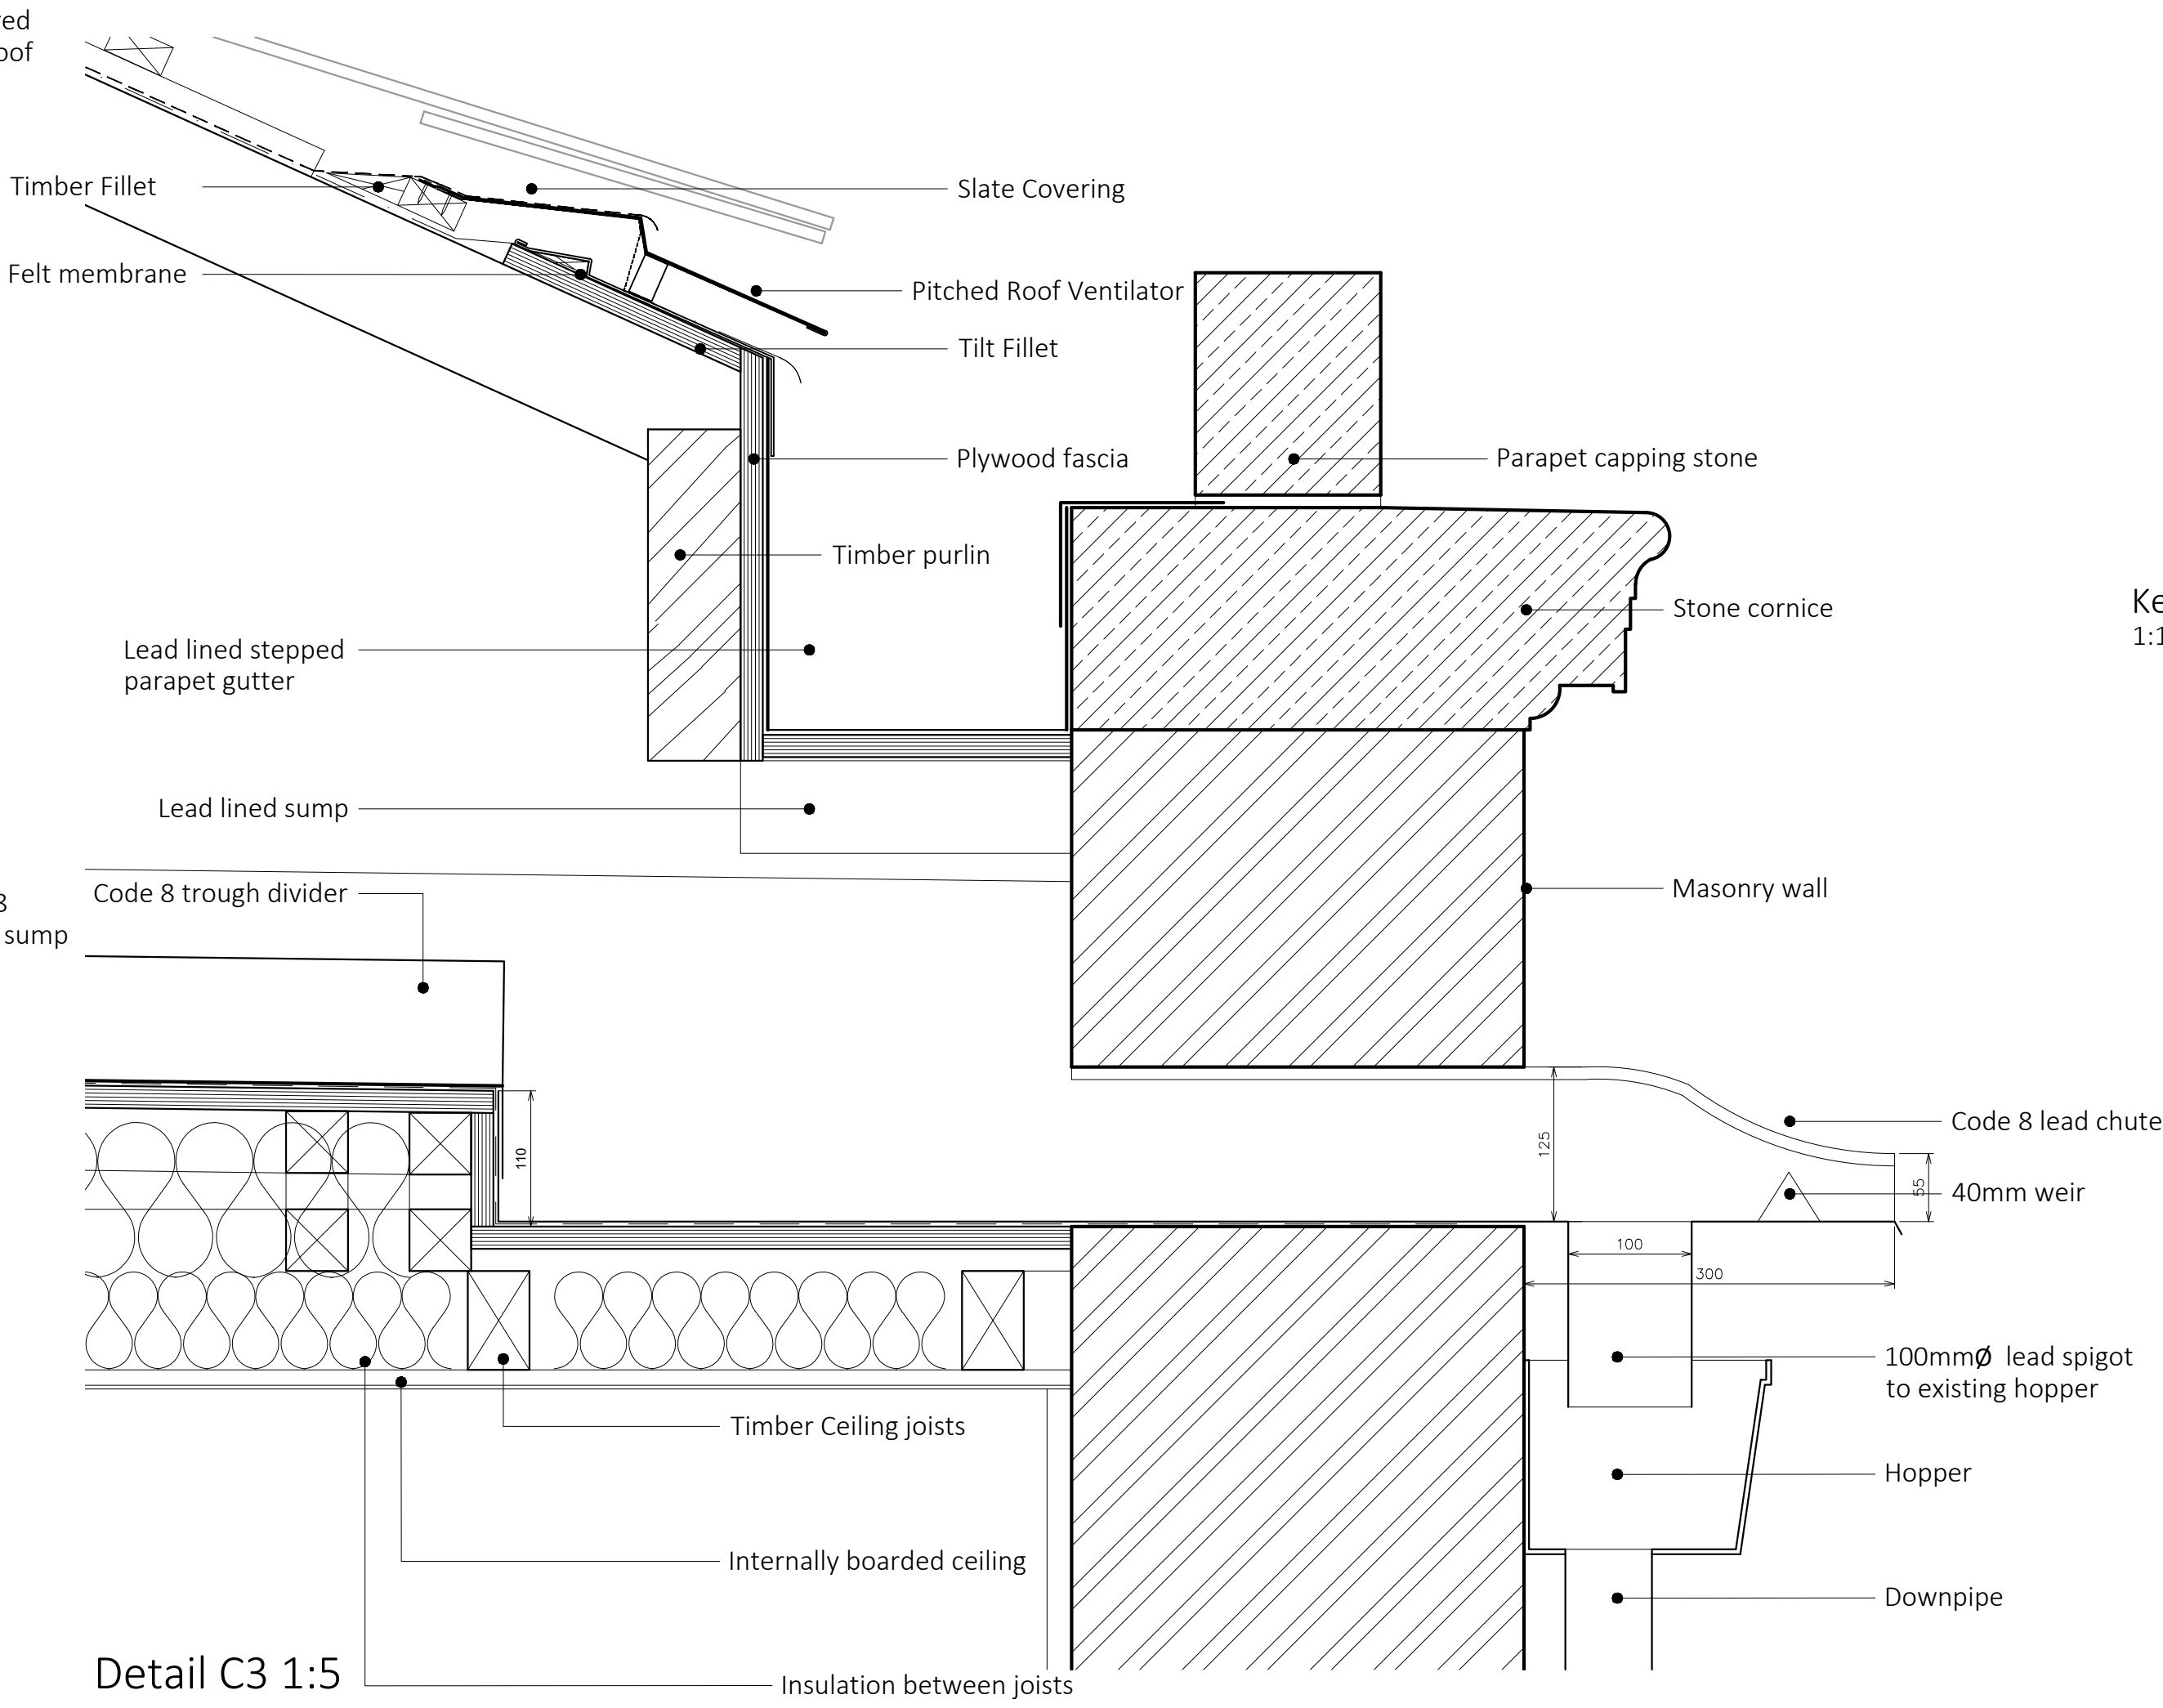

Detail C3 1:5

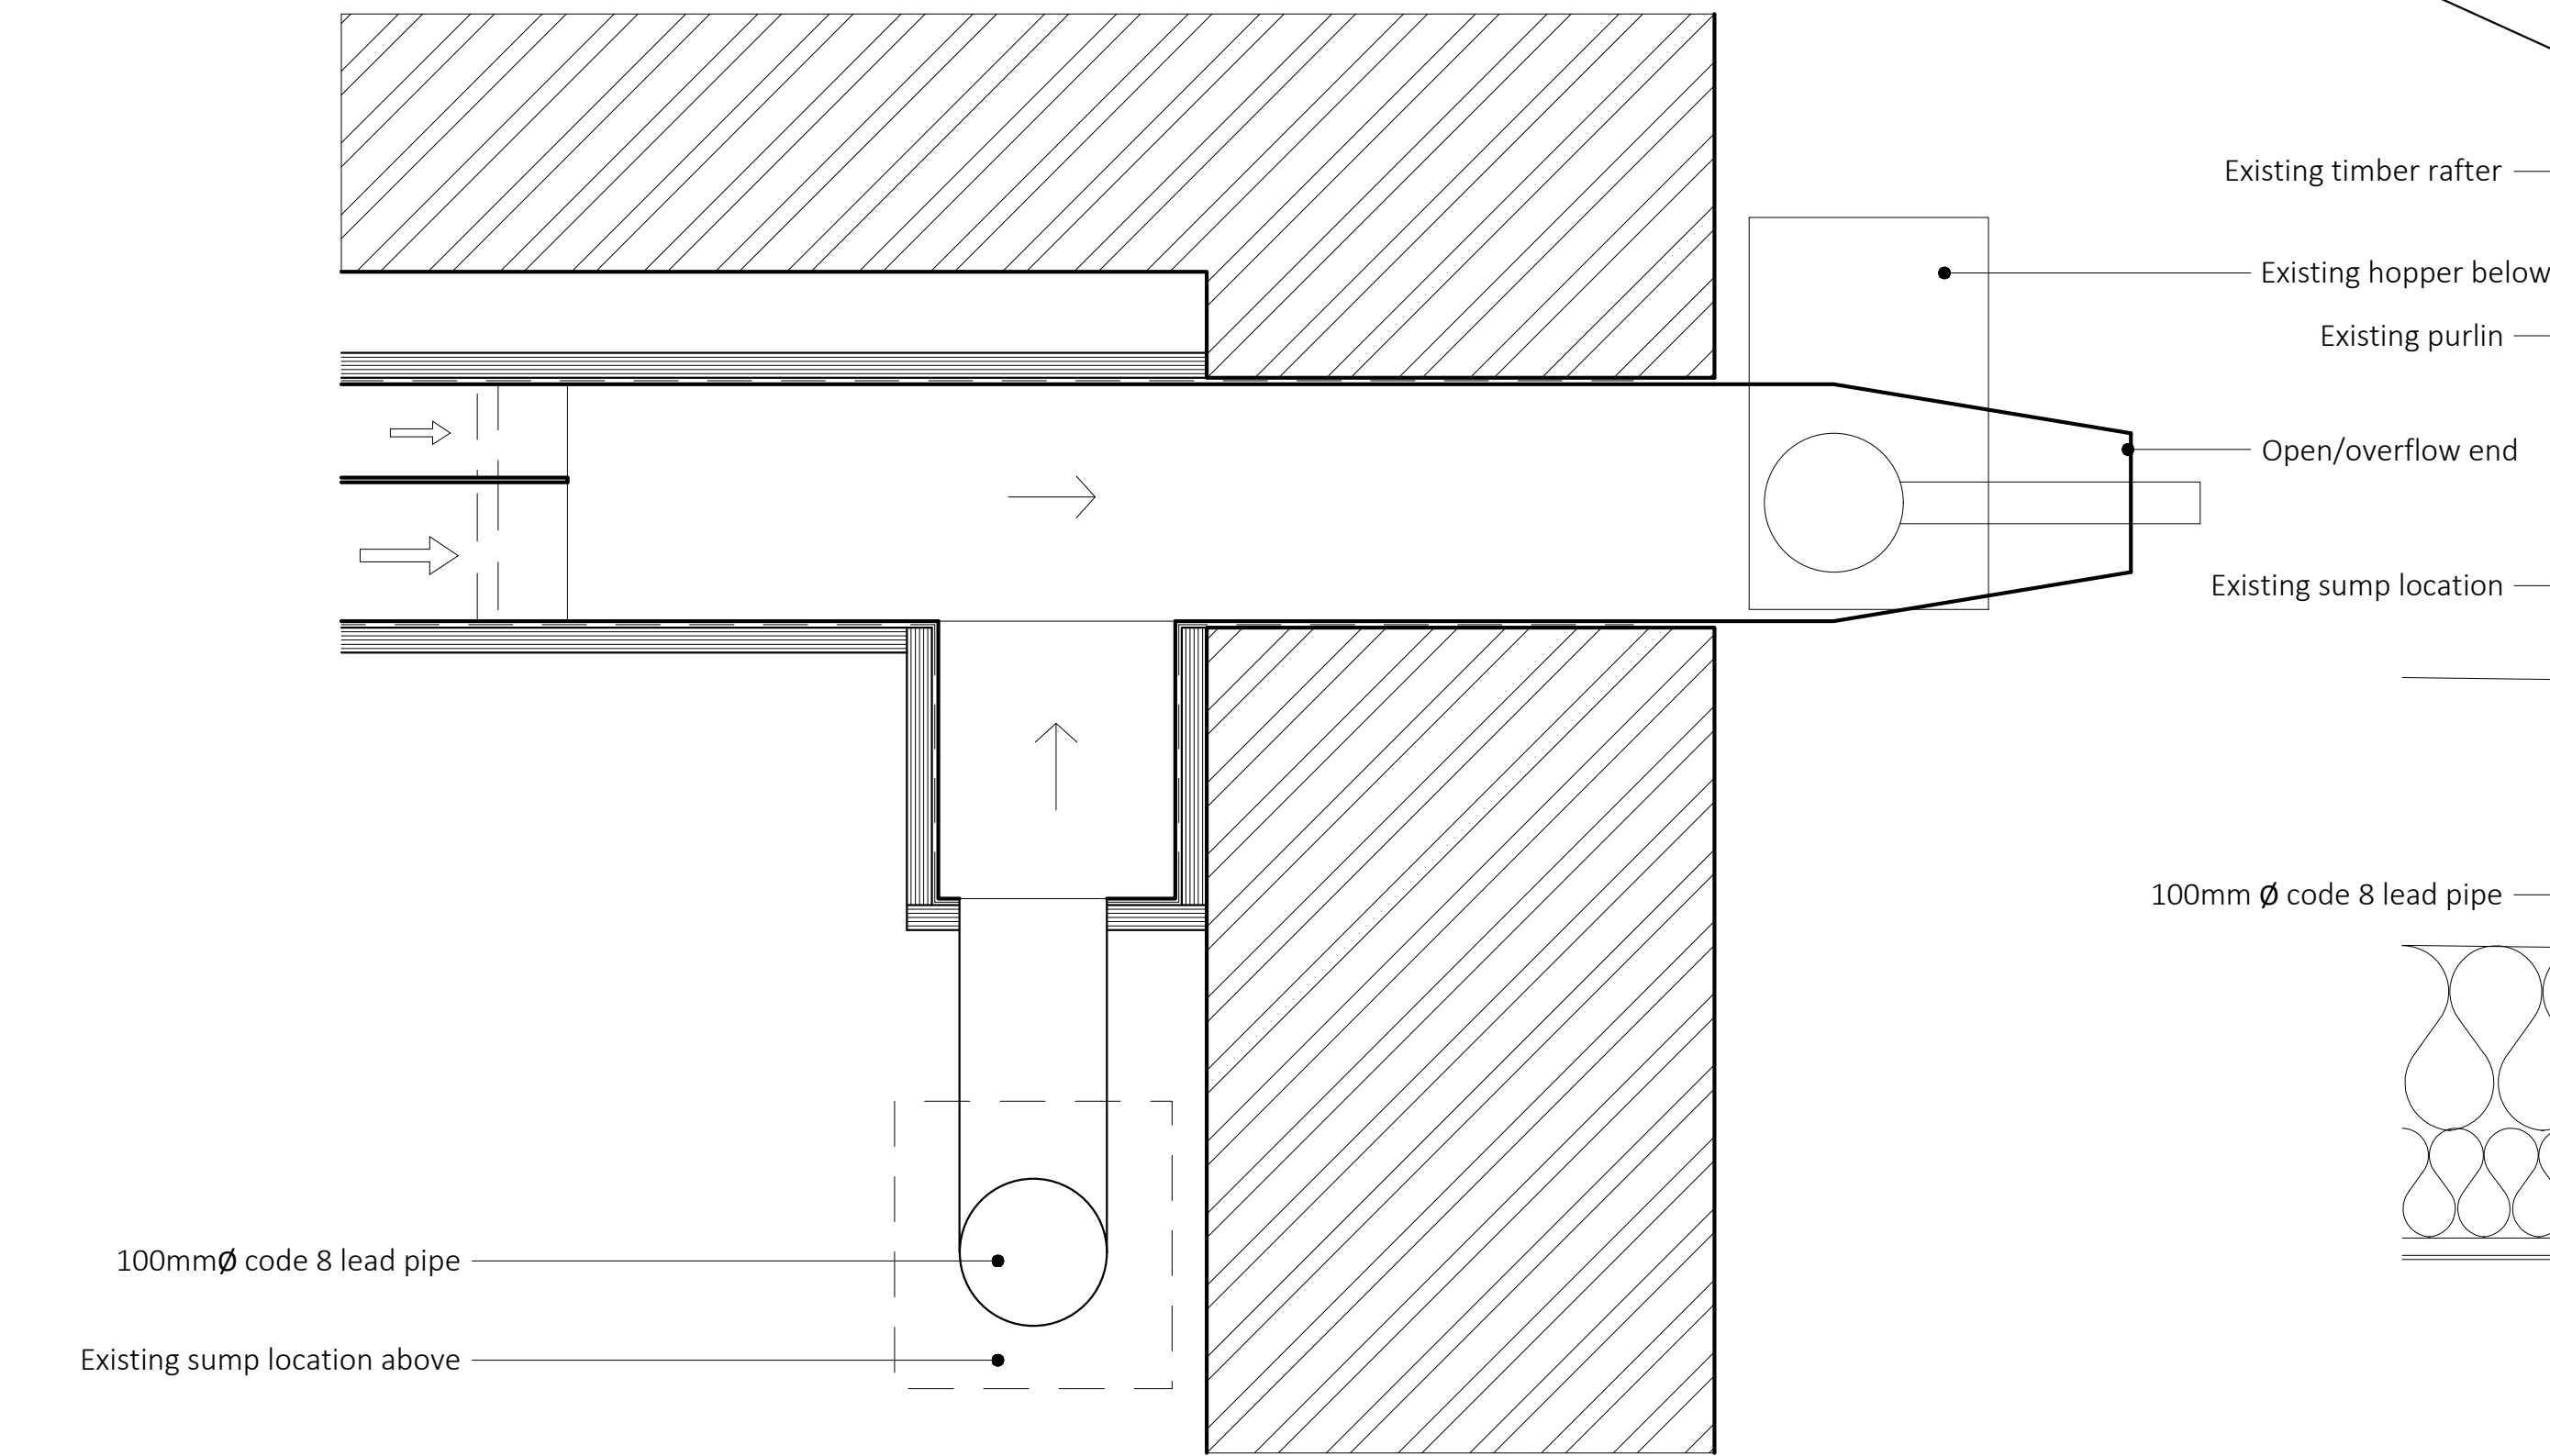

Plan Detail C3 1:5

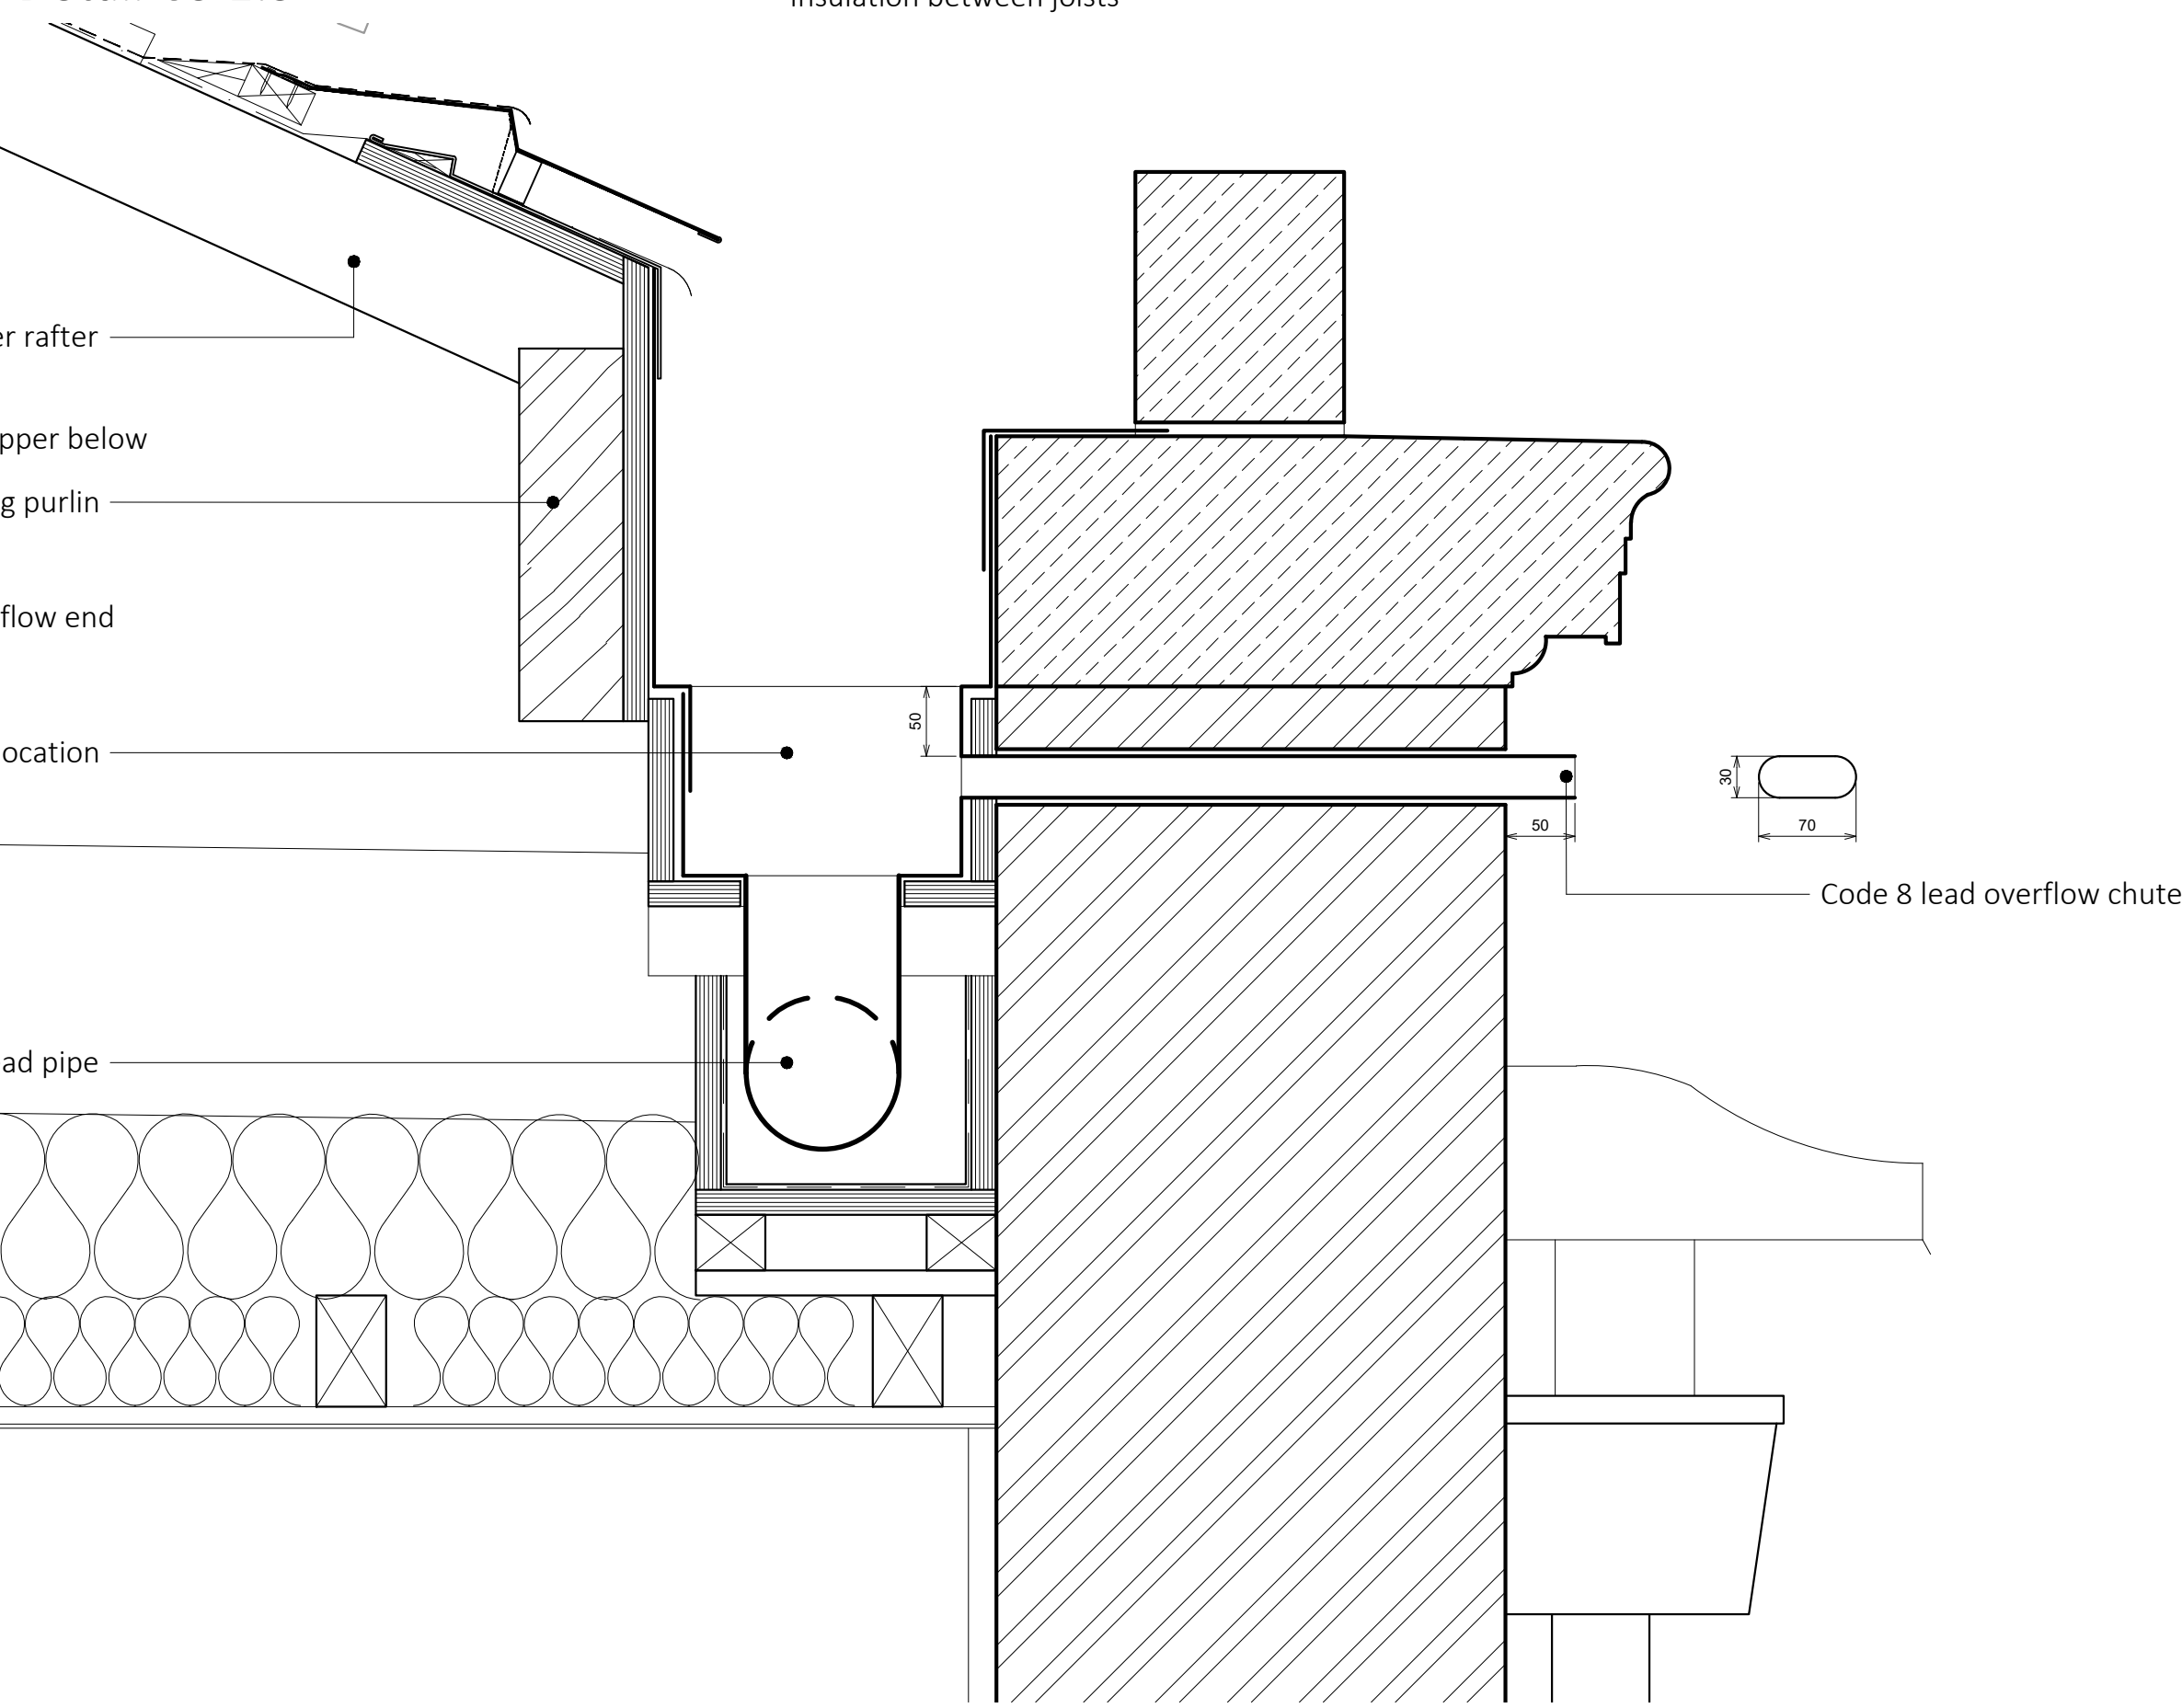

Detail C2 1:5



Rev Date/Intls Details

© The moral rights of the author are hereby asserted.
This drawing and design is the sole property of Buttress Ltd and must not be reproduced without permission.
Business Ltd is Registered in England and Wales: 336372

**SCIENCE
MUSEUM
GROUP**

Buttress

41, Bengal St
Manchester
M4 6AF

T 0161 236 3303
E contact@buttress.net
W www.buttress.net

Project Title	Station Building Roof		
Client	Science and Industry Museum		
Location	Manchester		
Drawing Title	Typical Parapet Gutter Details (north and south) Proposed Details		
Date	11/11/20	Scale	1:5 1:10
Checked	AS	Orig Paper Size	A1
		Status	LBC
Drawing ref	Job No	Drawing No	Revision
	9059	(37) 012	