


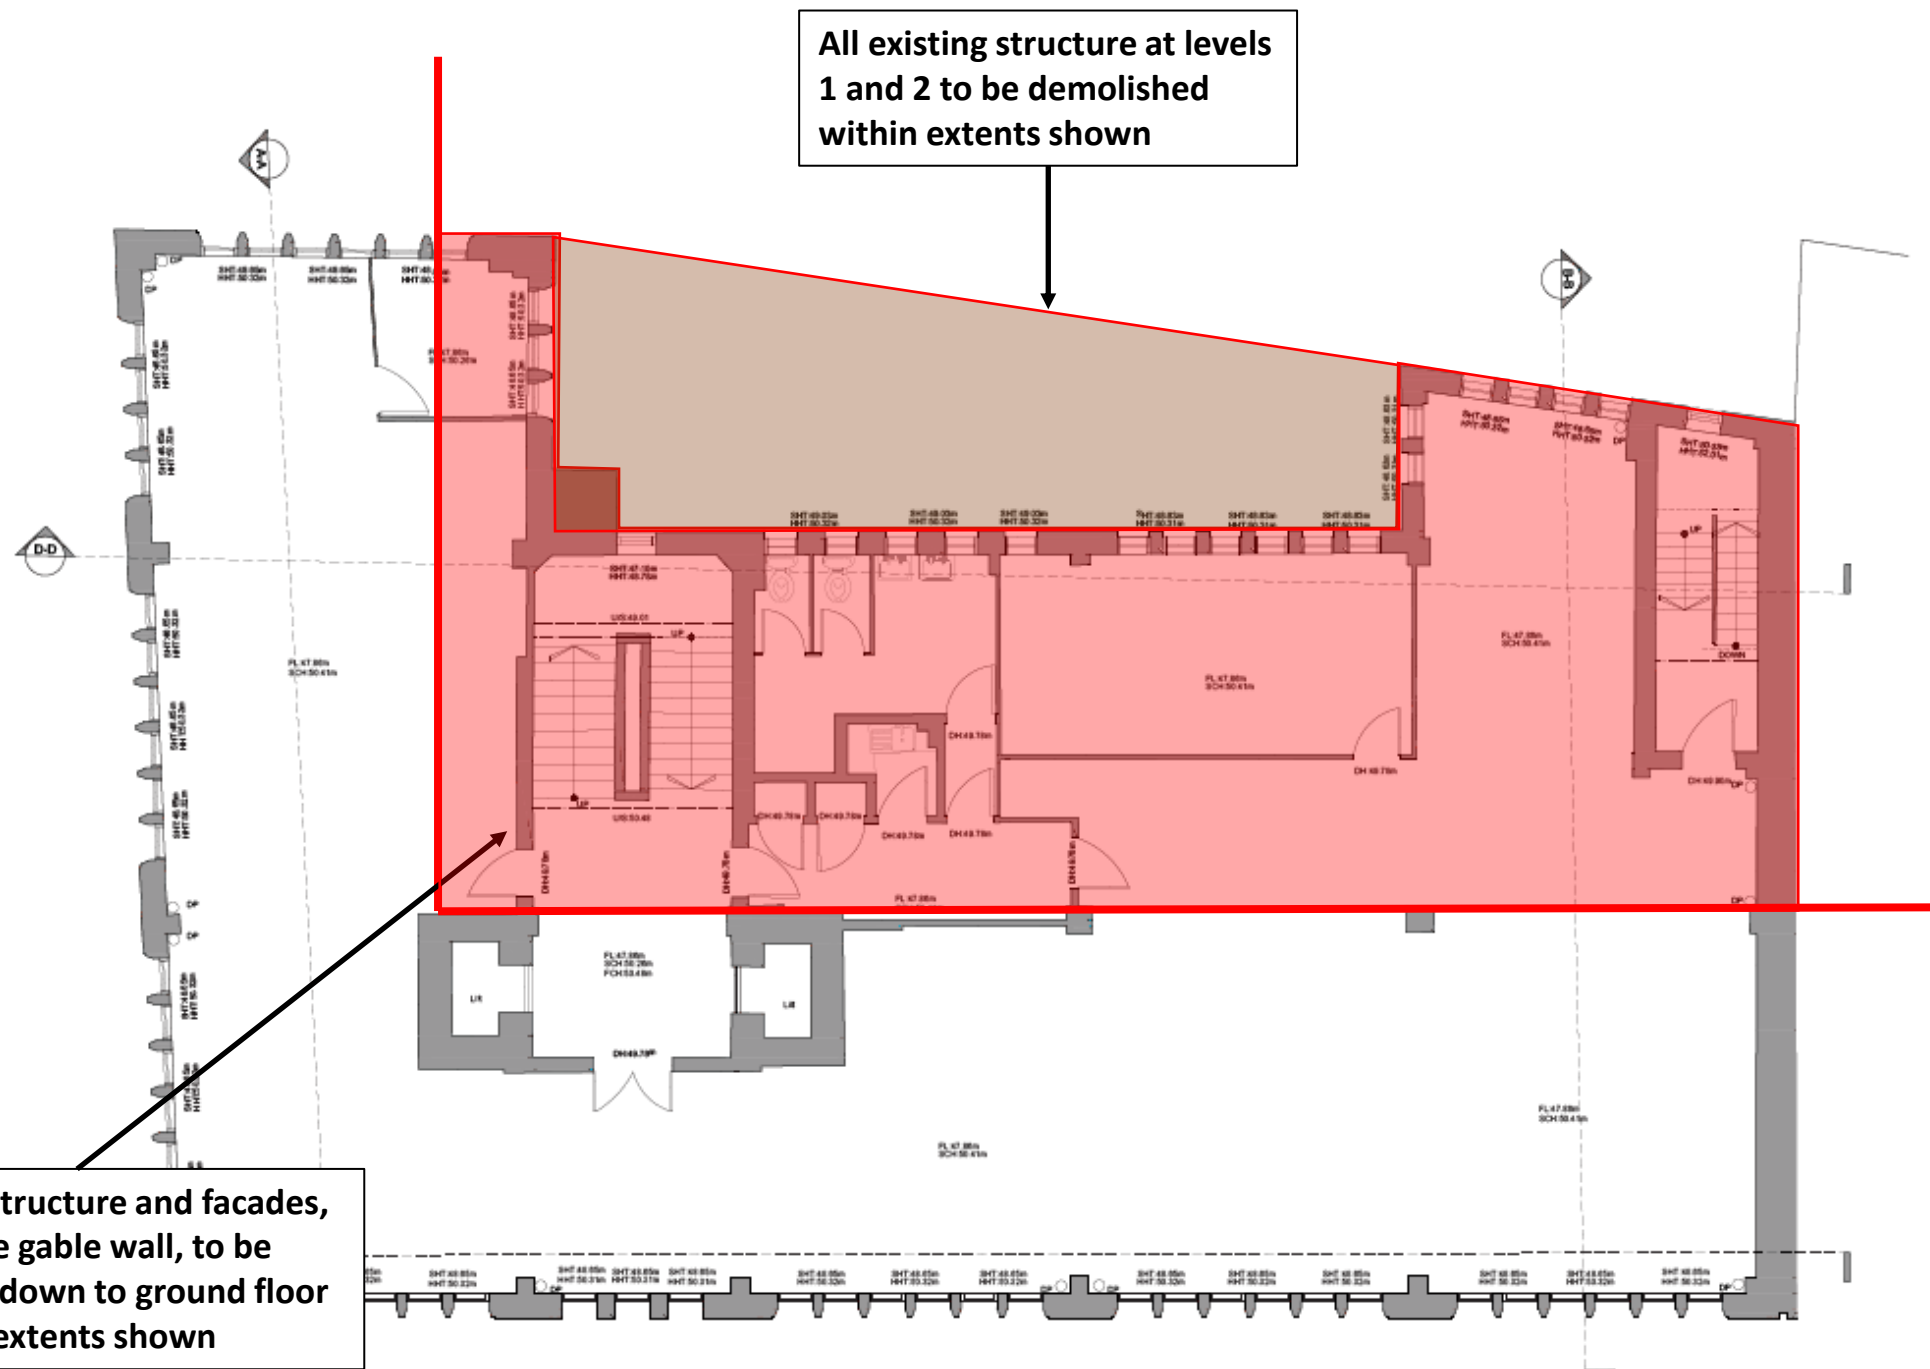


Proposed Demolition Extents - Typical Upper Floor

ROC CONSULTING	JOB NO	3874	SKETCH NO	SK27 1 of 4	DRAWN BY	Jon Smith
	PROJECT TITLE	Pearl Assurance House	SKETCH TITLE	Demolition Extents	DATE	18/12/20



COMPLEX CHALLENGES ... MADE SIMPLE

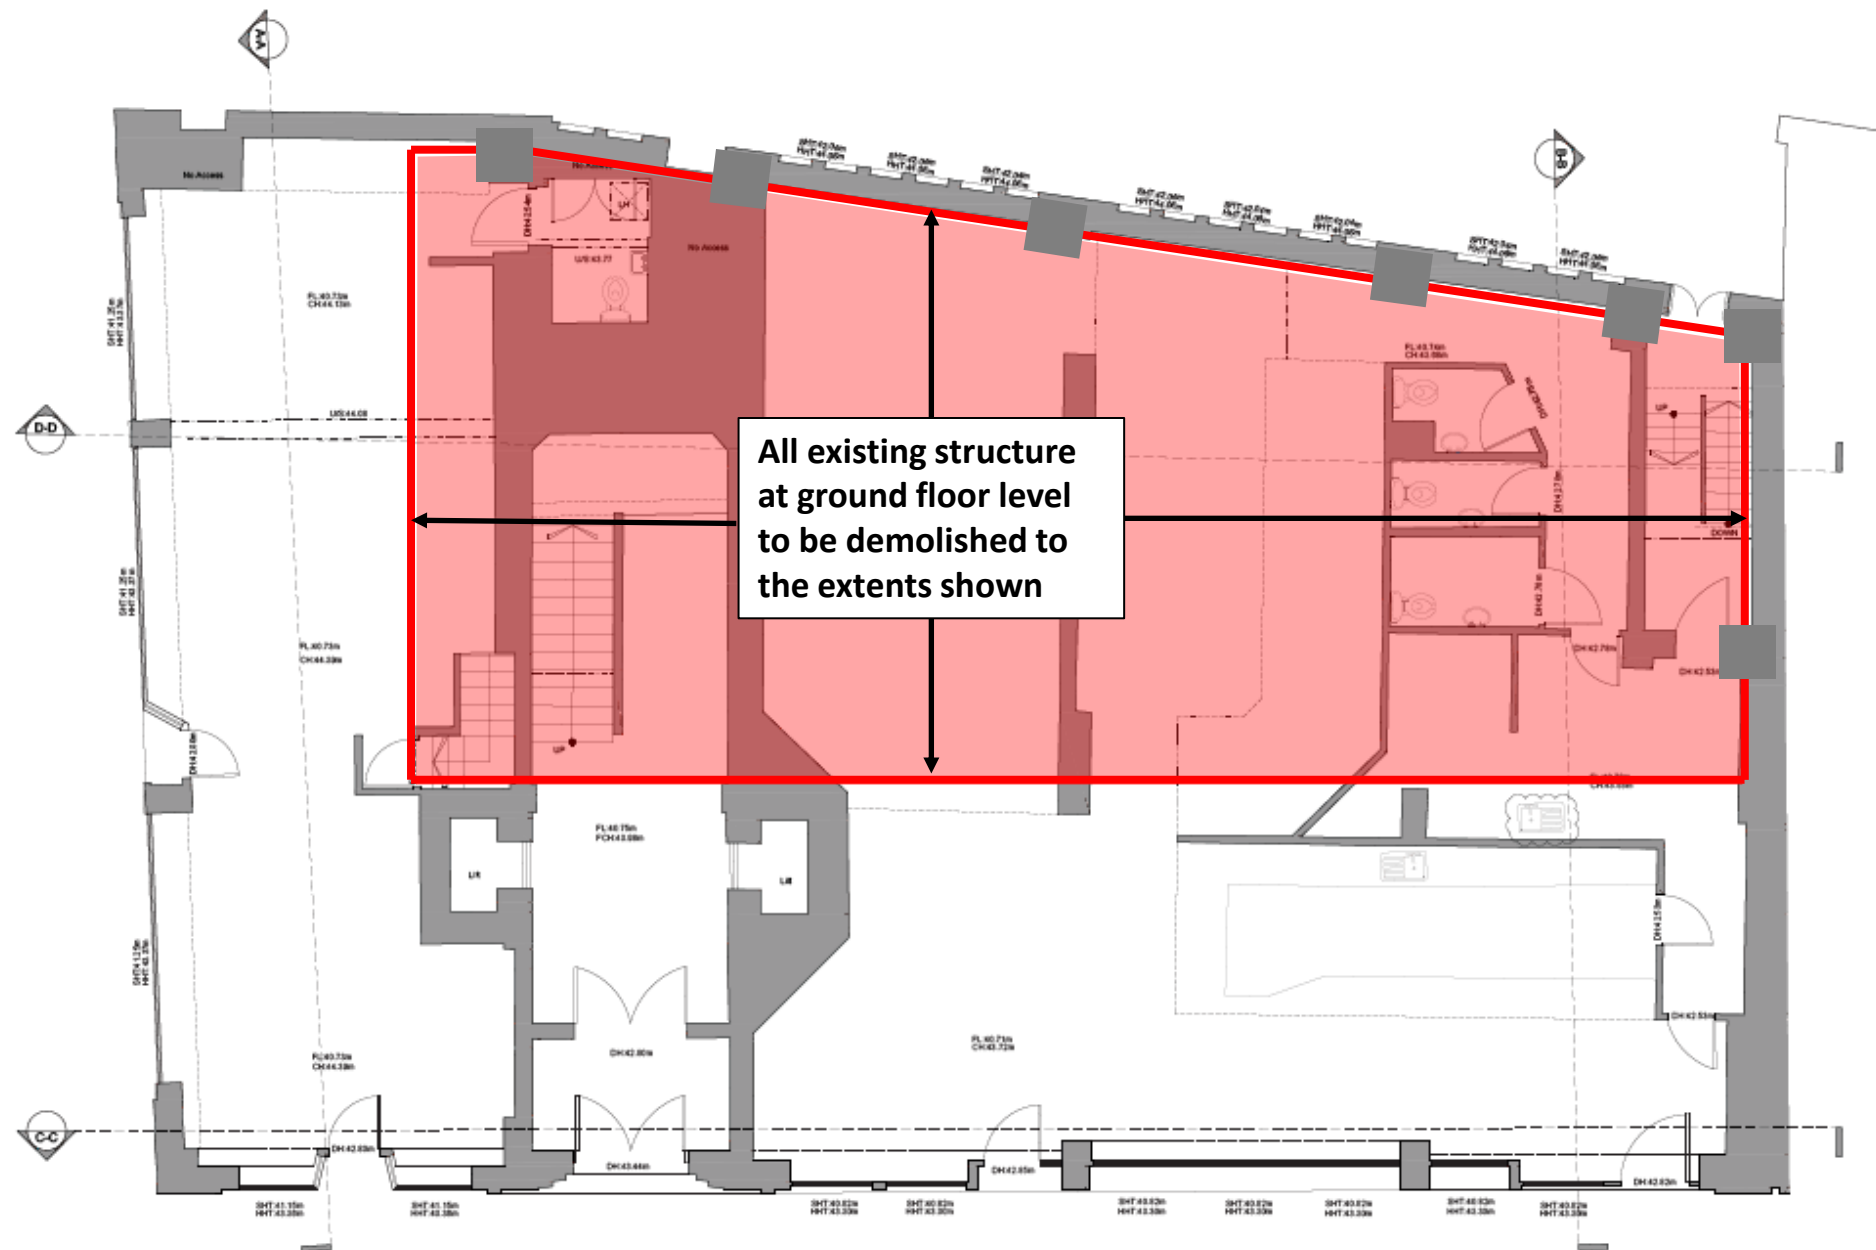


Proposed Demolition Extents – Ground Floor

	JOB NO	3874	SKETCH NO	SK27 2 of 4	DRAWN BY	Jon Smith
	PROJECT TITLE	Pearl Assurance House	SKETCH TITLE	Demolition Extents	DATE	18/12/20




COMPLEX CHALLENGES ... MADE SIMPLE

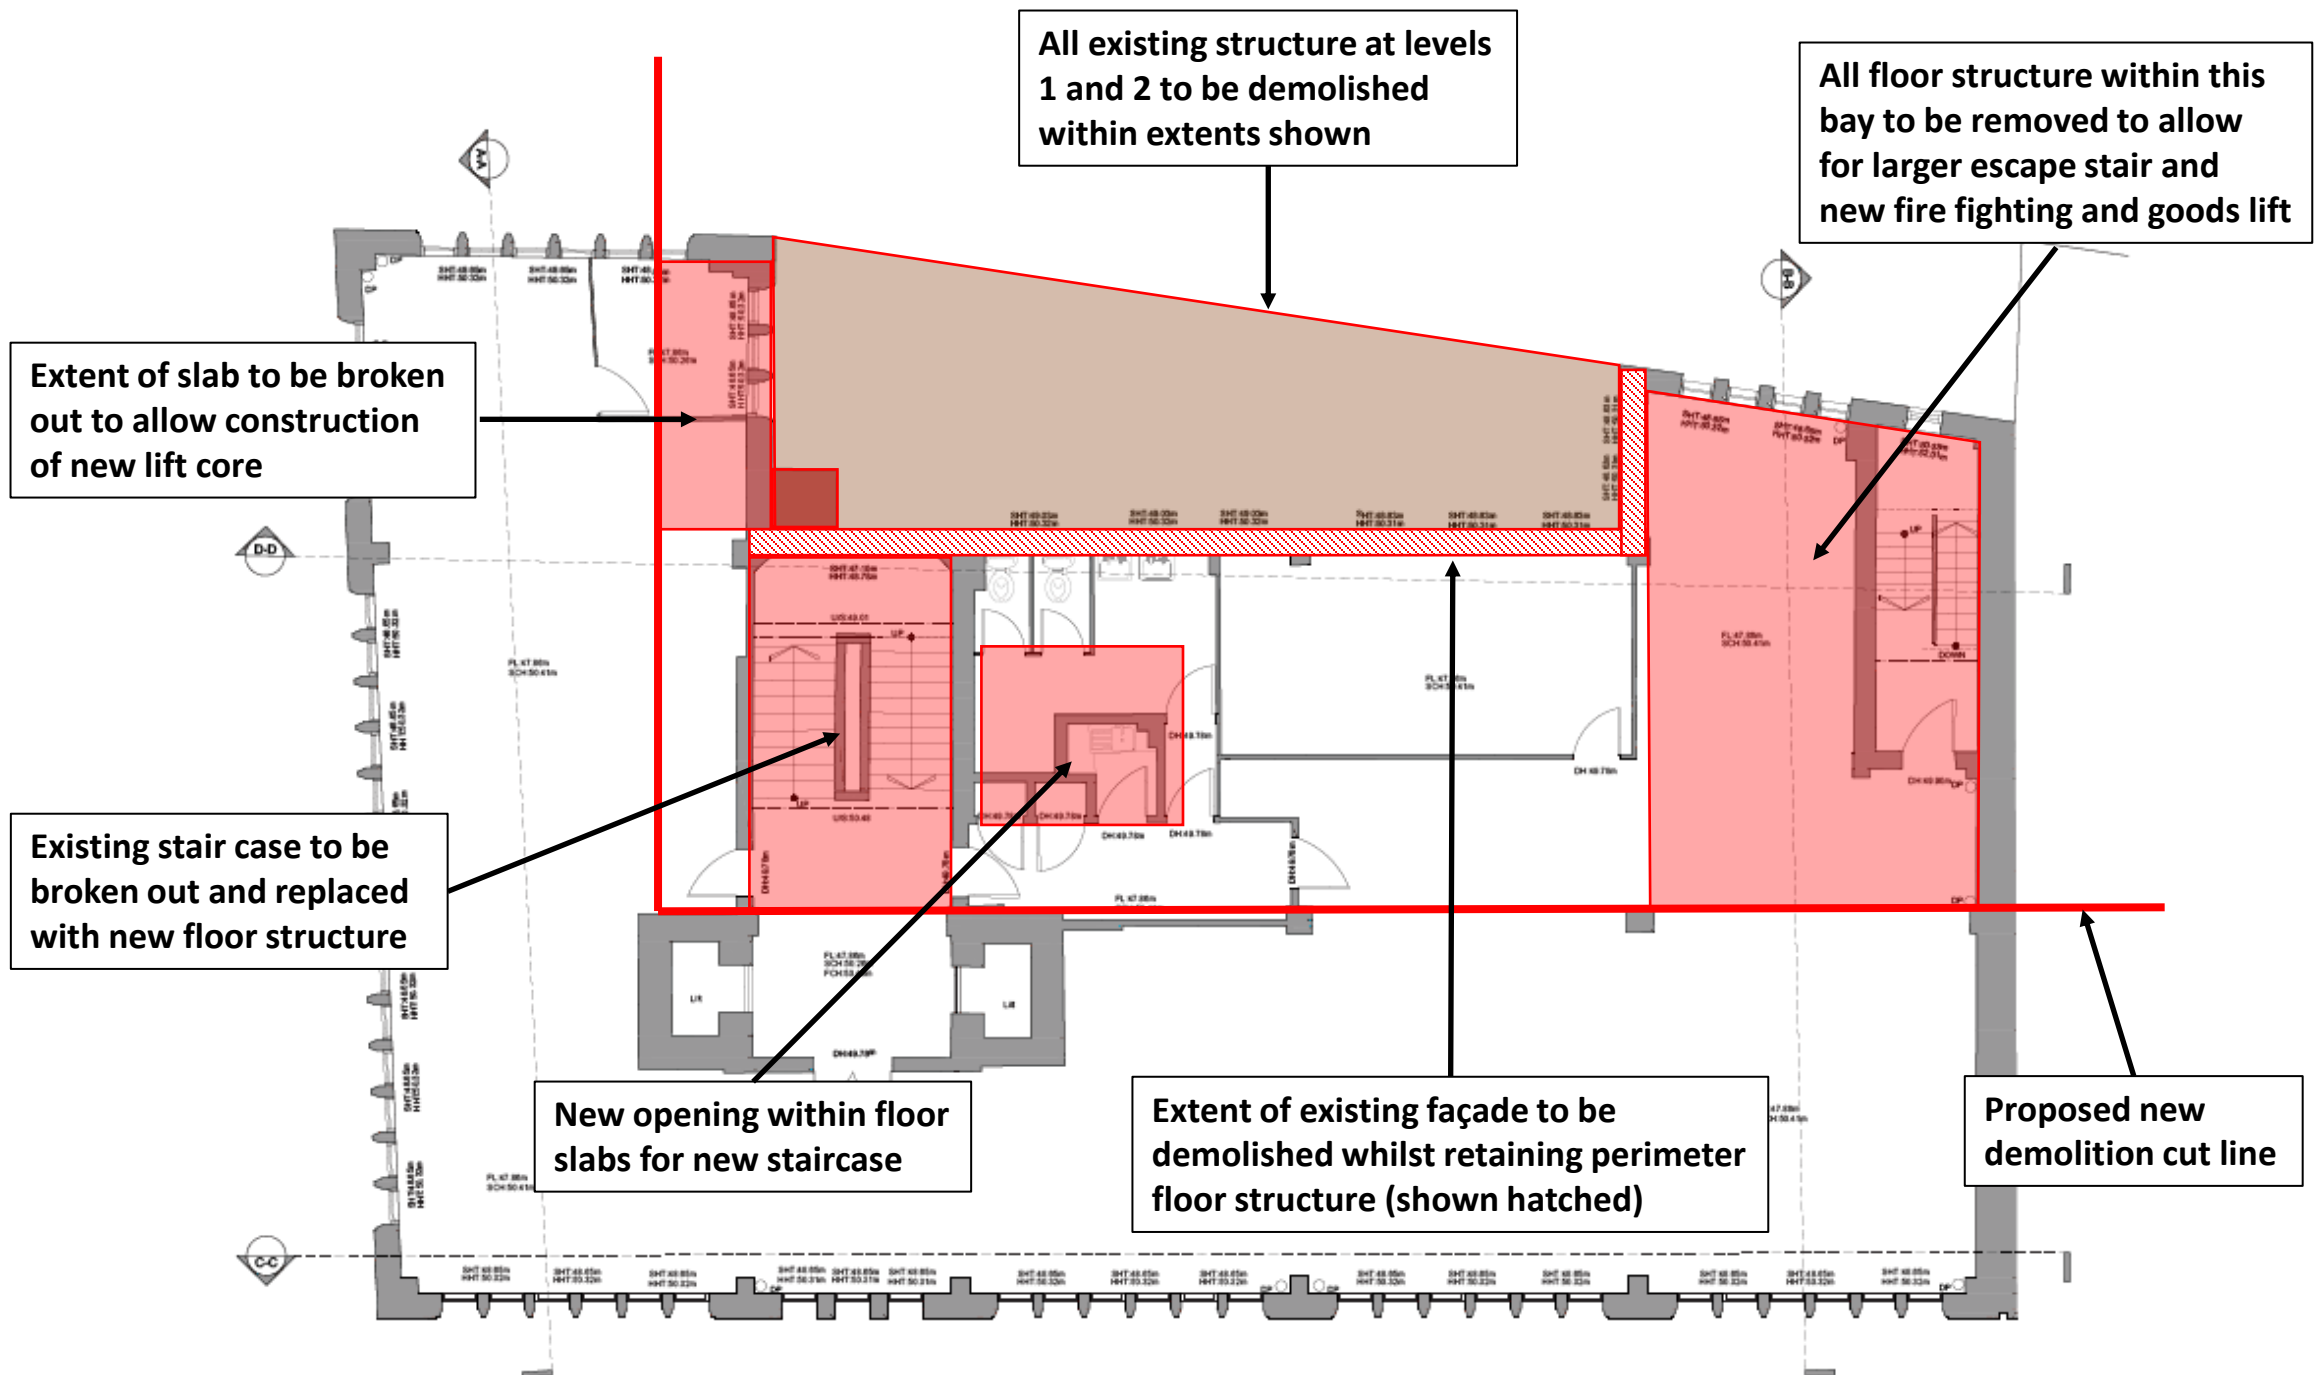

Previous Demolition Extents - Typical Upper Floor

ROC CONSULTING	JOB NO	3874	SKETCH NO	SK27 3 of 4	DRAWN BY	Jon Smith
	PROJECT TITLE	Pearl Assurance House	SKETCH TITLE	Demolition Extents	DATE	18/12/20

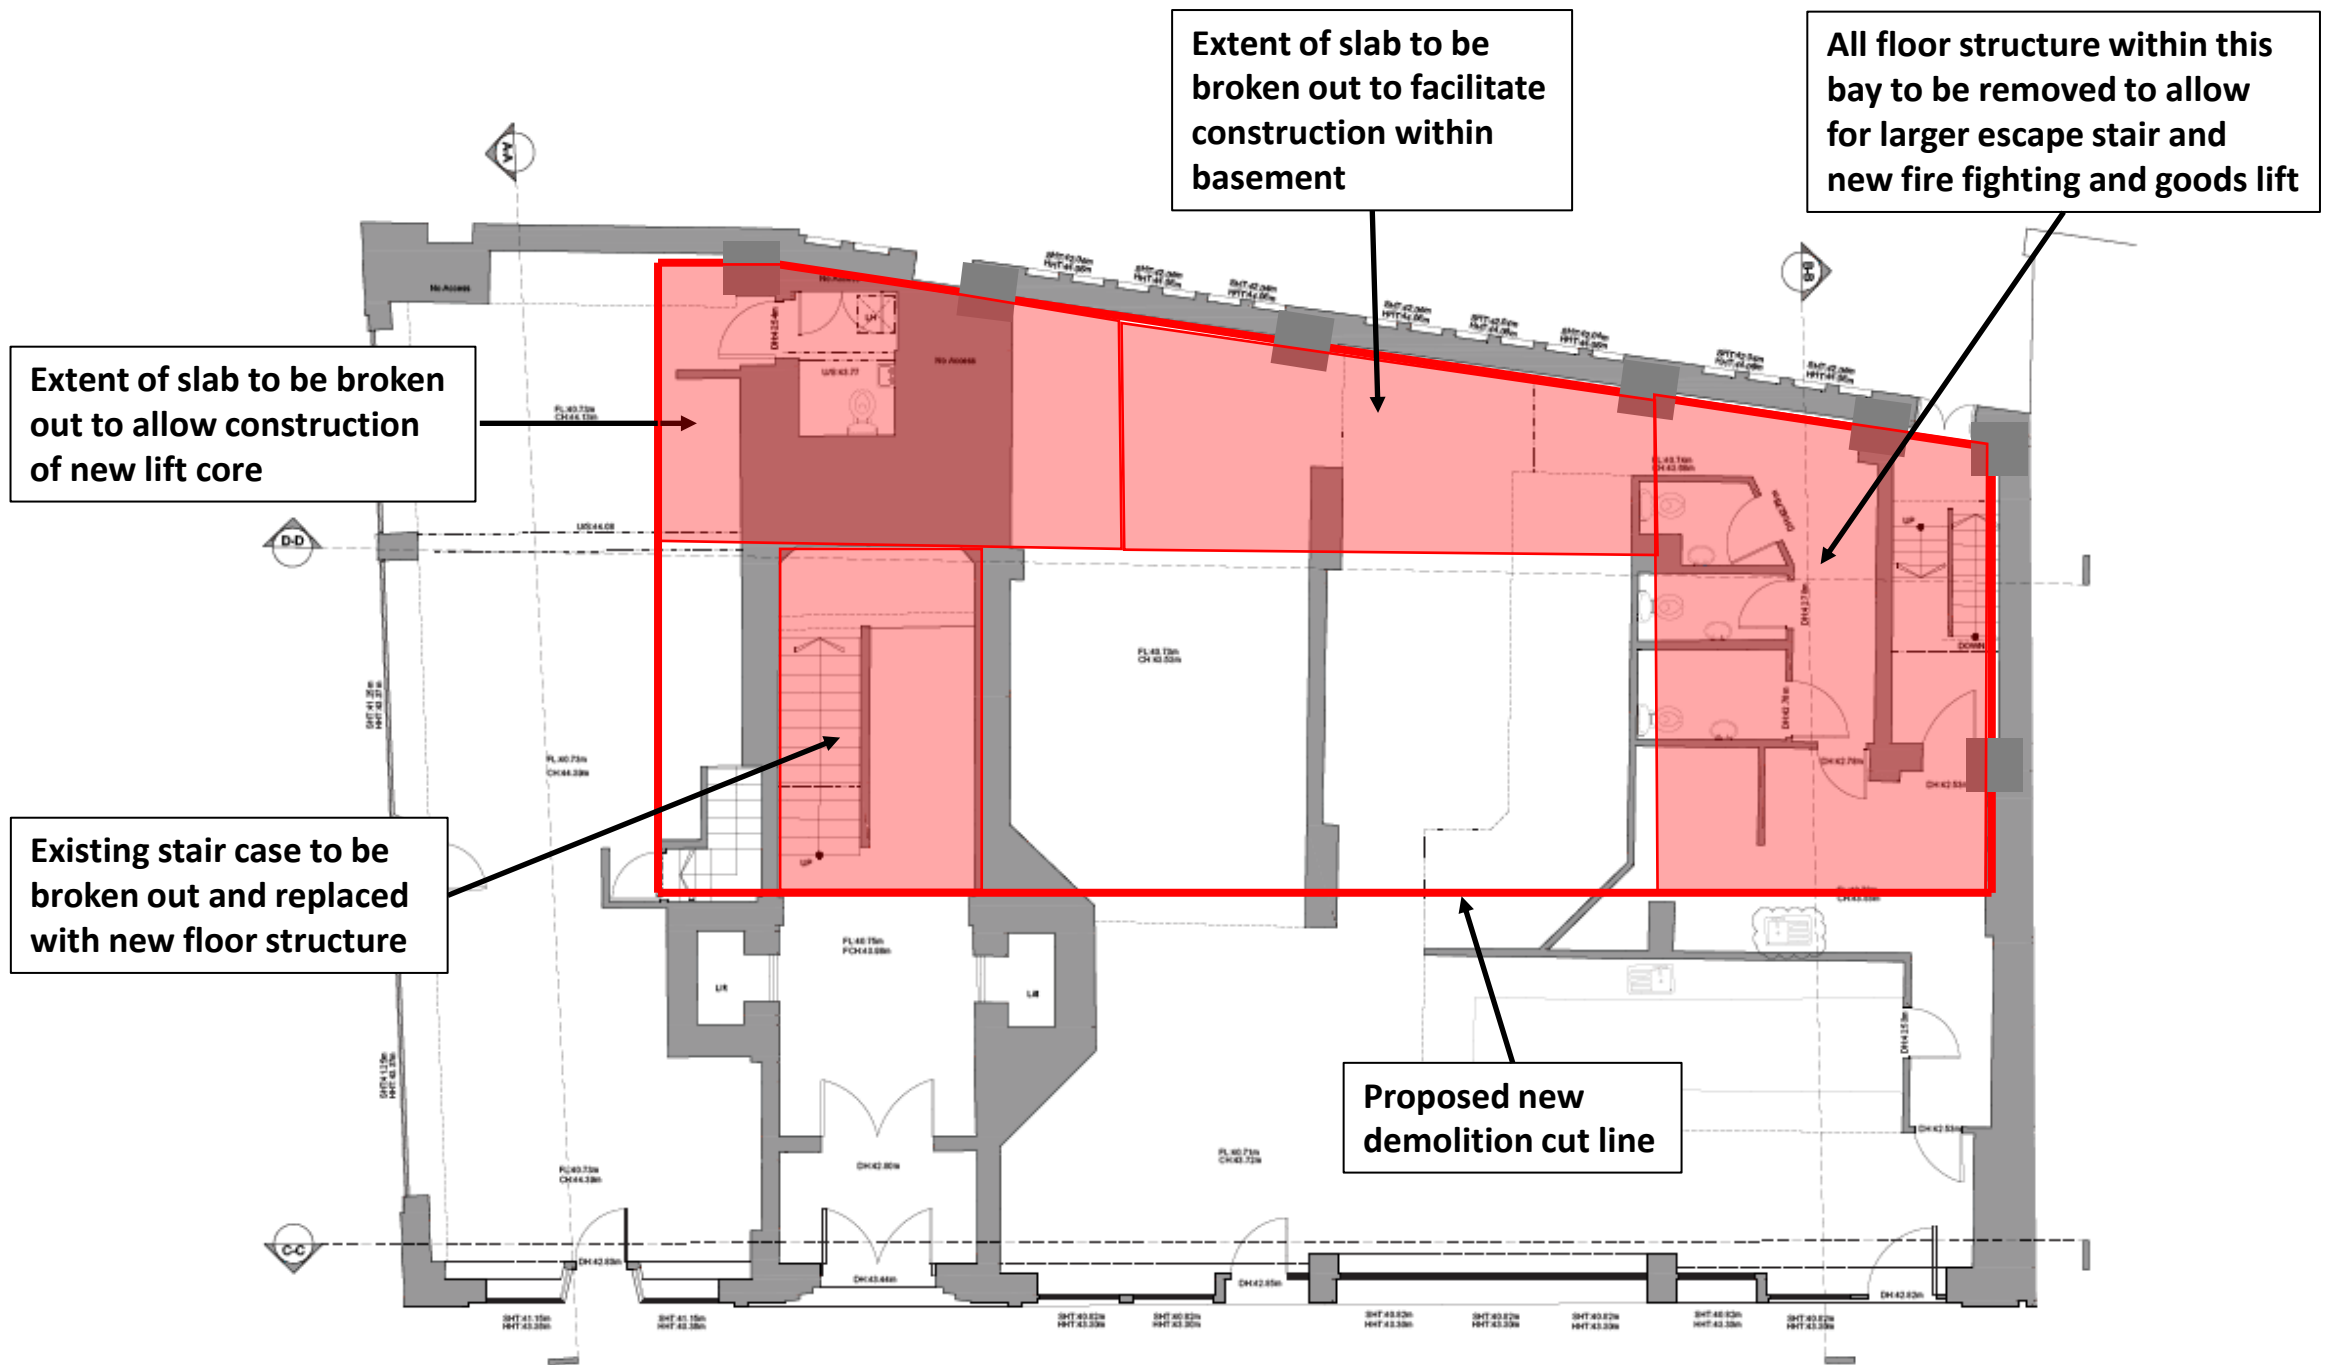

Previous Demolition Extents – Ground Floor

ROC CONSULTING	JOB NO	3874	SKETCH NO	SK27 4 of 4	DRAWN BY	Jon Smith
	PROJECT TITLE	Pearl Assurance House	SKETCH TITLE	Demolition Extents	DATE	18/12/20