



Contractor and furniture manufacturers to take on site measurements before commencing any work, architect will not be held responsible for any mis-fits on site


Any internal layout changes will need to be approved by head office prior.

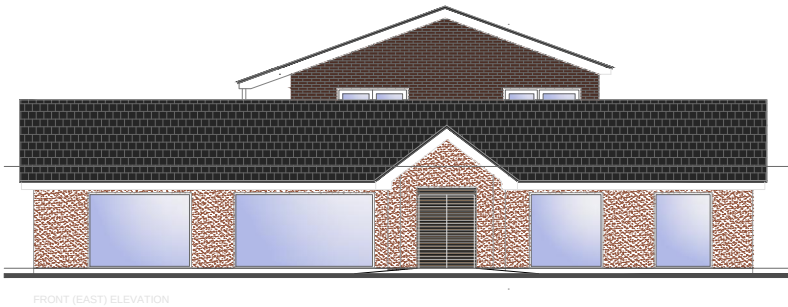

FRONT (EAST) ELEVATION

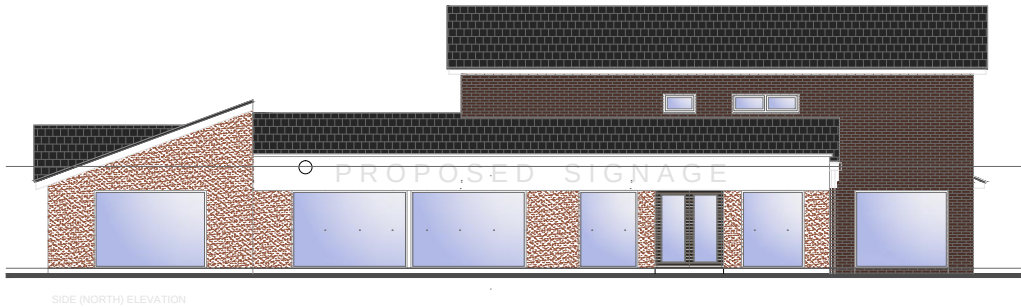

SIDE (NORTH) ELEVATION

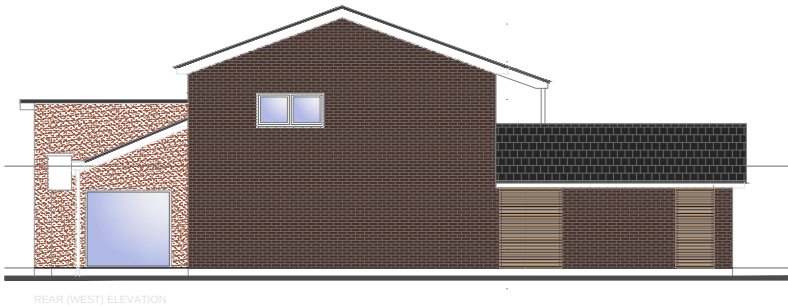

REAR (WEST) ELEVATION



SIDE (SOUTH) ELEVATION

|                                 |      |                         |      |  |  |
|---------------------------------|------|-------------------------|------|--|--|
| Drawing no. 3.0                 |      |                         |      |  |  |
| SIGN OFF                        |      |                         |      |  |  |
| DATE:                           |      |                         |      |  |  |
| CLIENT:                         |      |                         |      |  |  |
| HEAD OFFICE:                    |      |                         |      |  |  |
| date                            | rev. | revision/author/checker |      |  |  |
| purpose of issue<br>PLANNING    |      |                         |      |  |  |
| project<br>HOWDY'S - MANCHESTER |      |                         |      |  |  |
| drawing<br>EXISTING ELEVATIONS  |      |                         |      |  |  |
| Job no.<br>2020-280             |      |                         | rev. |  |  |
| drawn GS                        |      | checked                 |      |  |  |
| scale 1:200@A3                  |      | date 04.12.2020         |      |  |  |