


SCALE 1:50

NOTES

ALL DIMENSIONS TO BE CHECKED ON SITE PRIOR TO ANY MANUFACTURING OR FABRICATION AND ANY ANOMALIES TO BE BROUGHT TO THE ATTENTION OF THE ARCHITECT.

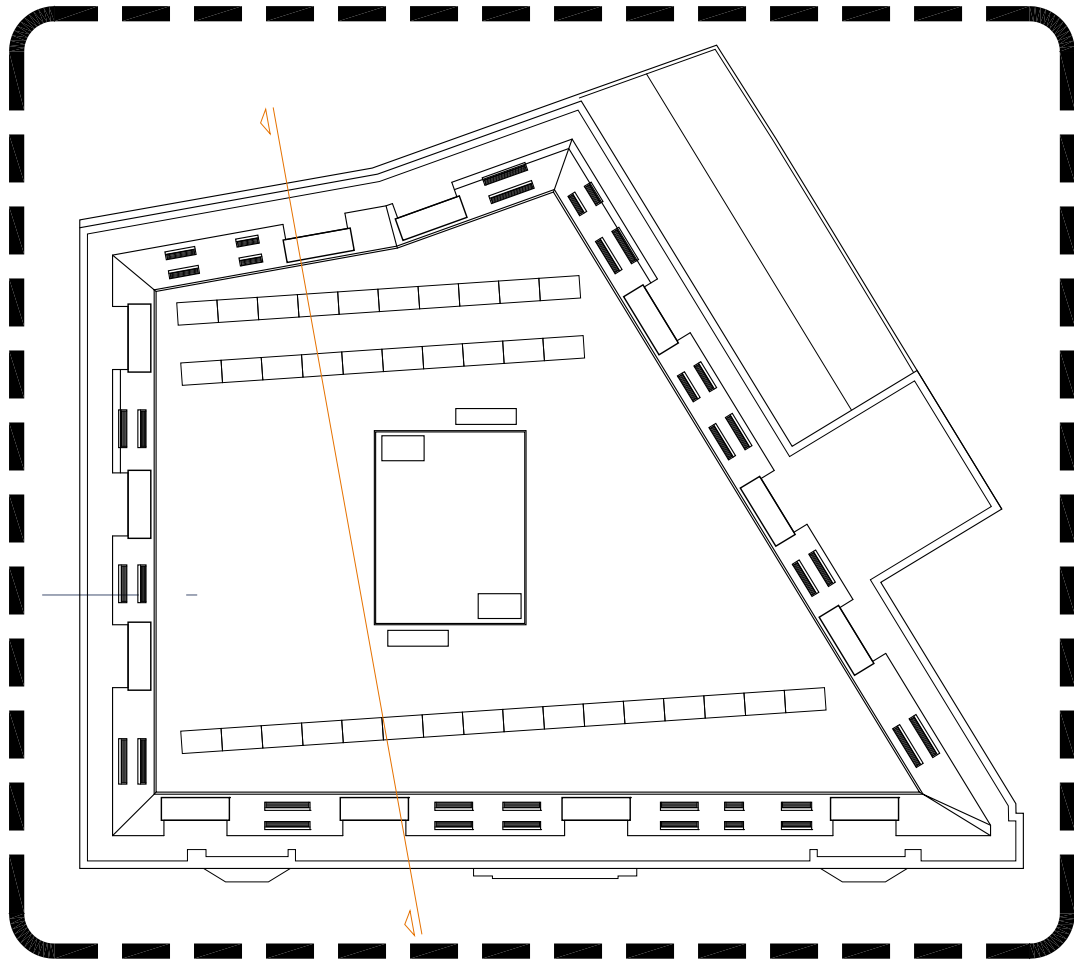

PLANNING ISSUE

SUBJECT TO LOCAL AUTHORITY APPROVAL

A	FIRST ISSUE	DR	06.02.21
REV	AMENDMENTS	BY	DATE
PROJECT			
PROPOSED DEVELOPMENT			
BARCLAY HOUSE			
WHITWORTH STREET WEST			
MANCHESTER			
CLIENT			
Mr KA FAN			
DRAWING TITLE			
PROPOSED DETAIL SECTION			
DRAWN DR		DATE	06.02.21
CHECKED		SCALE	1:50 (A1)
APPROVED			
HOWARD & SEDDON A.R.I.B.A.			
CHARTERED ARCHITECTS			
64 WASHWAY ROAD,			
SALE, CHESHIRE M33 7RE.			
TEL No. 0161 - 973 8296			
FAX No. 0161 - 962 3485			
e-mail : admin@howardandseddon.co.uk			
JOB No.		DRG No.	REVISION
12,982		D05	A