
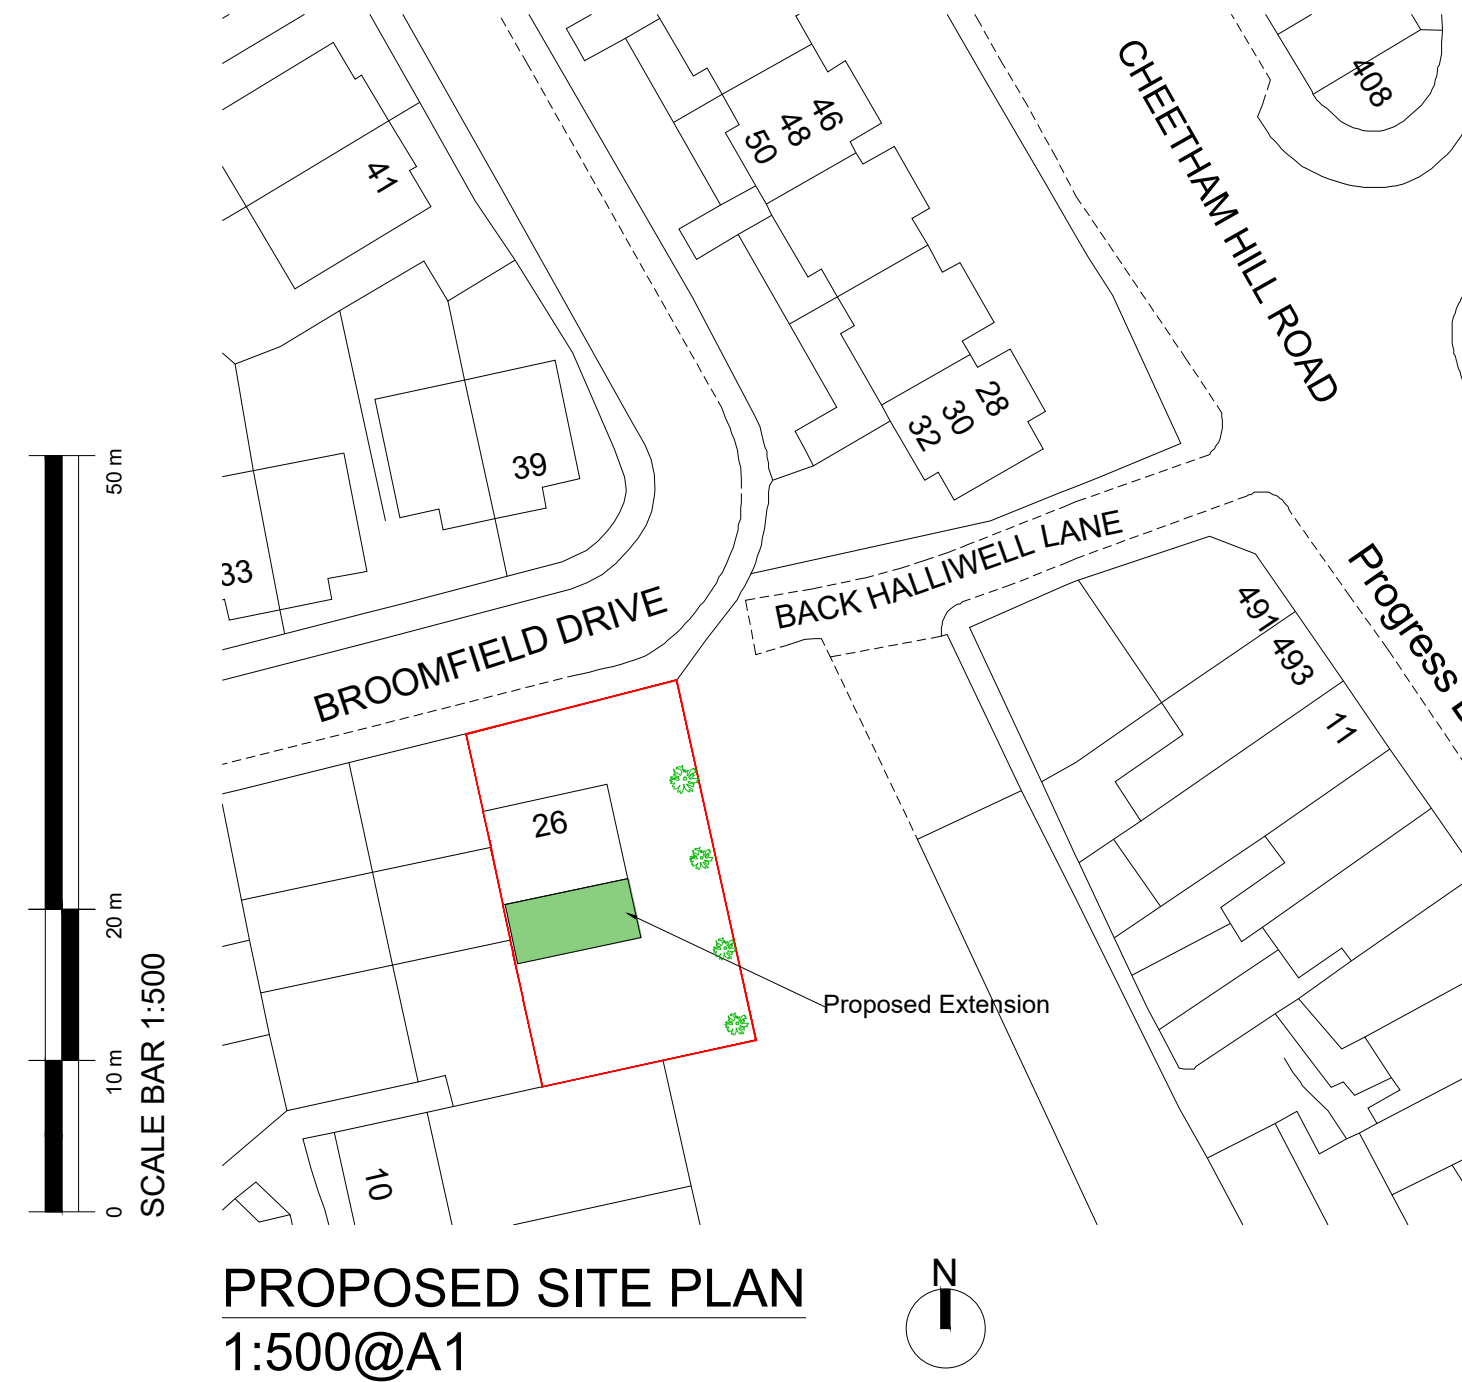
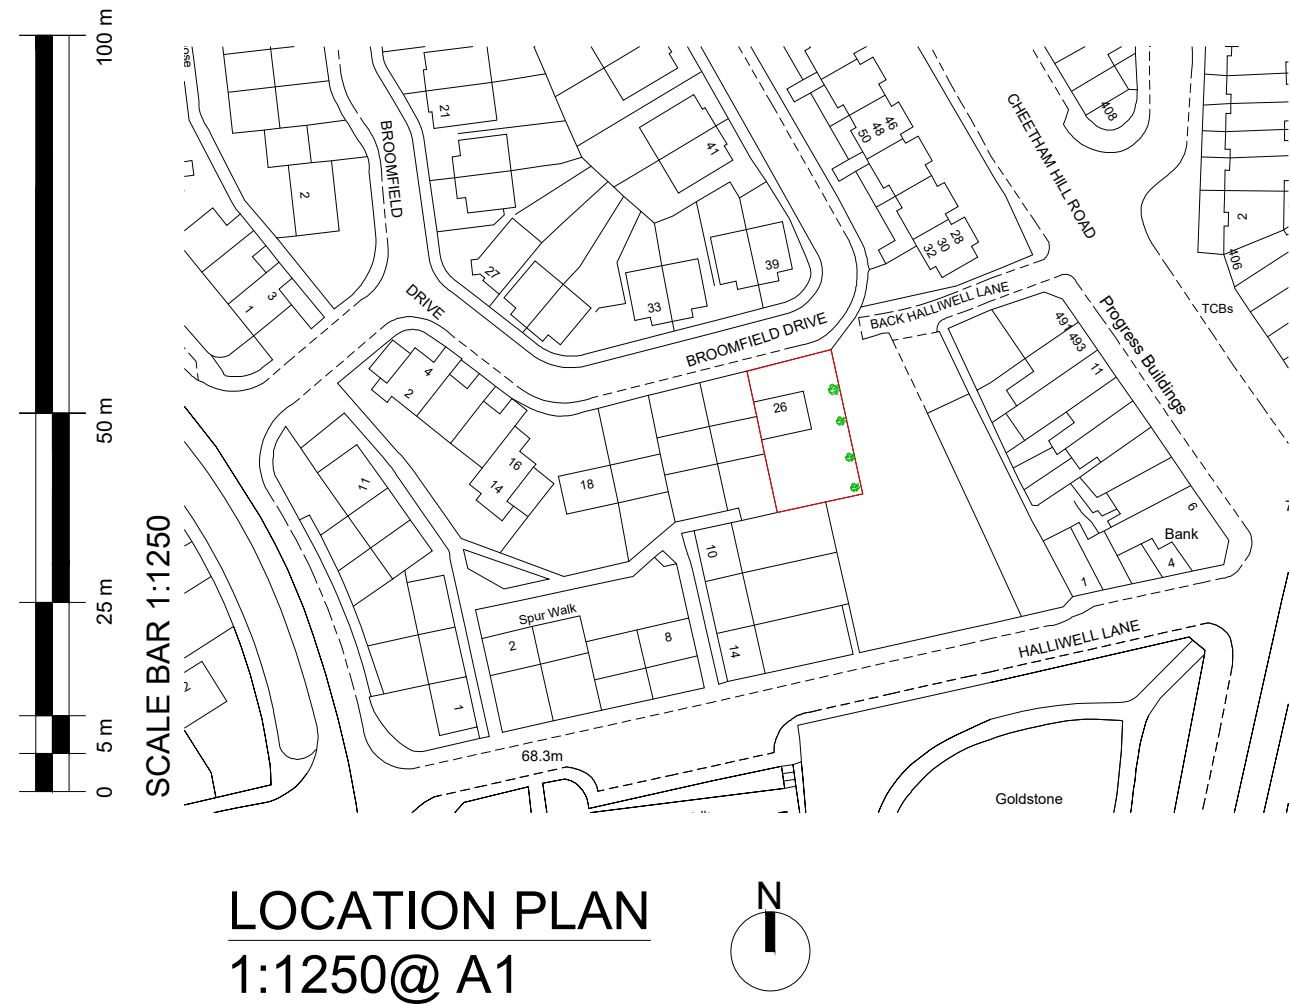


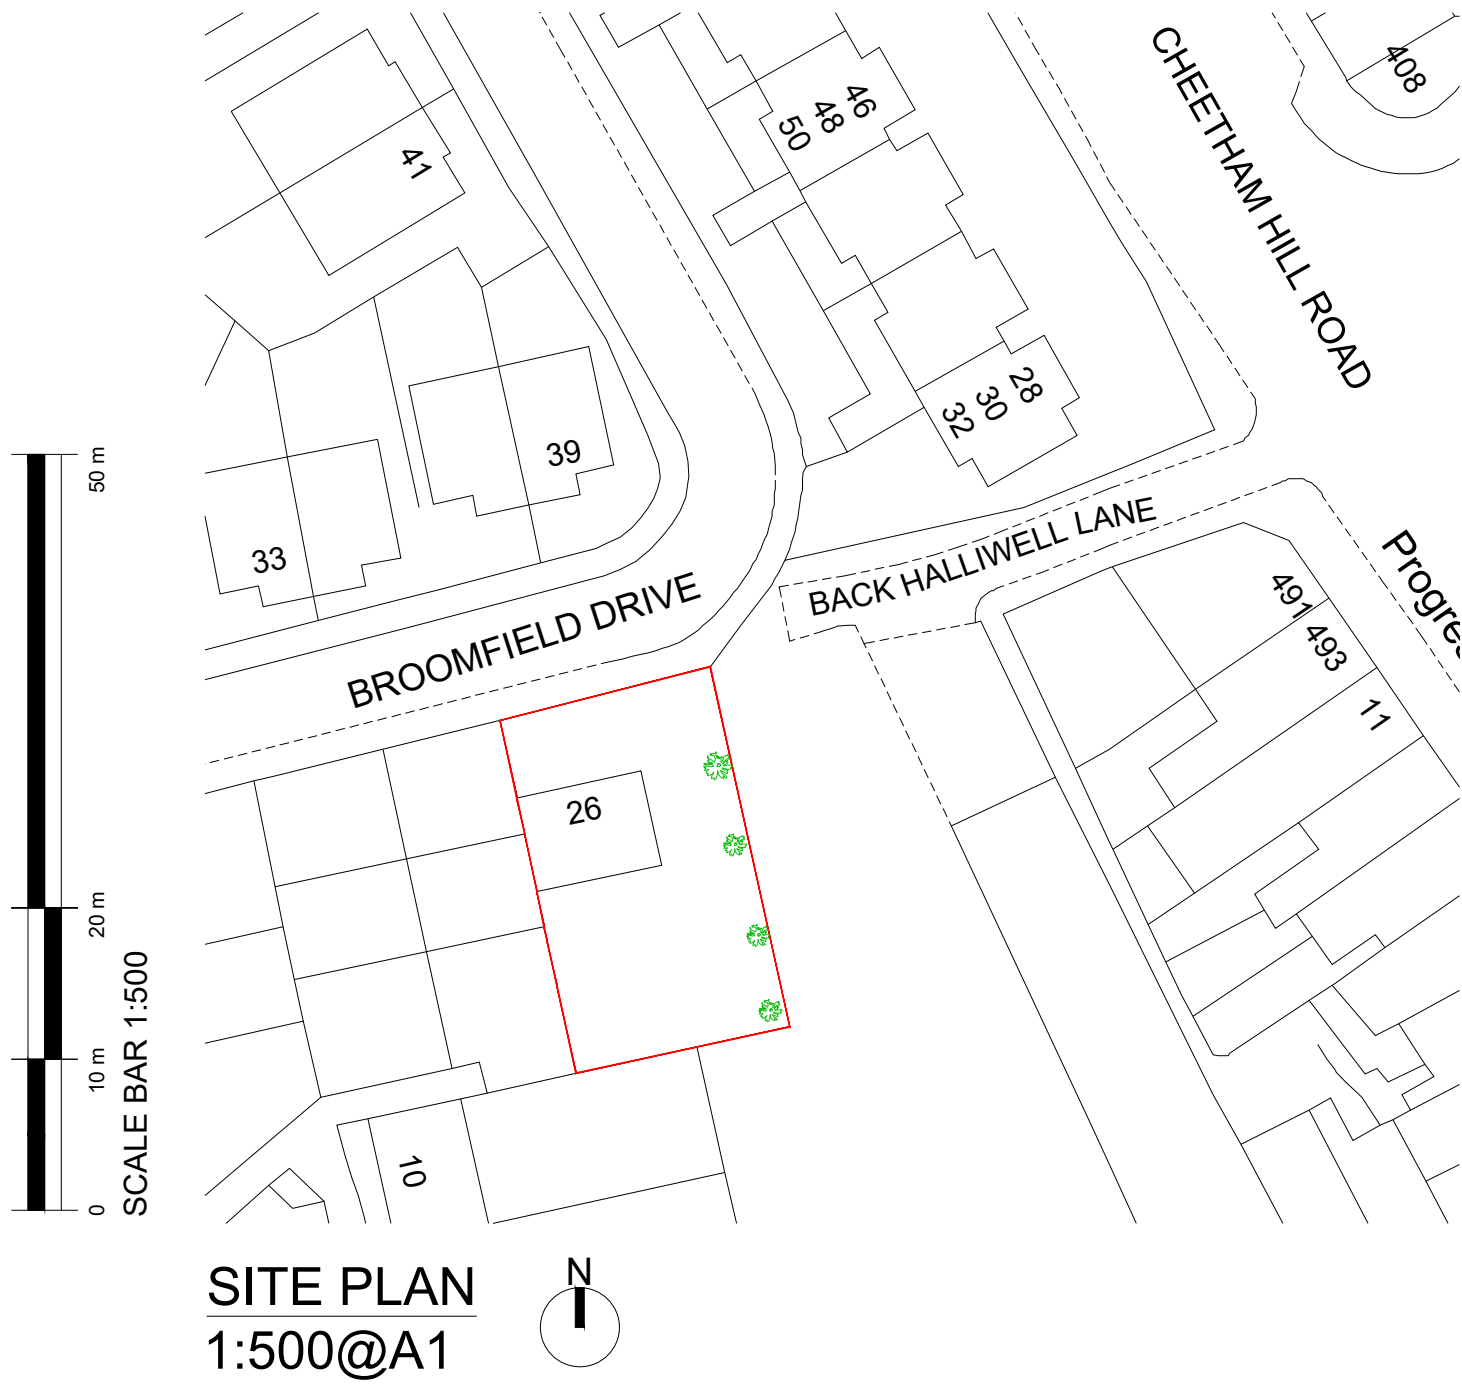

GENERAL NOTES

1. The contractor must check the site and the approved drawings before commencing the works and must take any working measurements as necessary and any discrepancy must be reported to the client.
2. Work shall comply with any current relevant BS/codes of practices and confirm to the Building Regulations including the latest amendment. The contractor is responsible for setting out the works.

KEY

RWP	Rain water pipe
SVP	Soil Vent Pipe
I.C	Inspection Chamber
BIG	back inlet gully
---	Boundary
	Velux Window
WM	Washing Machine
TD	Tumble Dryer
DW	Dish Washer
	Existing Tree

PROJECT ADDRESS

26 Broomfield Drive
Cheetham Hill
Manchester
M8 9EE

PROJECT

Single Storey Rear Extension

DRAWING No.

PP105-1/20

SCALE

1:1250

1:500

STATUS

Planning Permission

DATE

19/03/21

DRAWN BY

AT

PAPER SIZE

A1

AT A. Design
12 Hastings Gardens
Stockport
SK5 6BF
ata_design@hotmail.com
07830039347