NOTE:DO NOT SCALE FROM THIS DRAWING.ALL DIMENSIONS TO BE CHECKED ON SITE.TO BE READ IN CONJUNCTION WITH ALL RELEVANT CONSULTANTS DOCUMENTATION

Construction (Design and Management) Regulations 2015

Designer Considerations

LDM Surveyors' duty on this project is that of "Designer" as defined by Regulation 5, and have avoided foreseeable risks to those involved in the construction and future use of the structure and in so doing eliminated hazards (so far as is reasonably practical, taking account of other design considerations) and reduced risks associated with those hazards.
The Designer has provided adequate information about any significant risks associated with the design and co-ordinated the work with others in order to improve the way in which risks are managed and controlled.
The associated risks are restricted to site or project specific risks and as such are not considered as a complete and final list of all hazards that may exist

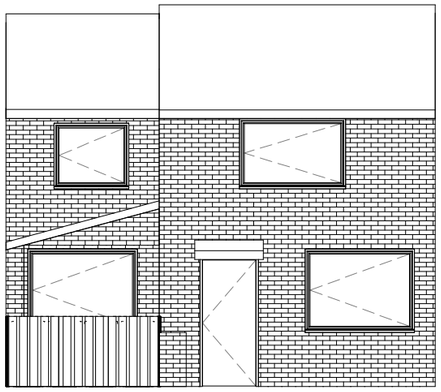

1 Front Proposed
1 : 100

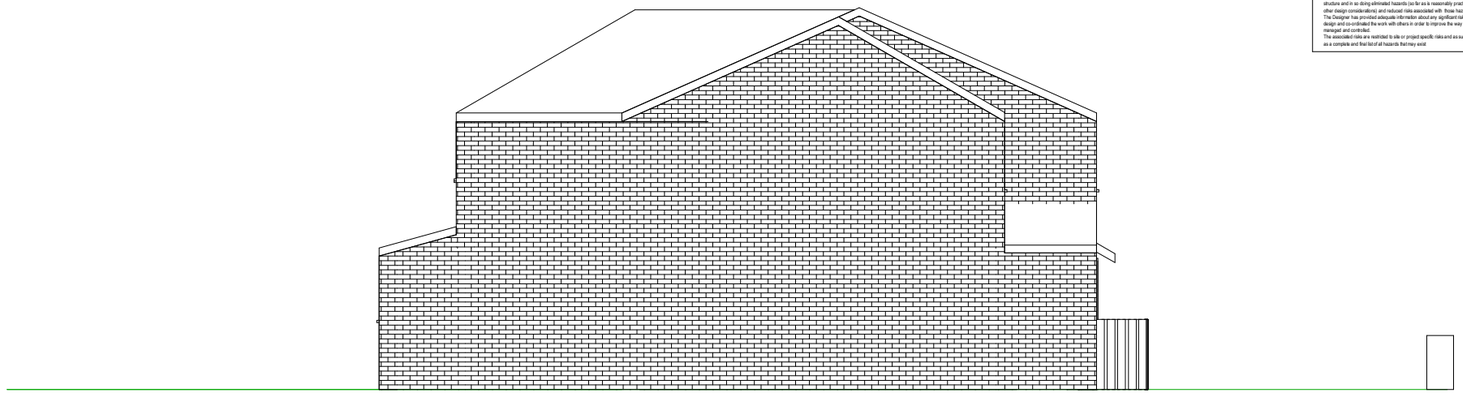

2 Left Proposed
1 : 100

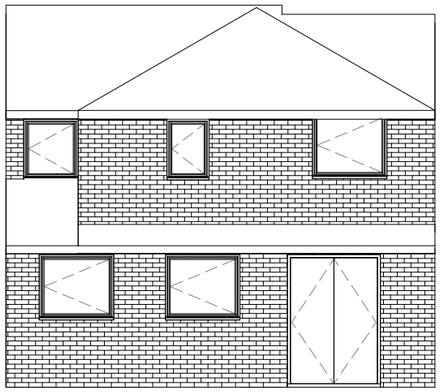

3 Rear Proposed
1 : 100

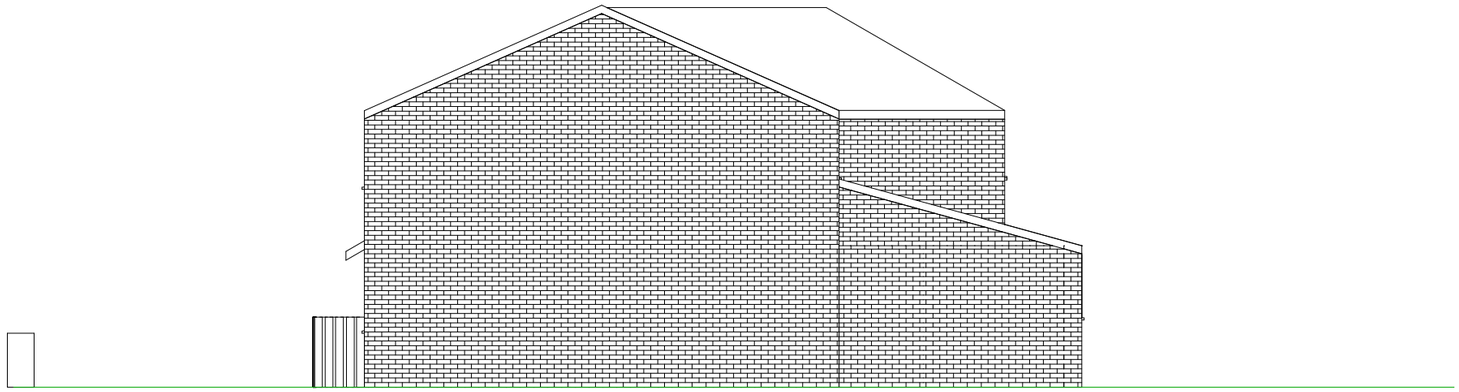

4 Right Proposed
1 : 100

LDM		LDM Design		PROJECT 79 Plymouth Grove M13 9LU	CLIENT Mr Peng Pan & Mrs Lili Wu	
		CODE	STATUS / SUITABILITY DESCRIPTION / PURPOSE OF ISSUE	SHEET Proposed Elevations	Date 22/02/2021	Project number / Scale (@ A3) 1 : 100
					Drawn by JG	DRAWING NUMBER PS202 / REV L
					Checked by ST	