


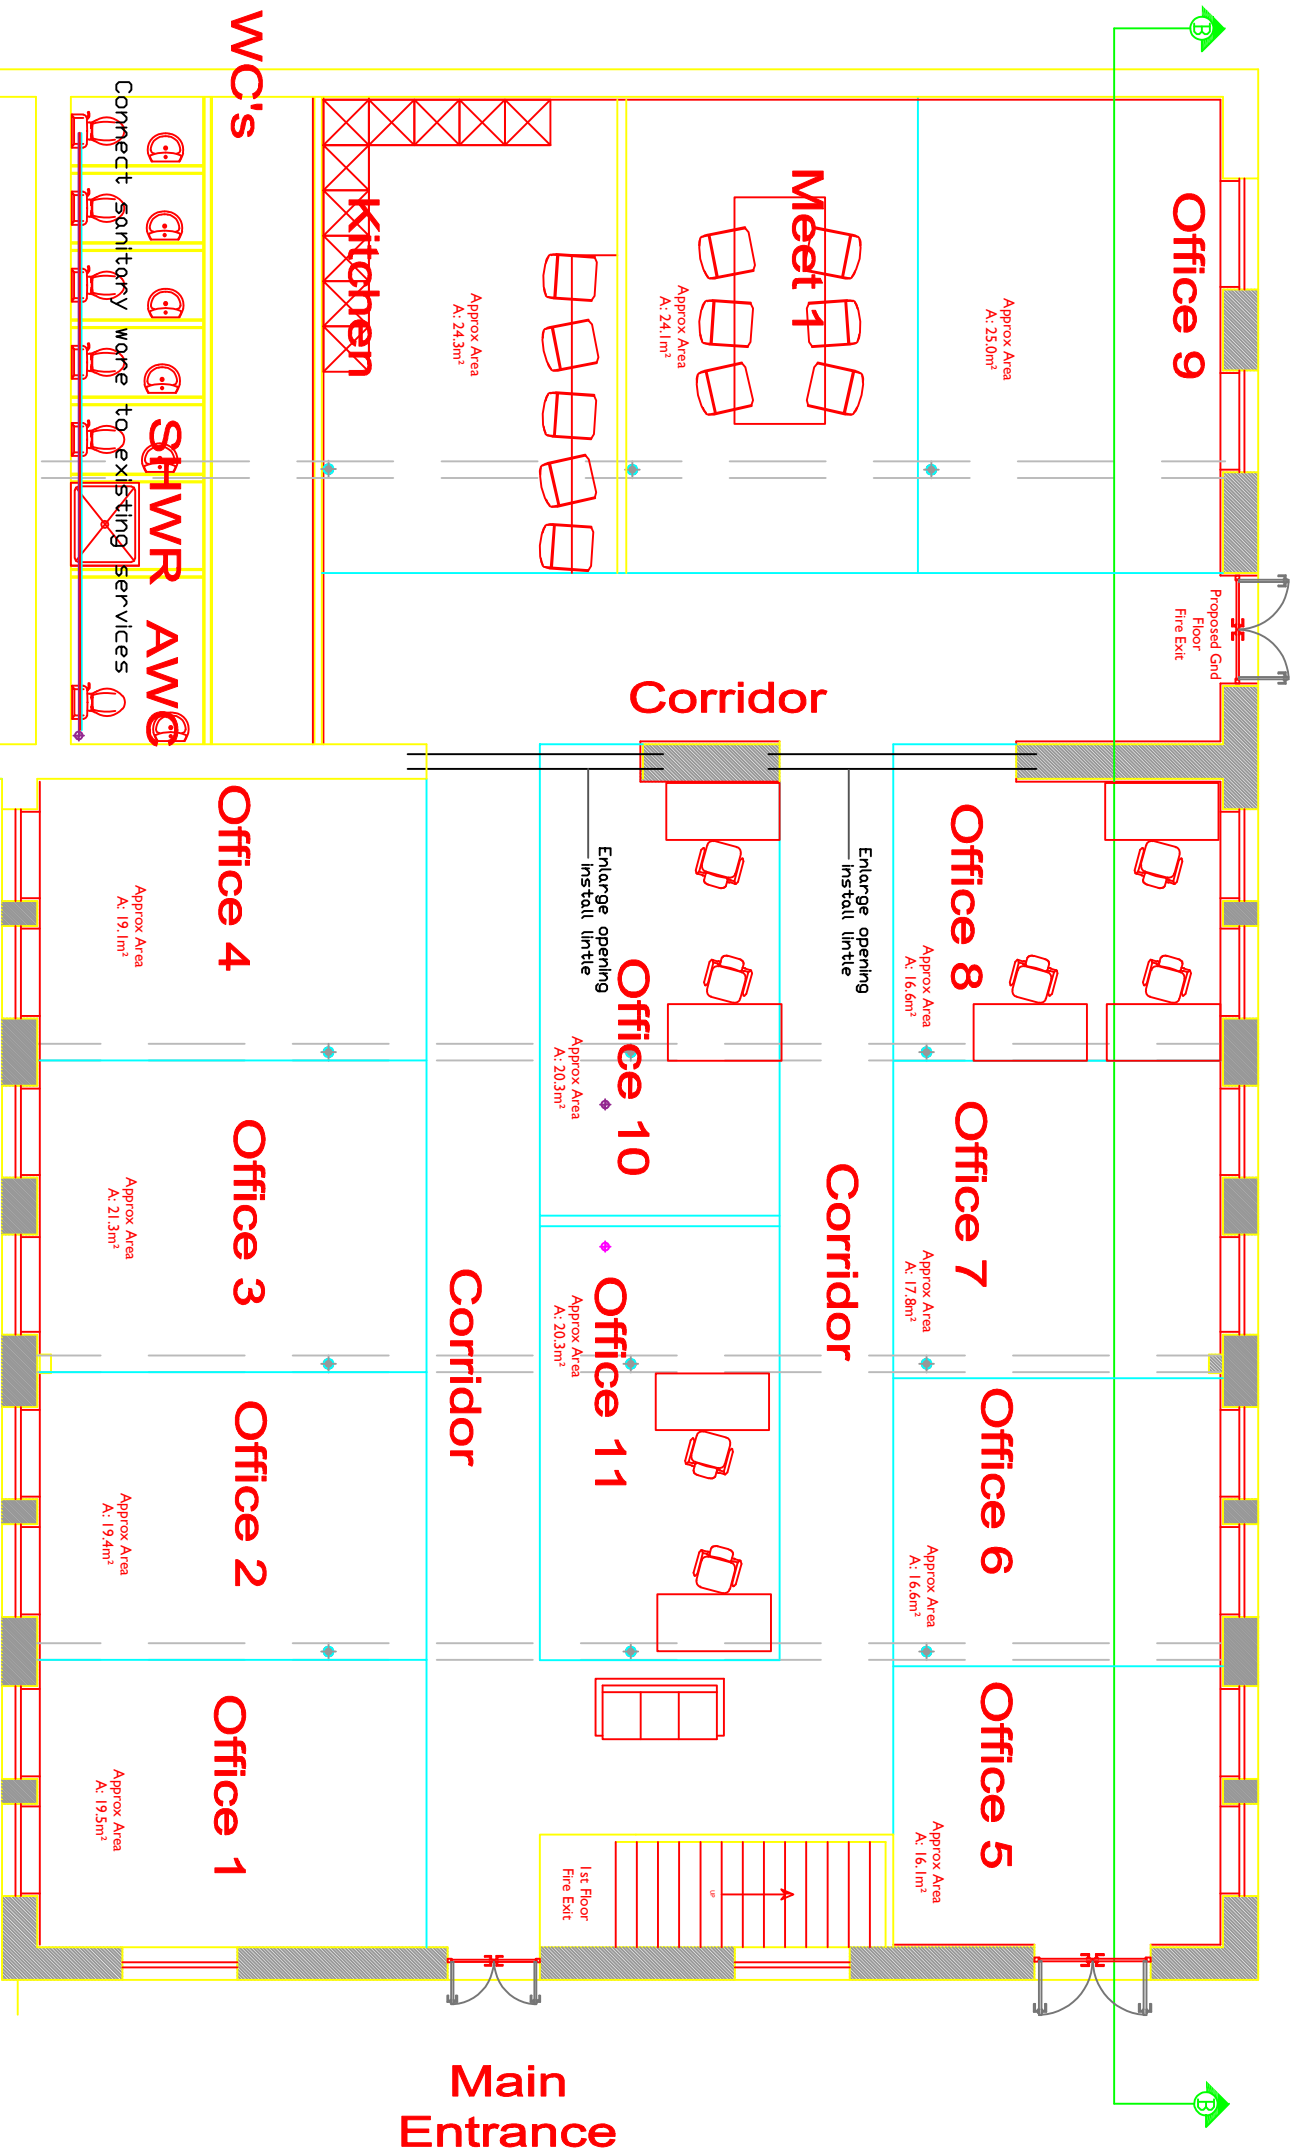

Approx Floor Areas		
	Sq Mtrs	Sq Ft
Office 1	19.5	210
Office 2	19.4	209
Office 3	21.3	229
Office 4	19.1	206
Office 5	16.1	173
Office 6	16.6	179
Office 7	17.8	192
Office 8	16.6	179
Office 9	25	269
Office 10	20.3	218
Office 11	20.3	218
Kitchen	24.3	261
Meeting 1	24.1	259

TOTALS 260.4 2801.904

Revisions	Comments	Dates
Client	M-One Studios	Date 12/11/2020
Project	North Block, Chatham Mill	Drawn PJK
		Approved ??
Drawing title	As proposed	Scale 1:100@A3
		Job No. 10029
		Dwg. No. 2



Example Images:
Industrial style LED
lighting



Example Images:
Office walls to
partially
constructed from
glass blocks to allow
natural light to
pass through

