
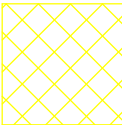



Key:

-  Existing 1100L Eurobin with 200mm overall clear storage area - used by neighbouring Connell Coop College
-  Proposed 1100L Eurobin with 200mm overall clear storage area - used by DGL Proposed Scheme
-  Proposed 240L Wheeled Bin with 200mm overall clear storage area - used by DGL Proposed Scheme
-  Existing Line Marking
-  Existing 2 metre high timber perimeter fencing with gated access

To be read in conjunction with
180389-DGL-01-XX-DR-A-1400(P8) - Proposed
Landscaping Plan

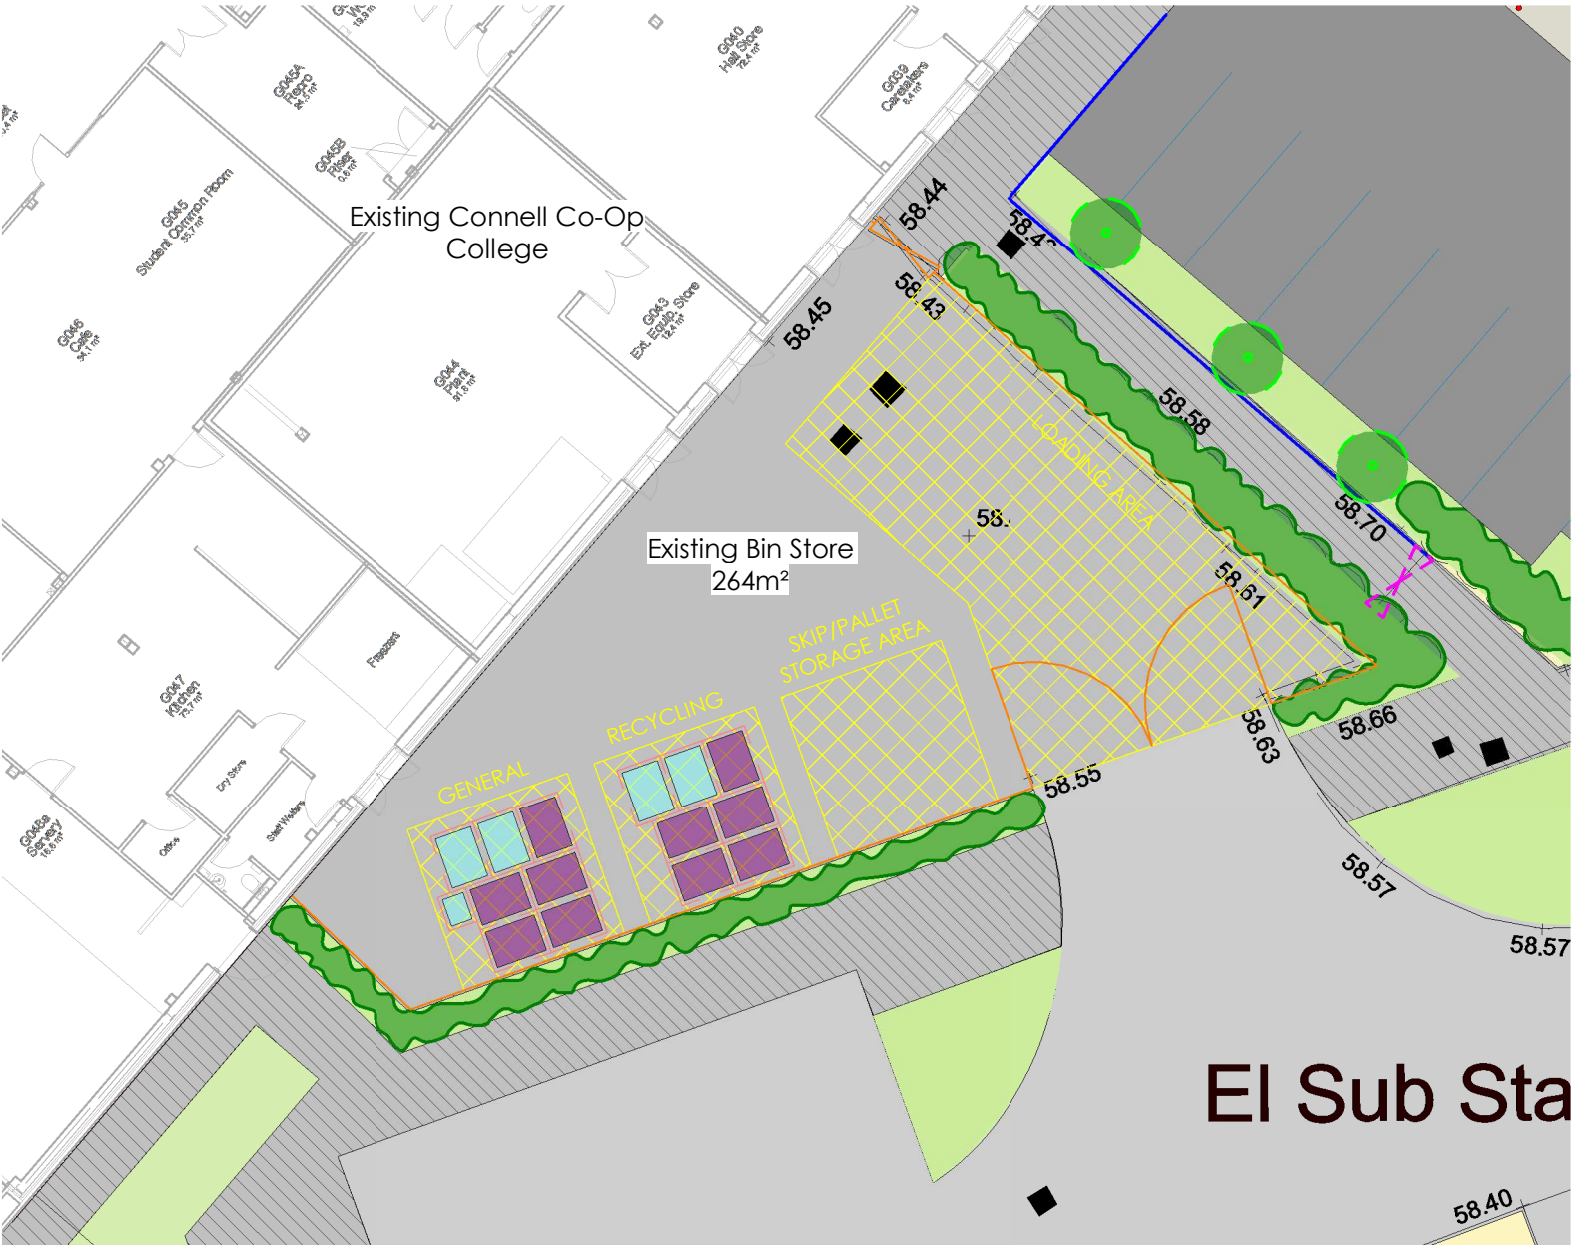

Bin Store Layout
1 : 200

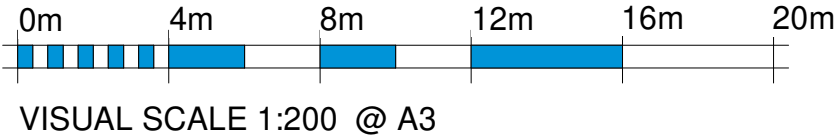

Rev	Description	By	Chk	Date