


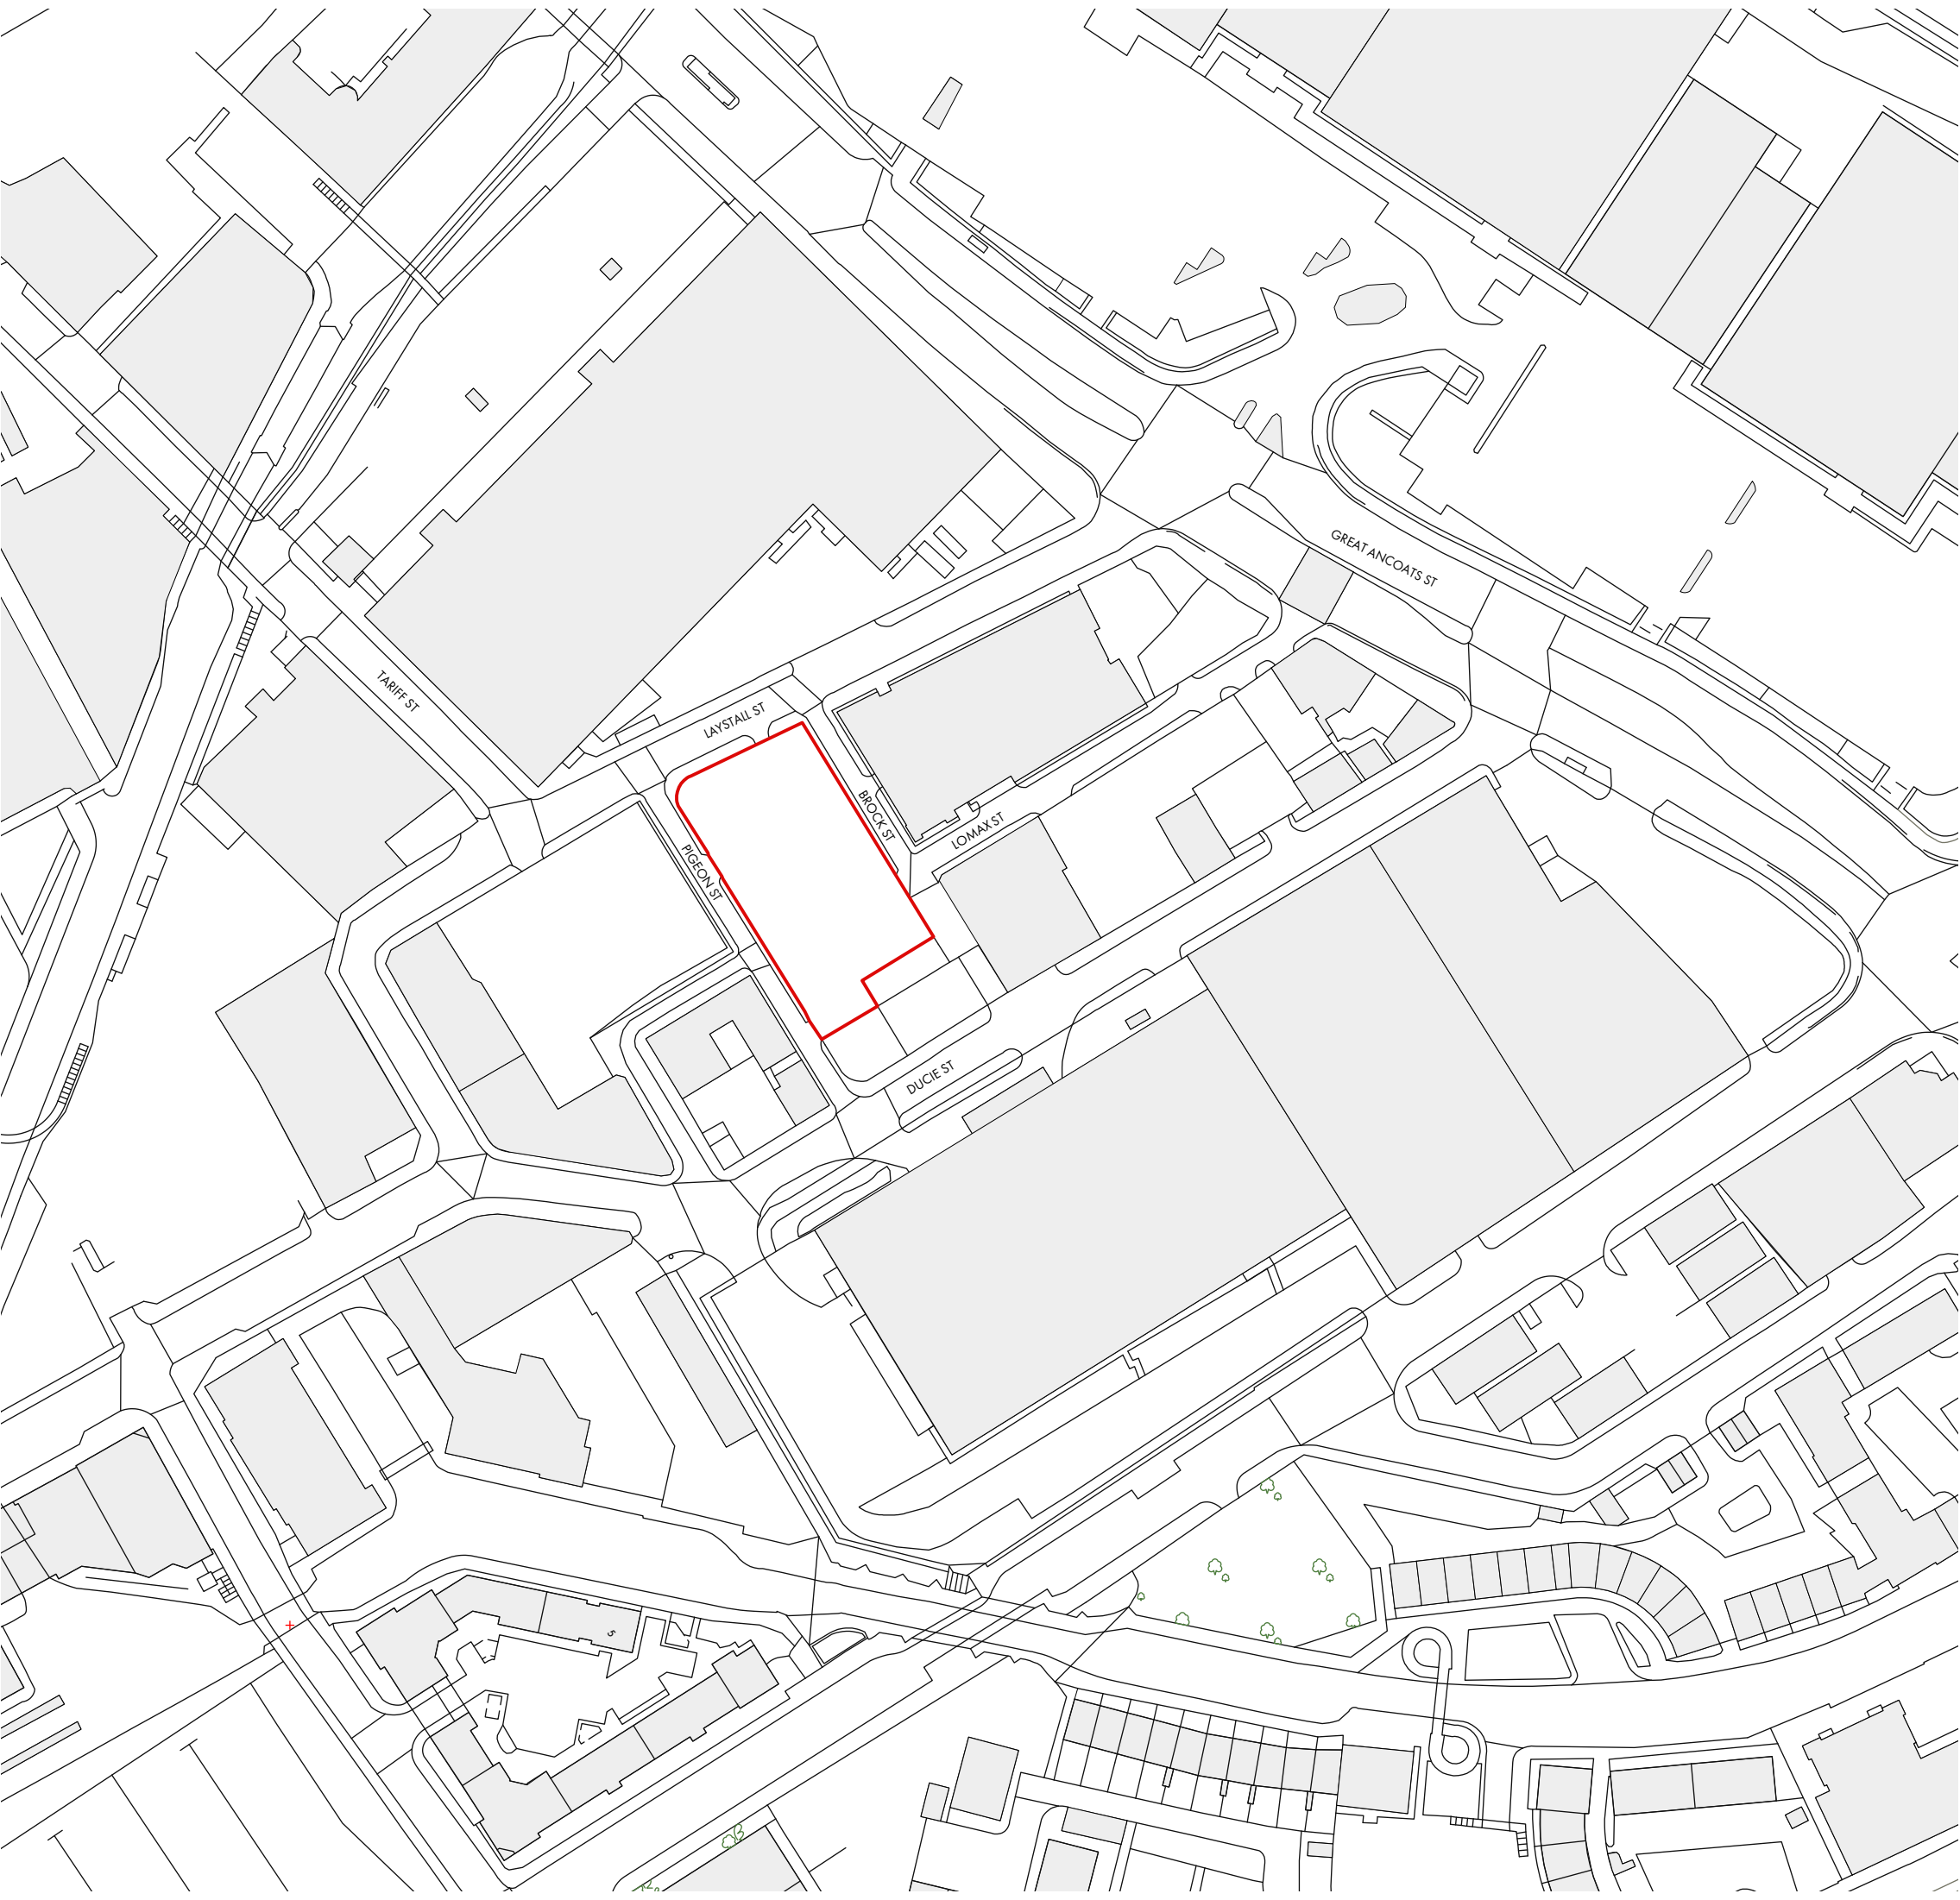

APPLICATION SITE

OMI Architects

PROJECT Laystall St
DATE AUG' 20
SCALE 1:1250
DWG No. 1383 / L 0001

SITE LOCATION PLAN
GENERAL ARRANGEMENT

