


FAULKNER HOUSE MATERIAL PALETTE

- 01** Ceramic ribbed wall tiles adjacent to entrance doors and to low level wall to front of ramp to be 'Vulcanika Raku Kaptur Blu' with dark grey grout.
- 02** Ceramic floor tile 'Vulcanika lavika sand.'
- 03** Bamboo external cladding system with colour matched mechanical fixings and black painted backboard - to be affixed to return wall, and soffit of canopy.
- 04** RAL 1035 powder coated metal framework to door ironmongery.
- 05** RAL 7016 Anthracite powder coated aluminium fascia with secret fixings to form surround and parapet to roof. Also to door/glazing framework.
- 06** Decorative bamboo style bars finished in Dulux 34YR 23 583

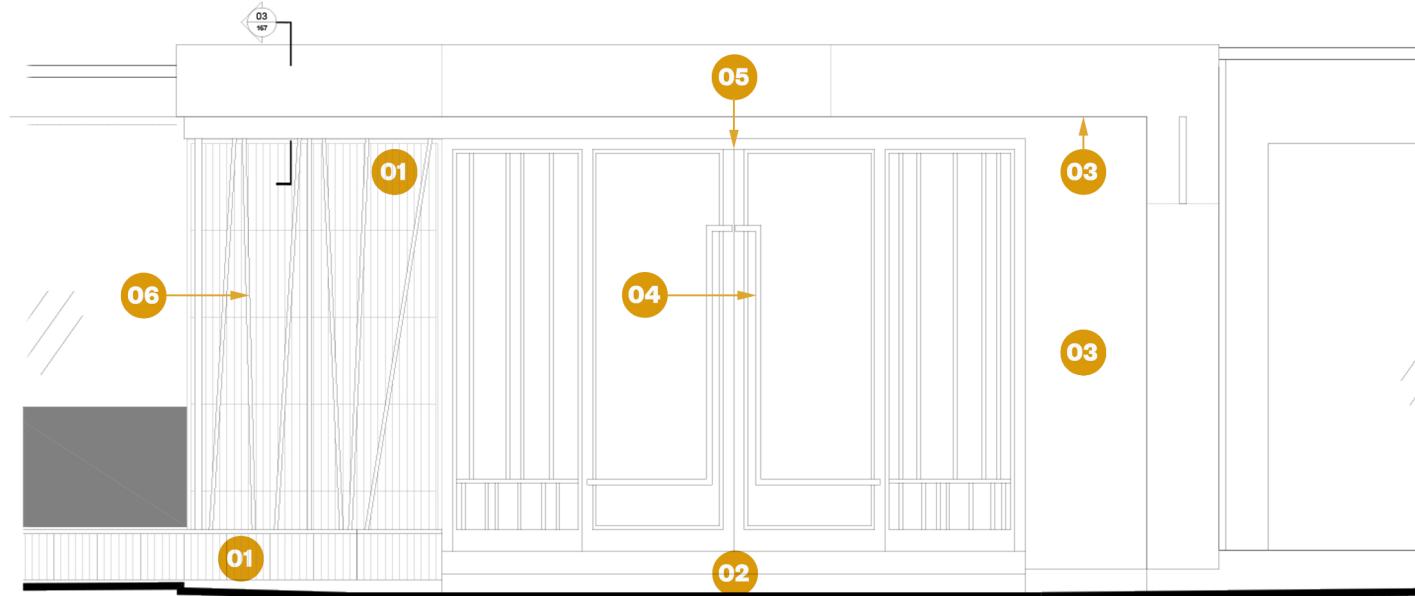

01 PROPOSED ENTRANCE ELEVATION
SCALE - 1:50 @ A1
FAULKNER STREET

