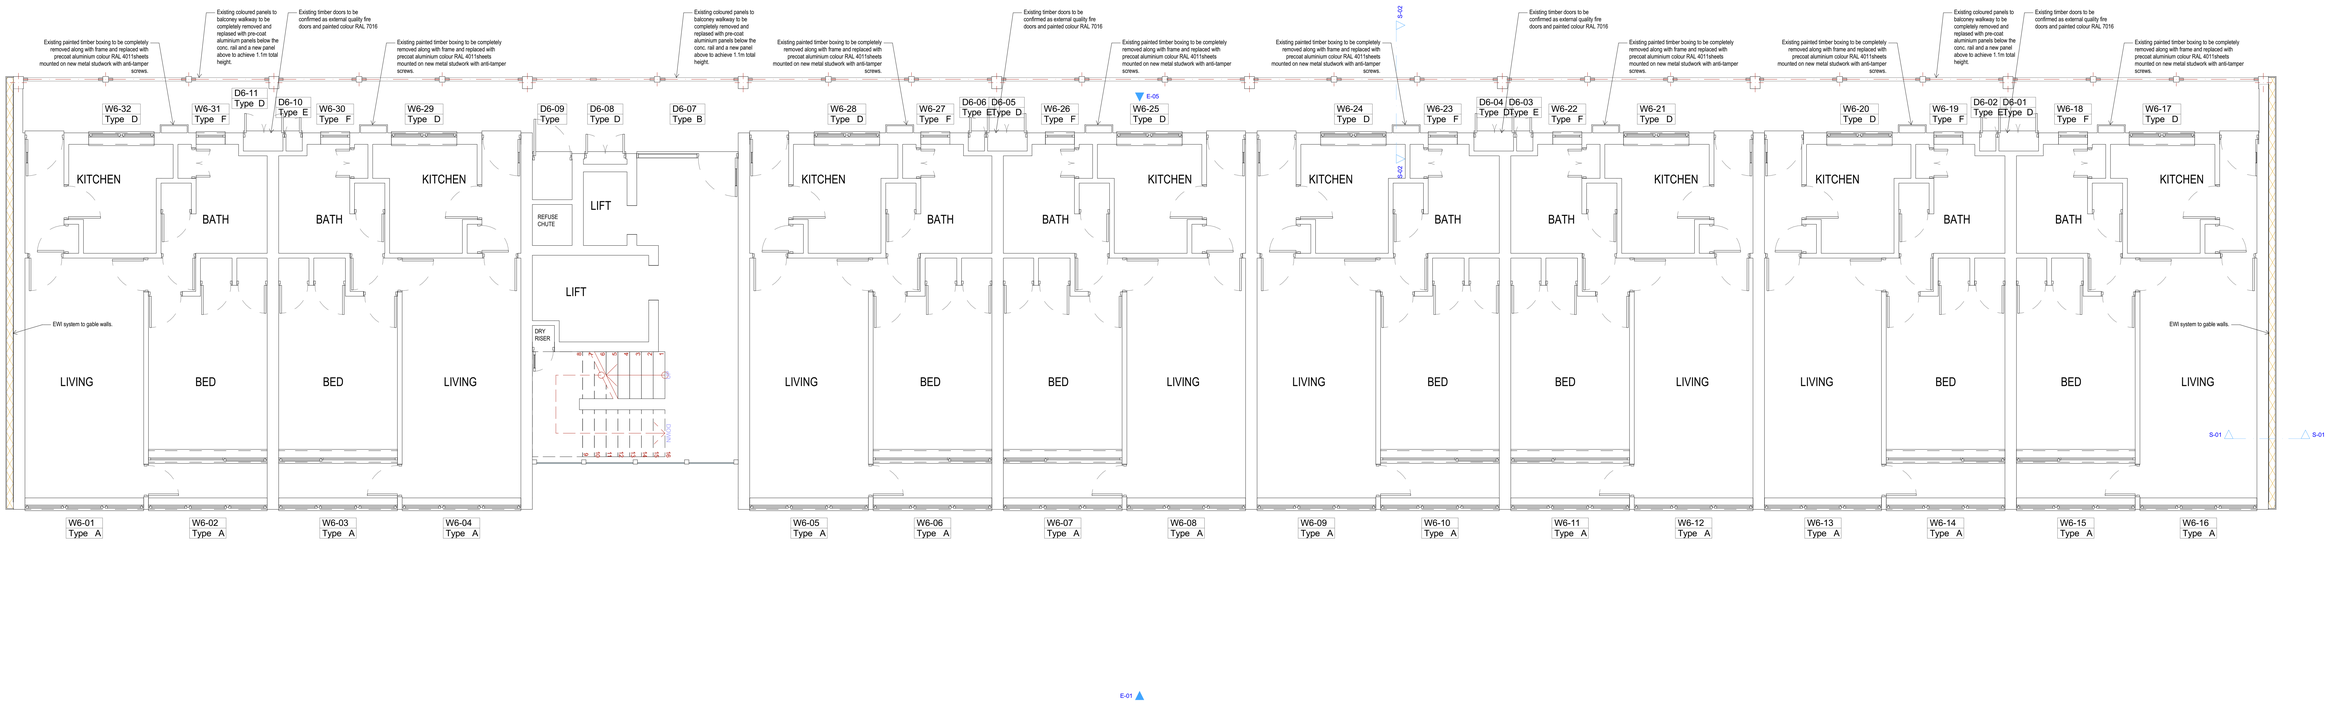

1 06-Sixth Floor 1:50

Rev

Client
Wythenshawe CHG

Project
Moorcot Court Highrise refurbishment

Title
Proposed Sixth Floor Plan

Scale	Date	Stage
1:50 @ A1	16/09/2020	Tender

Job No	Drawing No	Rev	Drawn
6136	056	-	KT

Arcus Consulting LLP
Manchester 0161 905 3222 Liverpool 0151 708 1080
Newcastle 0191 272 5781 London 020 8742 2512
Wakefield 0192 466 9000 www.arcus.uk.com

This document is copyright of Arcus Consulting LLP. Do not scale this drawing.
Only use figured dimensions. All dimensions to be checked on site prior to construction.