


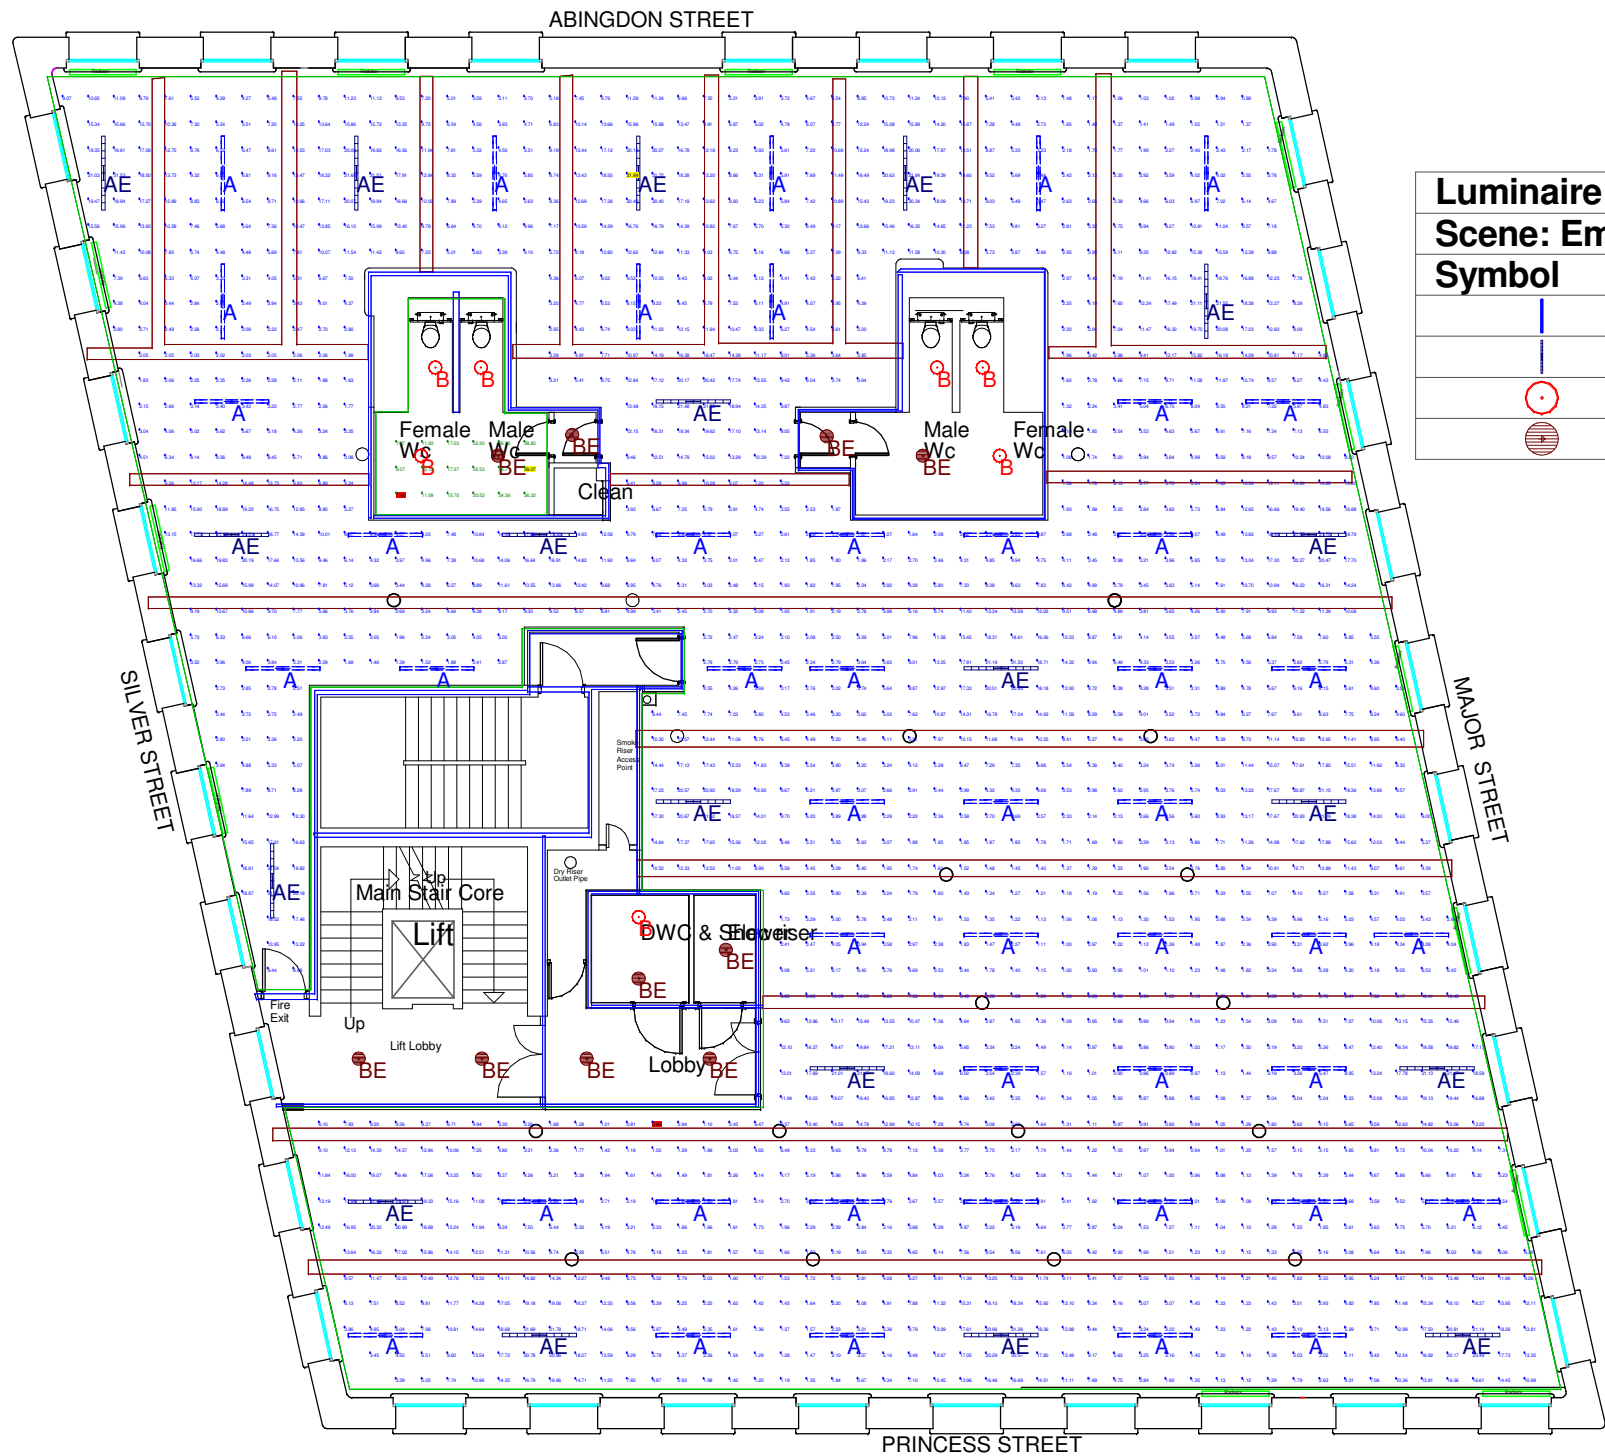

Luminaire Schedule					
Scene: Emergency					
Symbol	Qty	Label	Luminaire Lumens	LLF (MF)	Description
	45	A	4530	0.800	Facet D/I Suspended 37W 4000K Ra>80 CD Lens C
	19	AE	540	0.800	Facet D/I Suspended 37W 4000K Ra>80 CD Lens C
	7	B	1430	0.800	Sense 255 Matt White 13W LED 4000K Ra>80 Recessed
	10	BE	340	0.800	Sense 255 Matt White 13W LED 4000K Ra>80 Recessed

Calculation Summary								
Scene: Emergency								
Label	CalcType	Units	Avg	Max	Min	Uniformity	Diversity	Workplane Height
-Open Plan Office	Illuminance	Lux	7.49	21.99	0.66	0.090	0.030	0
Female WC	Illuminance	Lux	18.64	29.07	7.42	0.400	0.260	0

Ceiling Height in Open Plan Office: 3.180m
From Underside of Ceiling Beam to Floor: 3.070m
Facet Luminaires Mounted at: 2.7m
Ceiling Height in Core: 3.180m

Working Plane in Office and Meeting rooms: 0m
Working Plane in WC's and Corridors: 0m

Reflectances: 00:00:00
Maintenance Factor: 0.8