




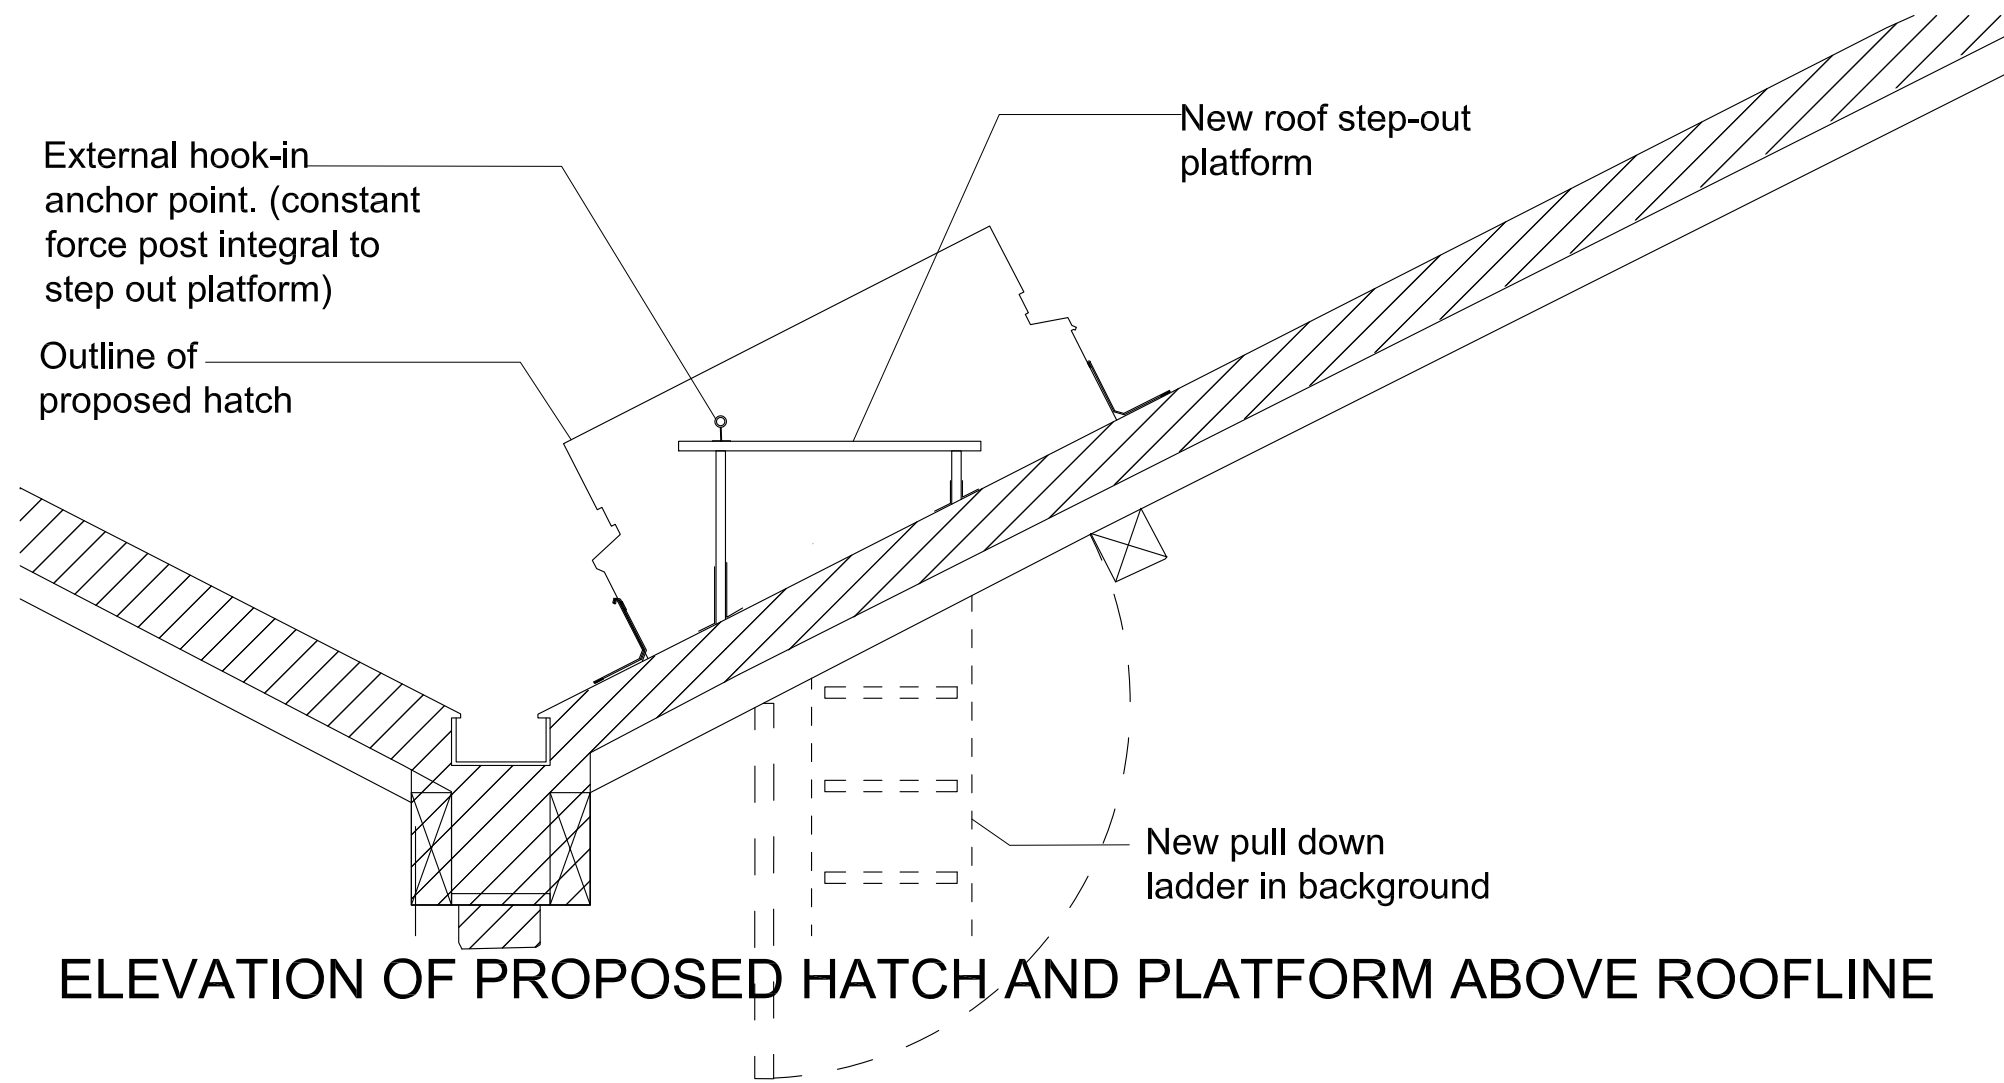


ELEVATION OF PROPOSED HATCH AND PLATFORM ABOVE ROOFLINE

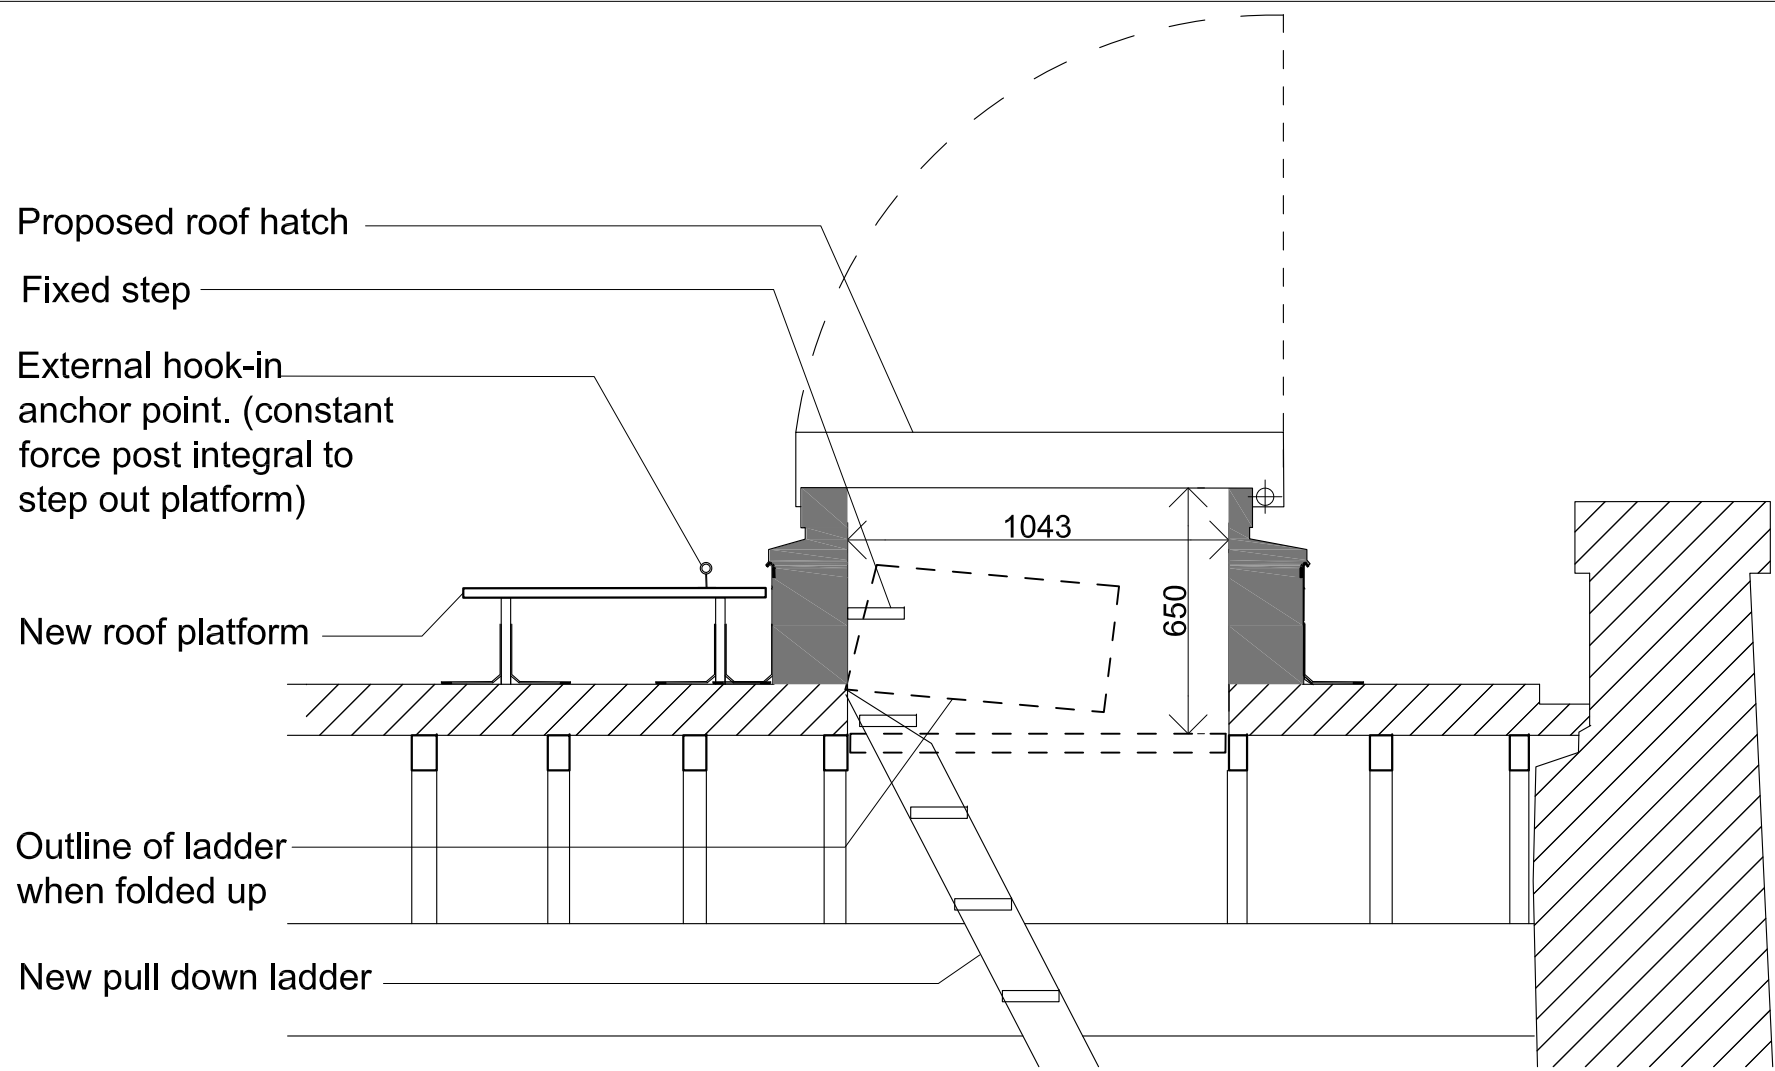

SECTION OF PROPOSED HATCH AND PLATFORM ABOVE ROOFLINE

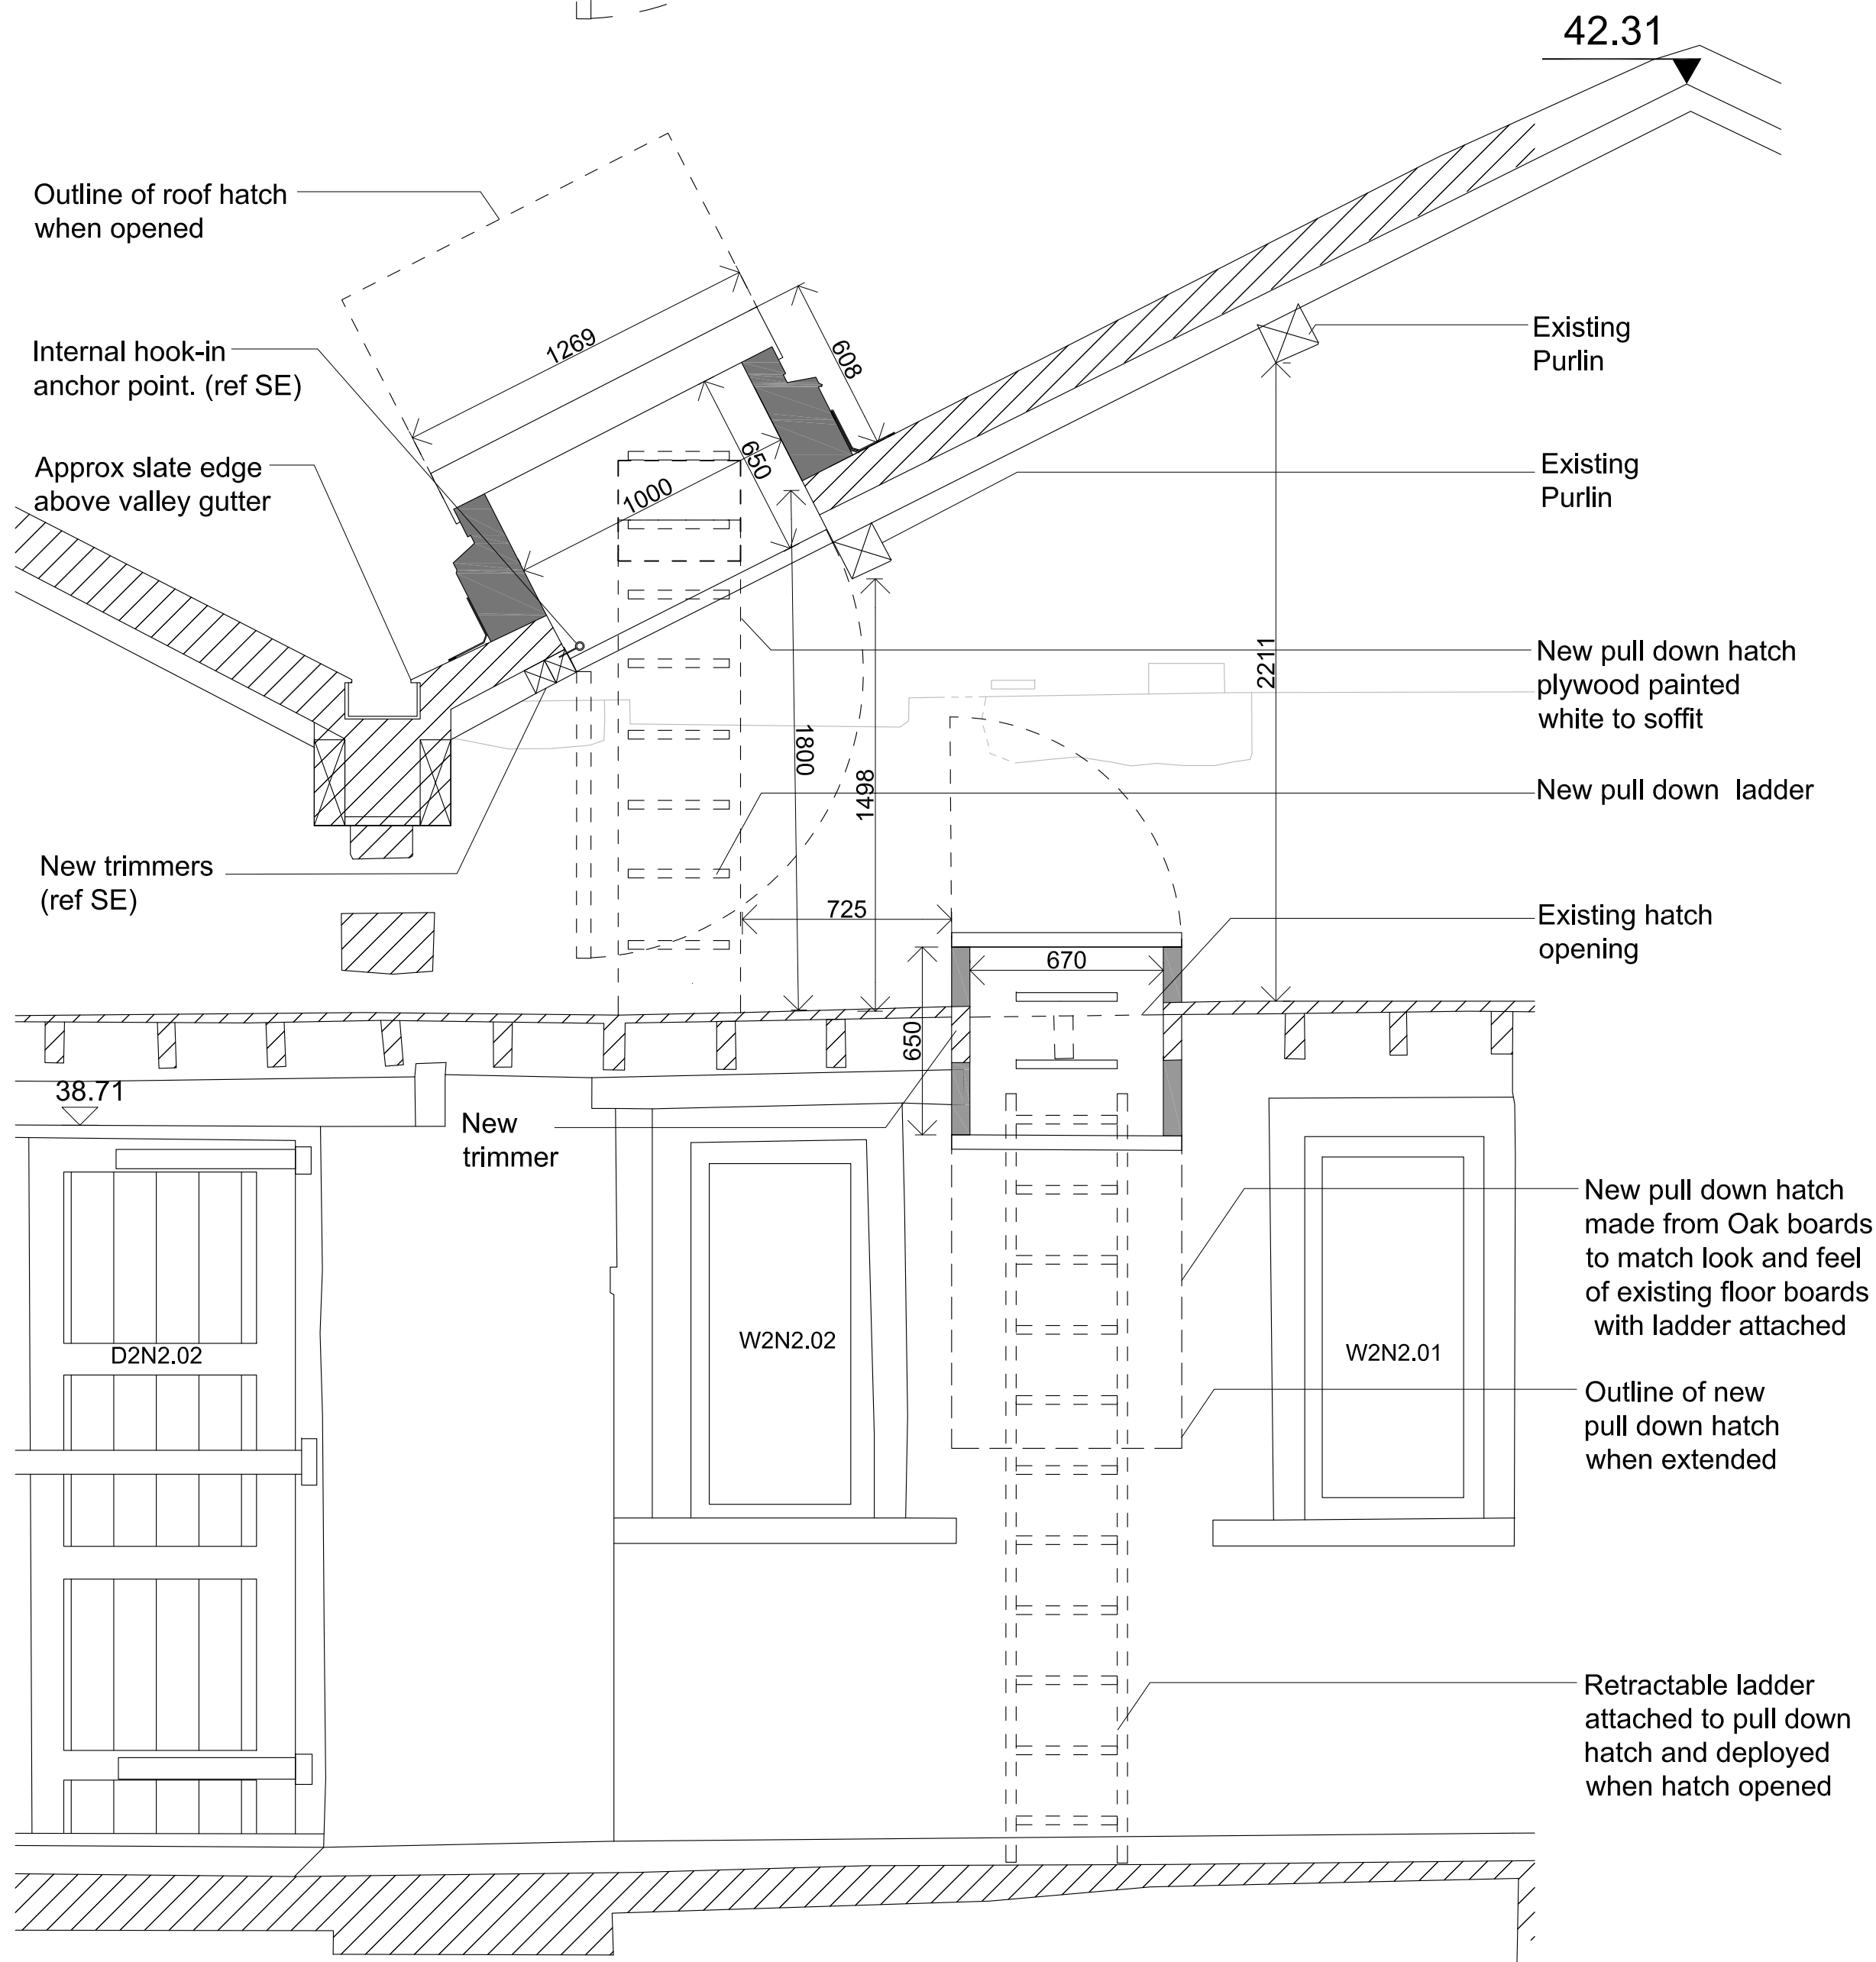



SECTION AA

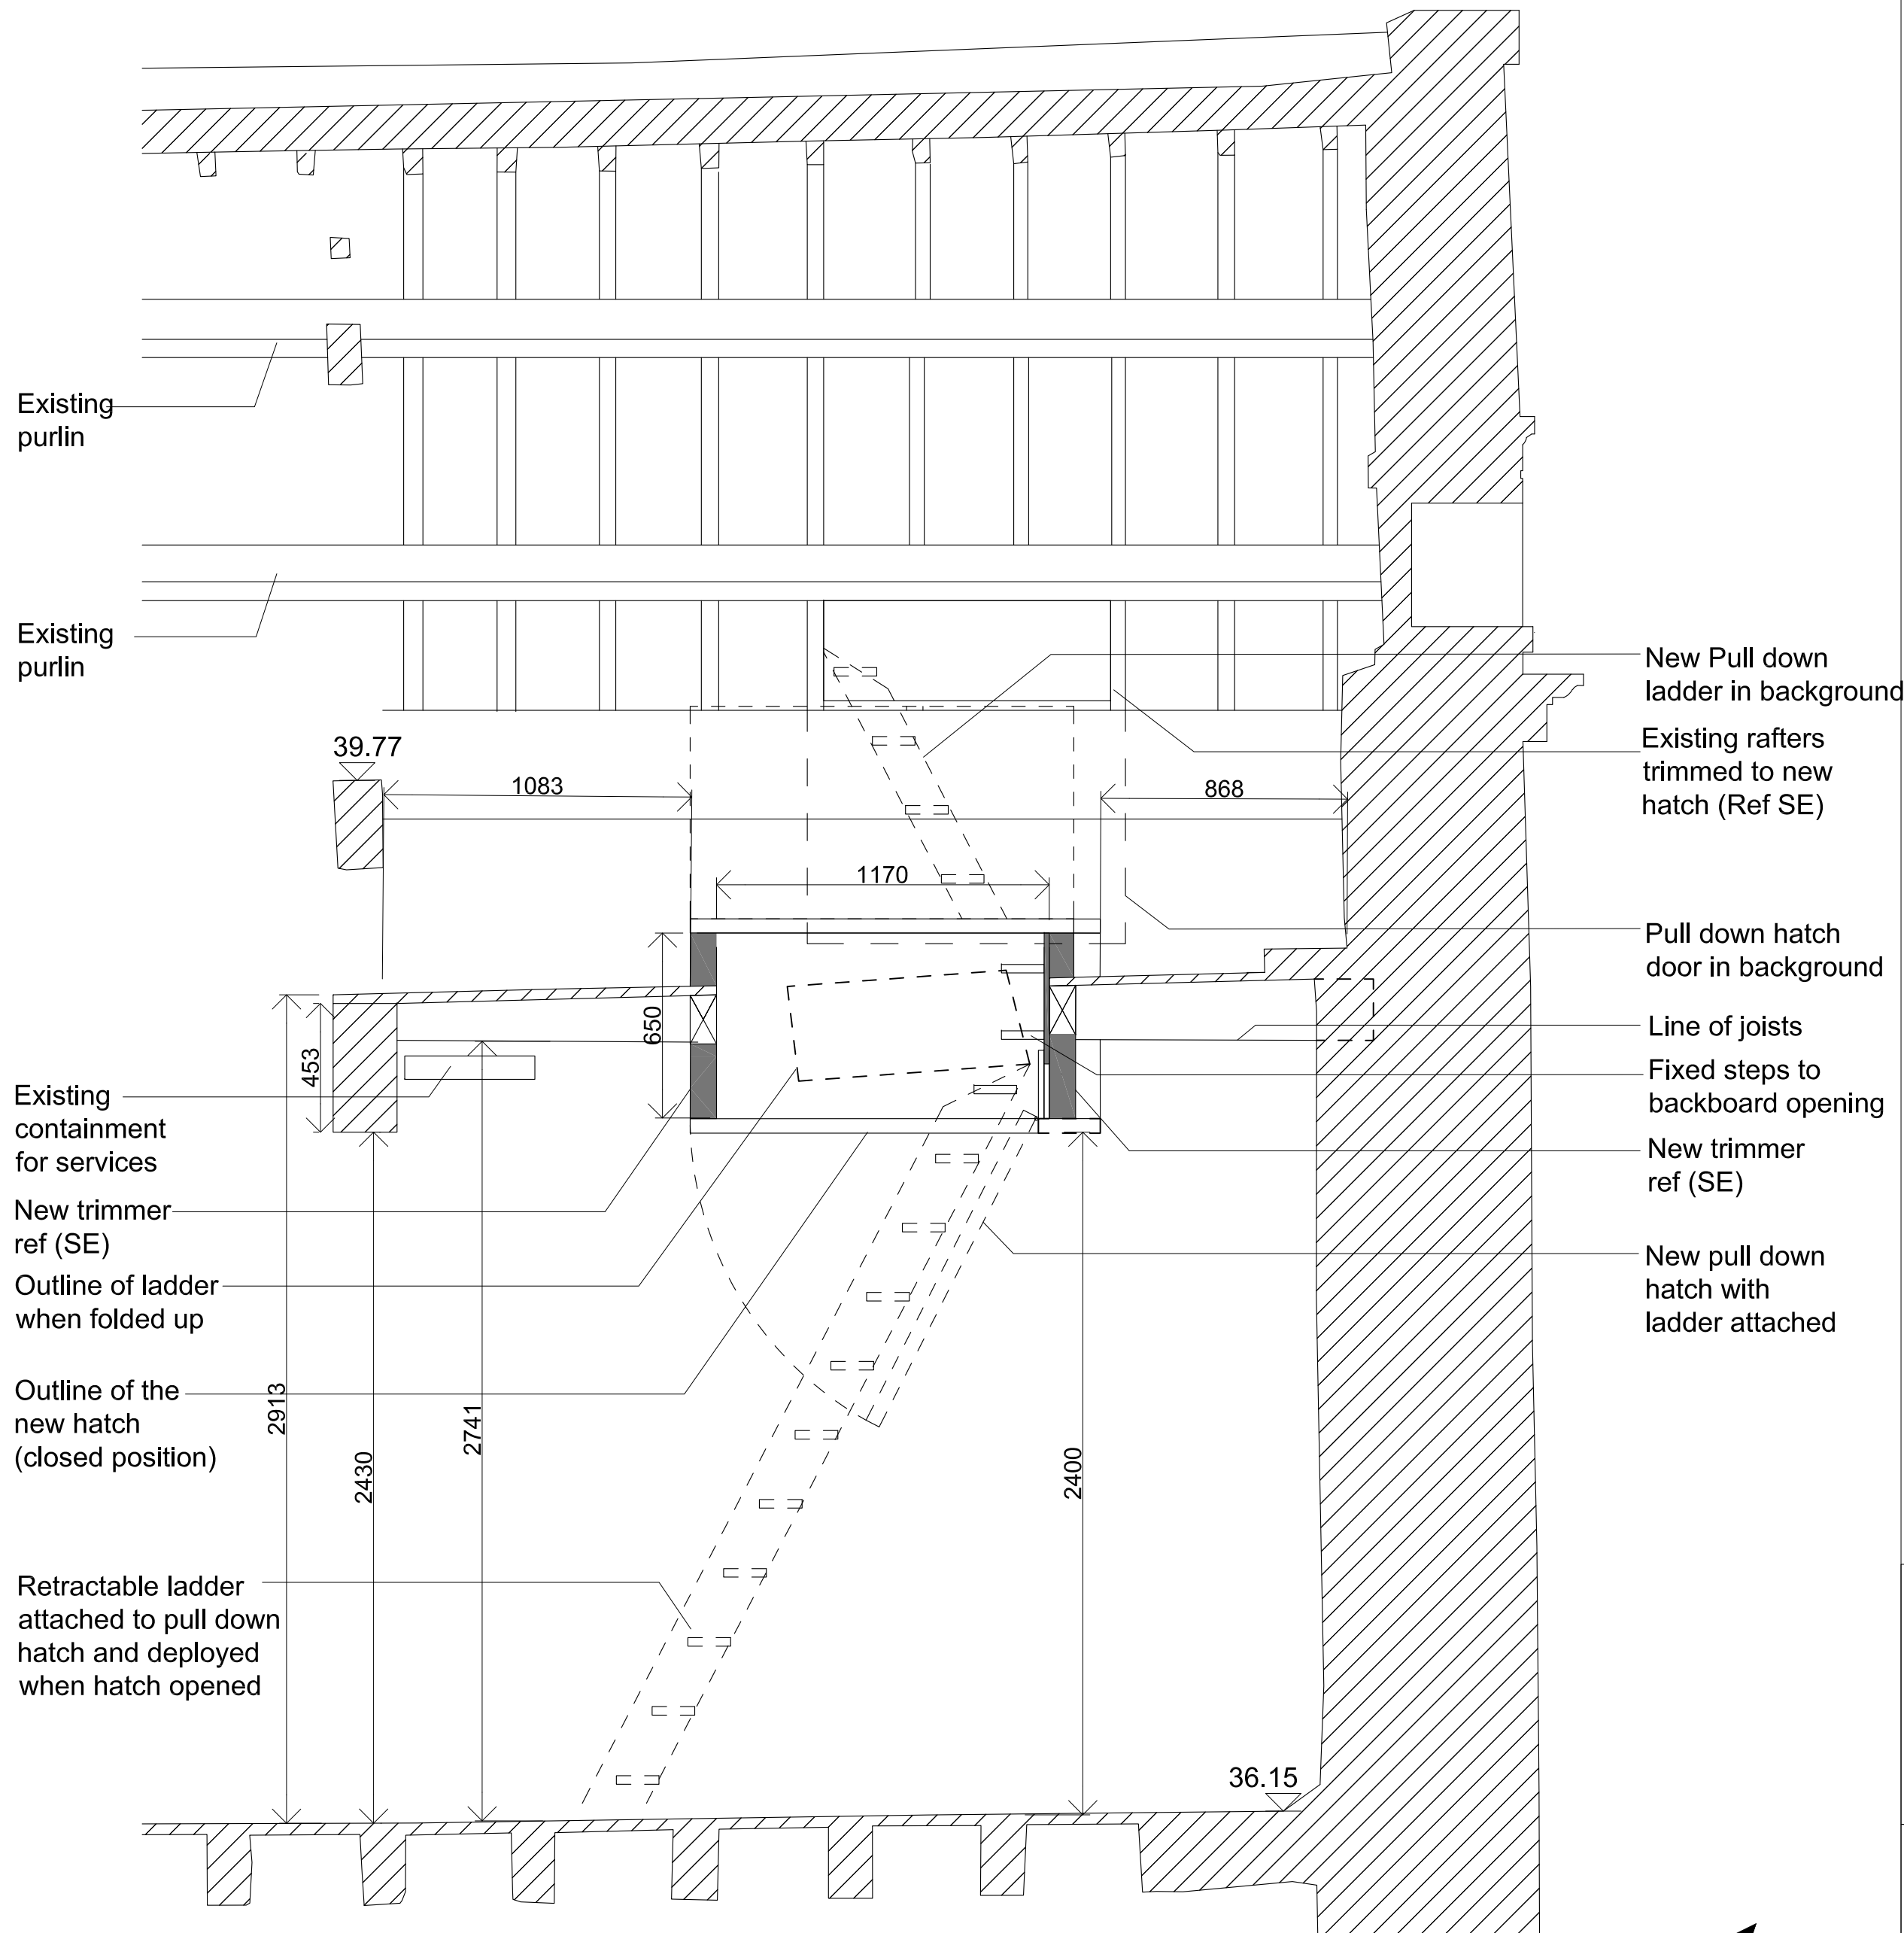

SECTION BB



PROPOSED WORKS TO EXISTING BUILDING: SECTIONAL ELEVATION OF ACCESS TYPE B (MEZZANINE AND ROOF HATCHES) BAY 02 1:20 @ A1 / 1:40 @ A3

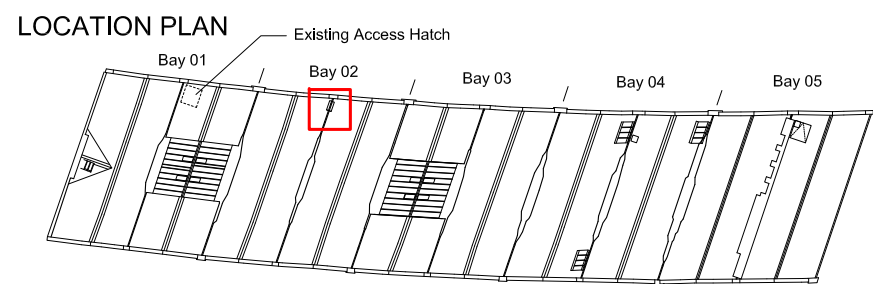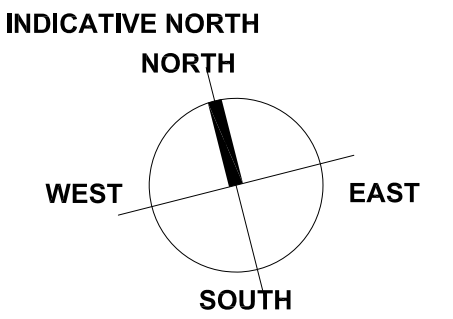

BASED ON MEASURED SURVEY BY "GREENHATCH"

JOB TITLE		JOB NO.	DRWG. TITLE	STATUS
Science and Industry Museum, Manchester, M3 4FP		260	Proposed works to Existing Building: Sectional Elevation of Access Type B (Mezzanine and roof hatches) - Bay 02	Planning
A	10.12.20			
B	27.01.21			
C	11.02.21			
Studiodownie		TEL: +44 (0) 20 7299 7766	260 / PD / 206 (A1 ORIGINAL FORMAT)	REV: C
ARCHITECTS LLP		info@studiodownie.com	All dimensions to be checked on site by the Contractor and confirmed with the Architect prior to construction. Do not scale off this drawing.	SCALE: 1:20@A1 1:40@A3
				Drawn by: JP
				DATE: 28/08/19