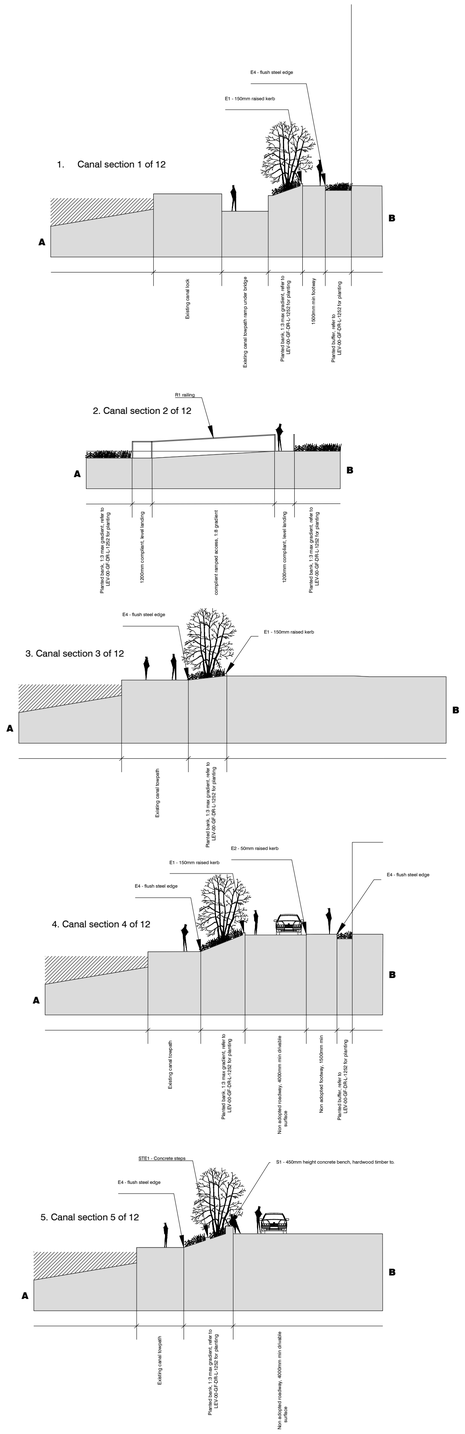

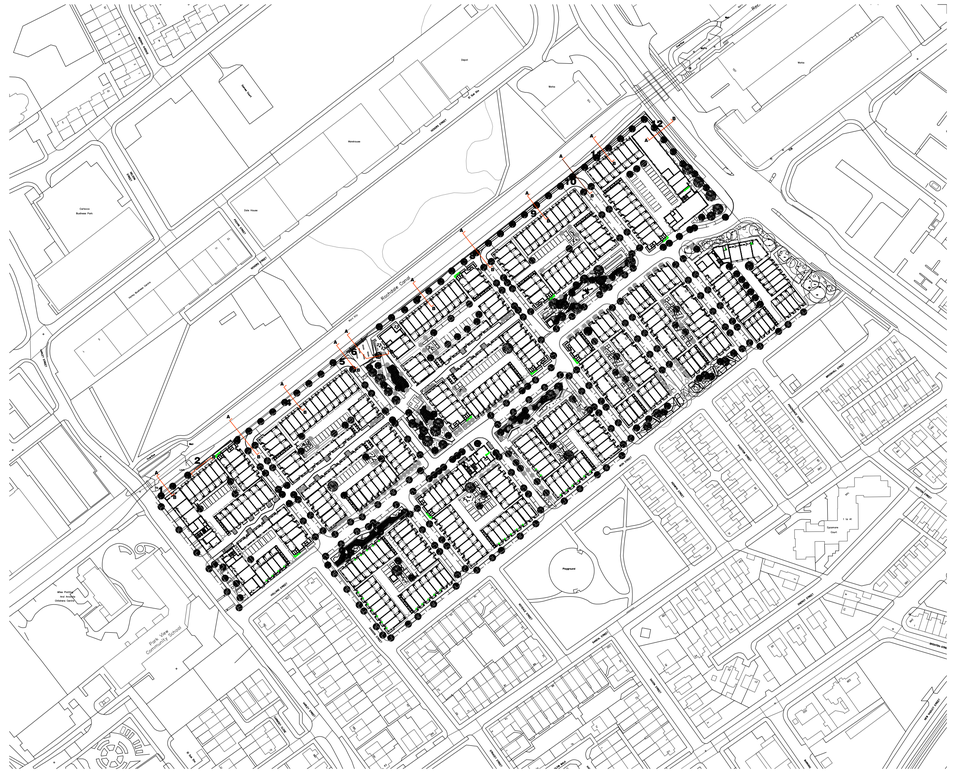

LB Note: 24.02.2021
No updates to this drawing as part of Section 96a application

N

0 2m 4m 6m 8m 10m

standard notes

1. Do not scale this drawing.
2. All dimensions must be checked on site and any discrepancies verified with the architect.
3. Unless shown otherwise, all dimensions are to structural surfaces.

THIS IS NOT A CONSTRUCTION DRAWING, IT IS UNSUITABLE FOR THE PURPOSE OF CONSTRUCTION AND MUST ON NO ACCOUNT BE USED AS SUCH.

drawing notes

start typing drawing notes here

revisions

P1	21.11.19	first issue
P2	26.11.19	first issue
P3	28.11.19	final issue
P4	24.03.20	Section 12 label change

Land at Coleshill Street Miles Platting

date
13/03/2020

client
Engie Services Ltd and Landcare (East Manchester) Ltd

scale
1:200@A1

drawing
GA Landscape Sections - 03

drawn AB **checked** KD

drawing number LEV-00-GF-DR-L-1802 **rev** P4

File.location

Levitt Bernstein
Thane Studios - Thane Villas 2-4
London
N7 7PA

t: 020 7275 7676
f: 020 7275 9348
w: levittbernstein.co.uk
e: post@levittbernstein.co.uk

Levitt Bernstein