42 COLINDALE AVENUE, BLACKLEY

PLANNING APPROVAL

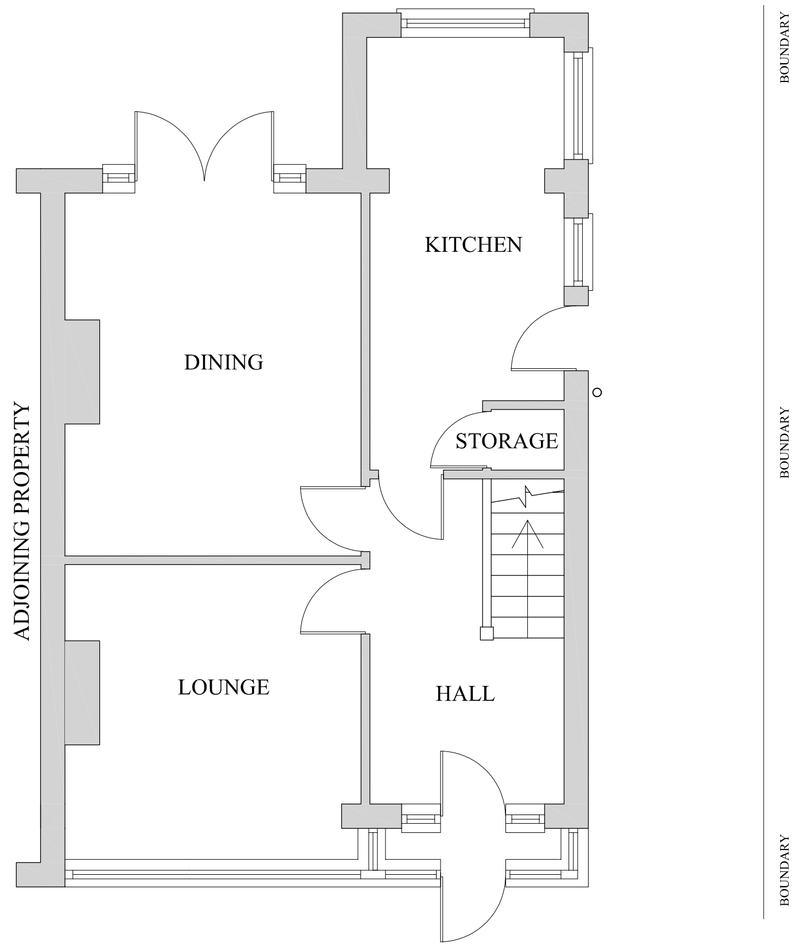

EXISTING GROUND FLOOR LAYOUT
(SCALE 1:50)

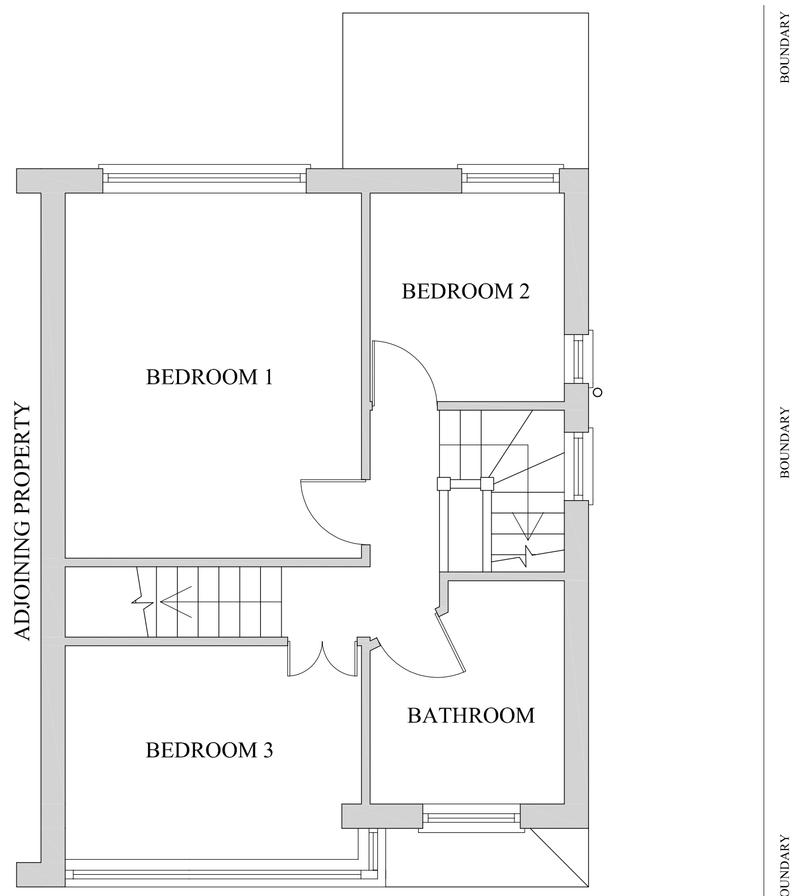

EXISTING FIRST FLOOR LAYOUT
(SCALE 1:50)



LOCATION PLAN
(SCALE 1:500)

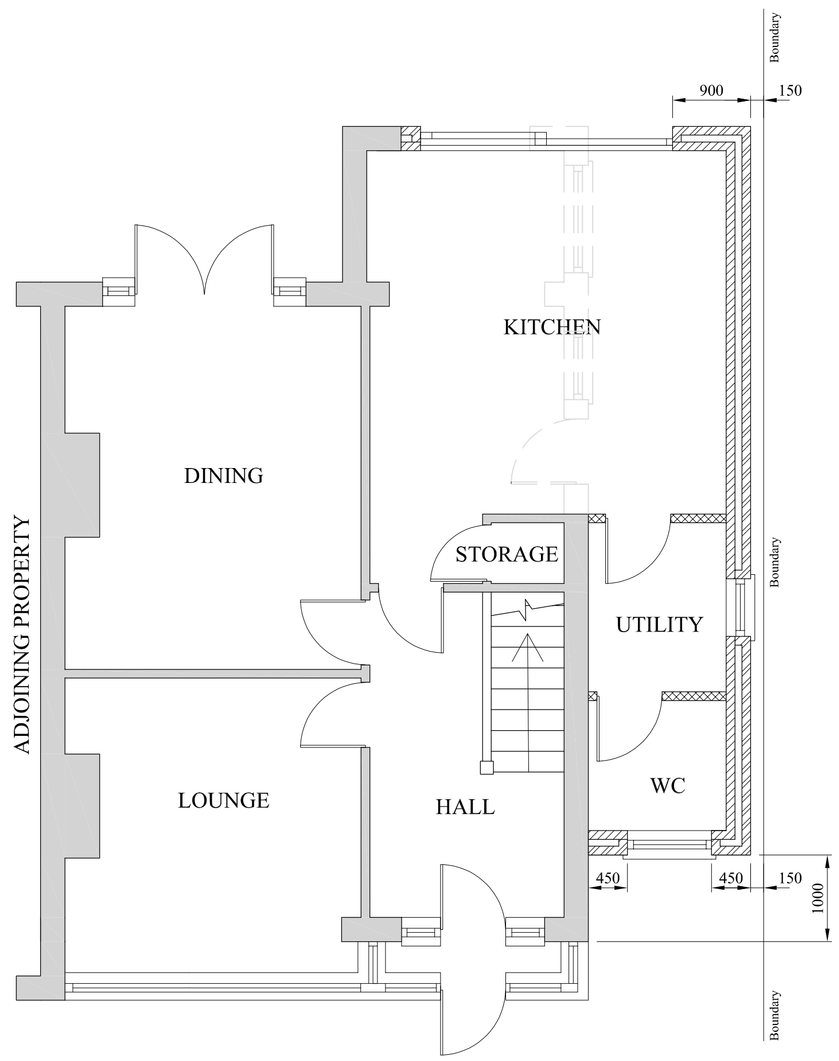

PROPOSED GROUND FLOOR LAYOUT
(SCALE 1:50)

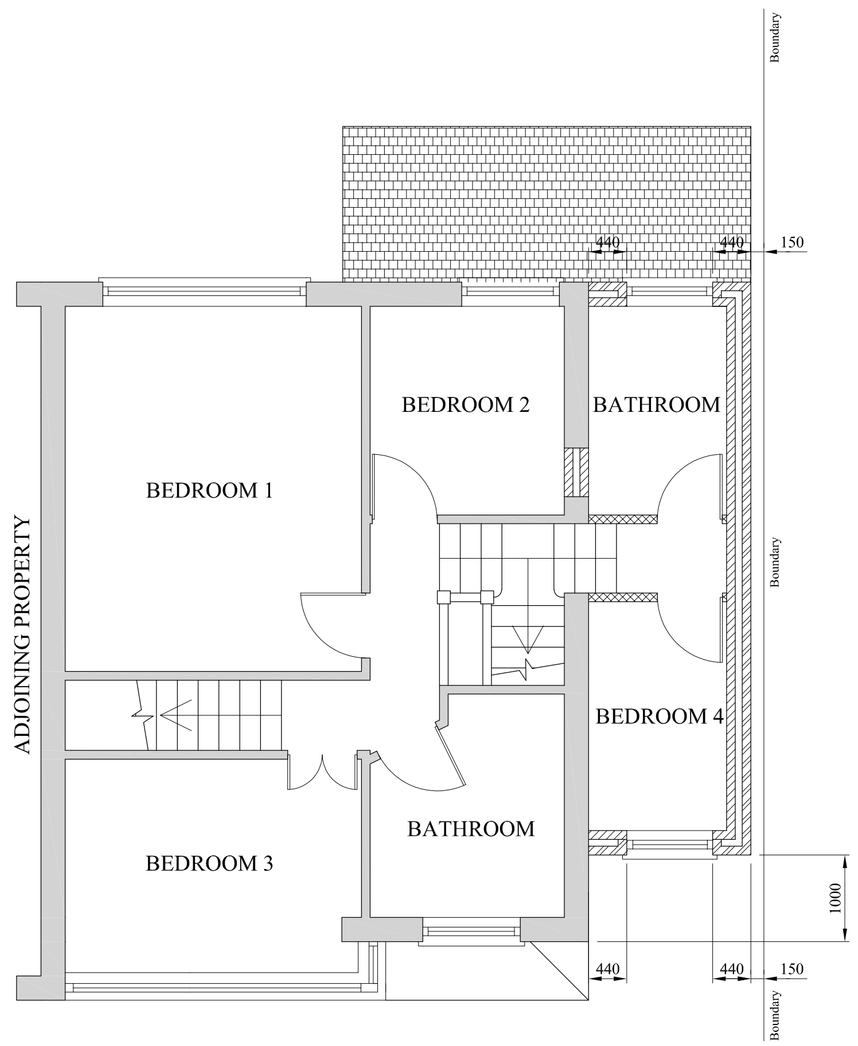

PROPOSED FIRST FLOOR LAYOUT
(SCALE 1:50)



PROPOSED SITE PLAN
(SCALE 1:250)

1:50
1m 0 1m 2m 3m 4m 5m

A	03.2021	ISSUED FOR PLANNING APPROVAL

DRAWING STATUS: PLANNING APPROVAL

PROJECT: 42 COLINDALE AVENUE BLACKLEY

TITLE: PROPOSED TWO STOREY REAR & SIDE EXTENSION

SCALE @ SIZE:	STATUS:	DATE:
1:50 @ A1 U.N.O	PLANNING APP.	MAR '21

PROJECT No:	DRAWING No:	REV:
CA-001	001	A