



- Description:**
- Typical arrangement for:
Paving Type 9 Loose Gravel Aggregate (PT9)
- Material:**
- **Paving Type 9**
Q23/161
 - **Edge Type 2**
Q10/113
 - **Foundation and Sub Base**
To engineers detail and specification
- Size:**
- As stated
- Sample:**
- Refer to M80153_3A_L900

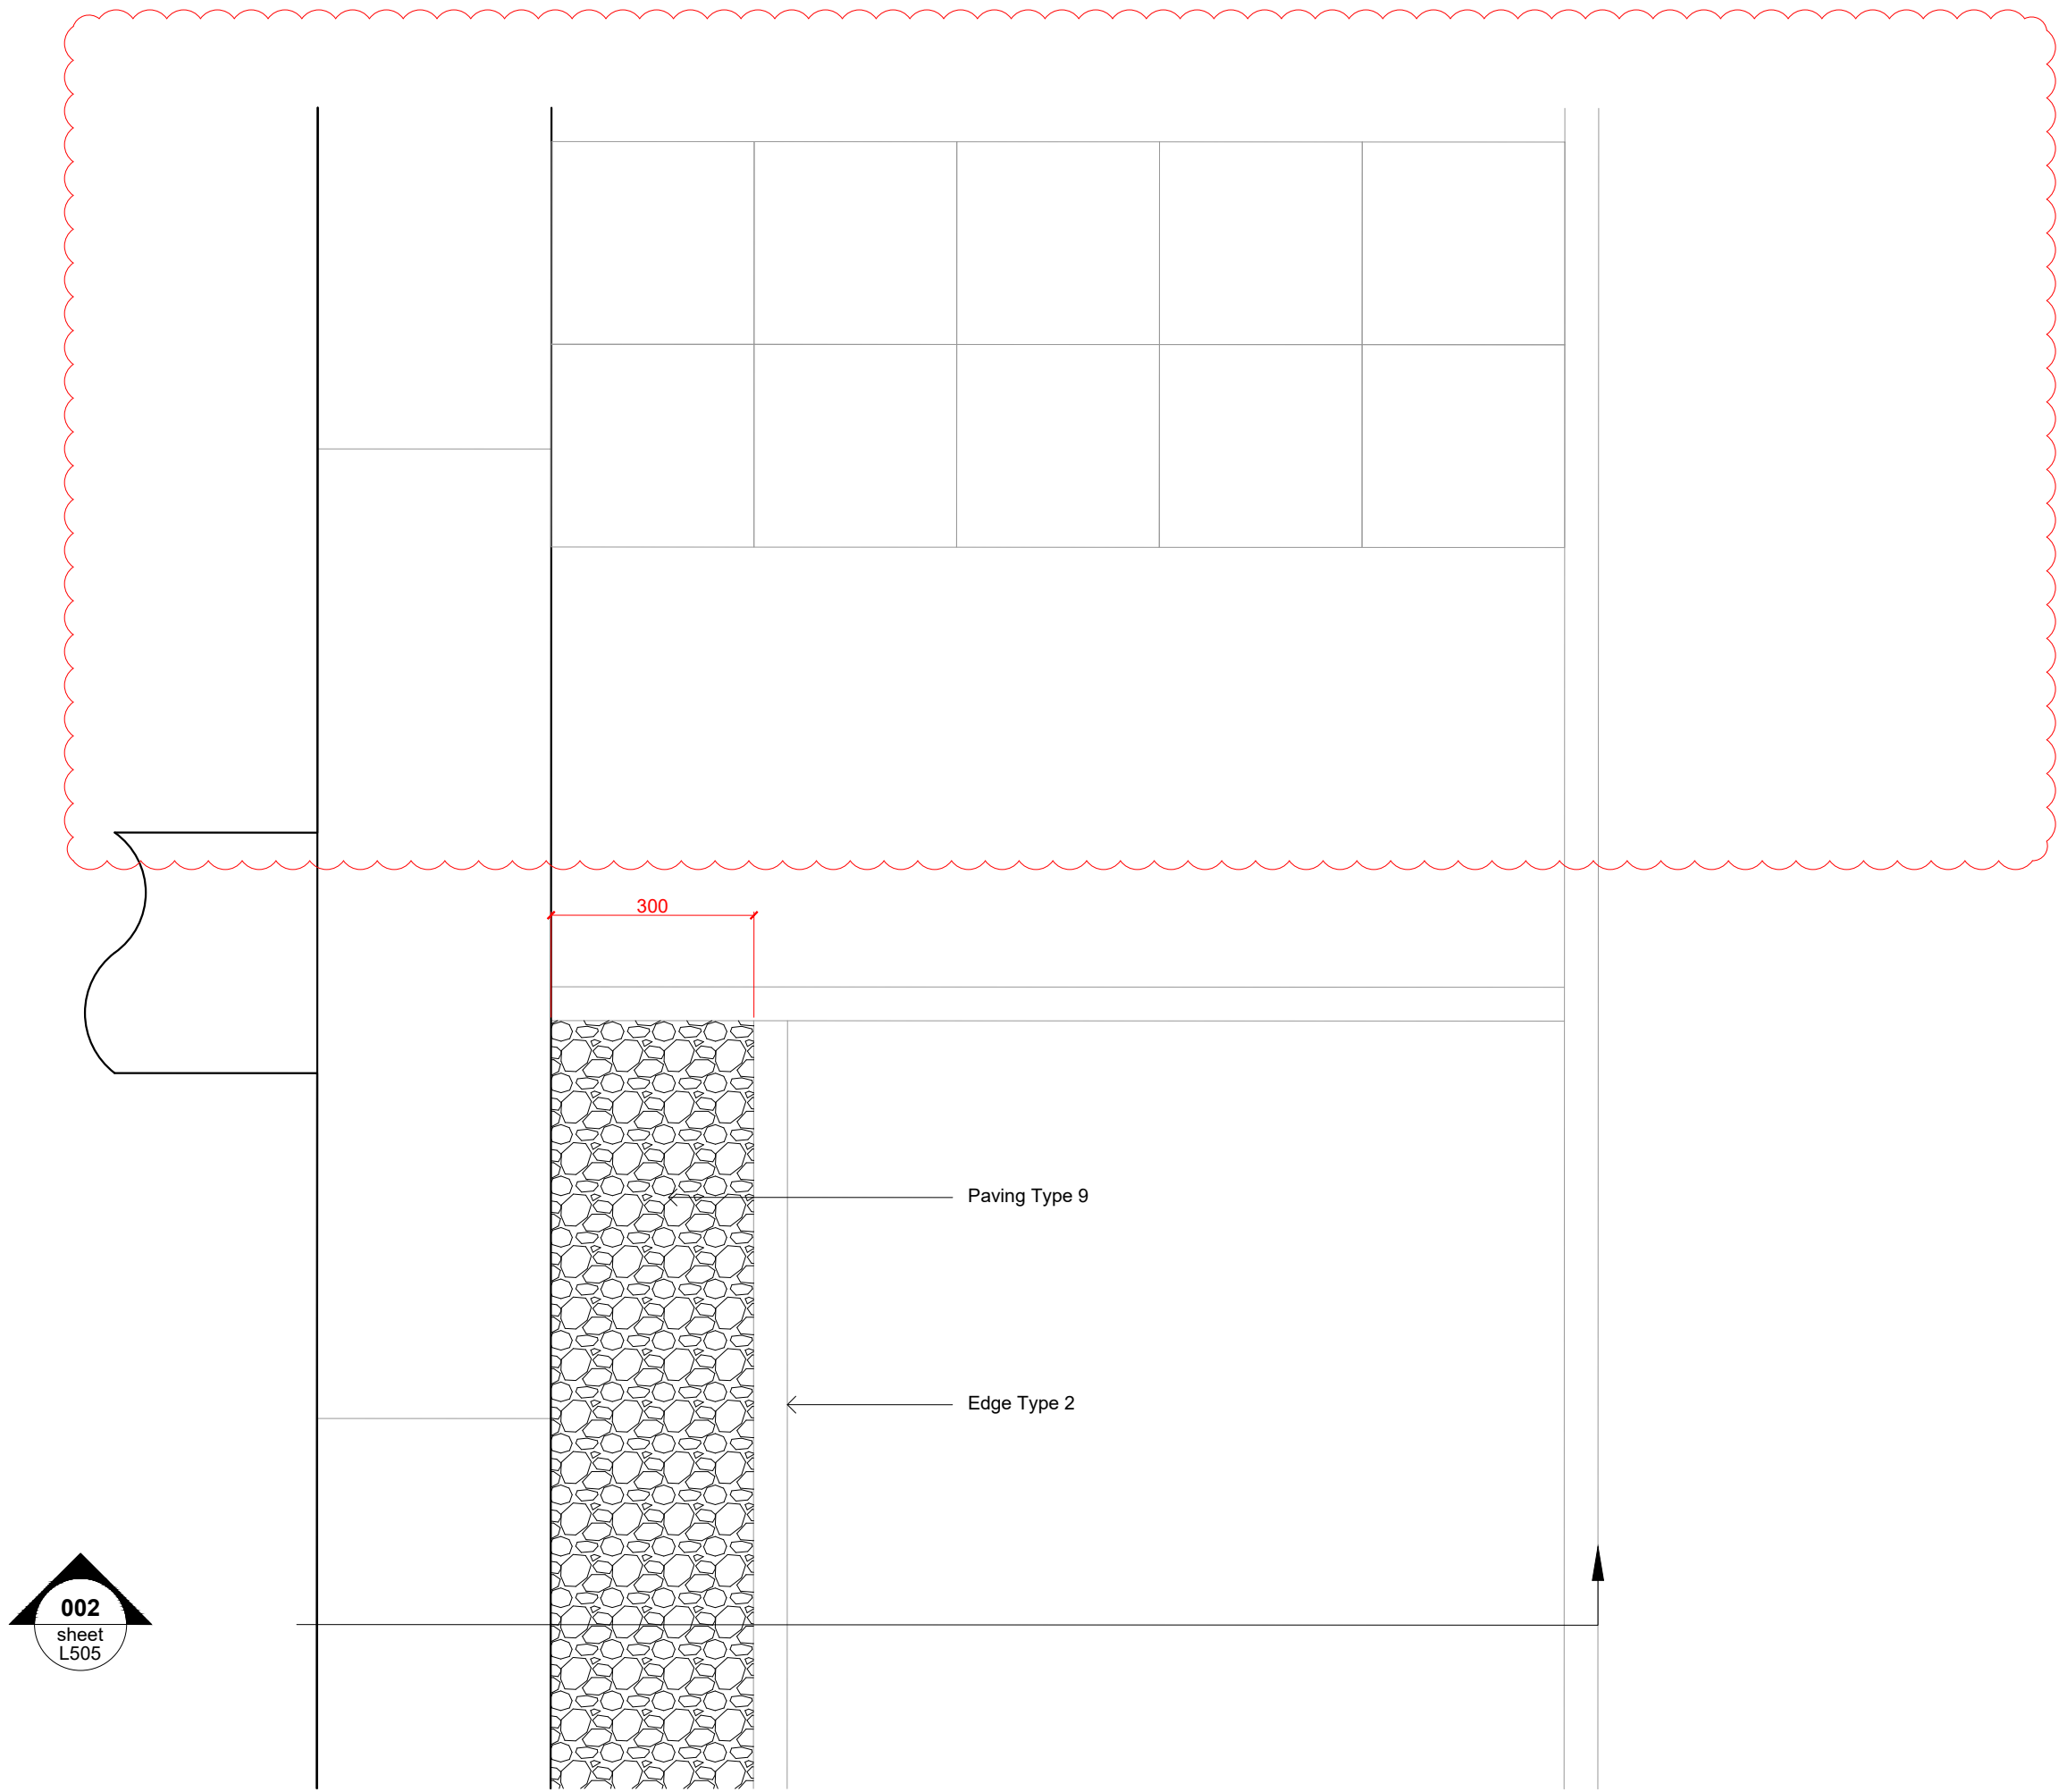

001
sheet
3A_L505

PT9 TYPICAL PLAN
Scale: 1 : 10

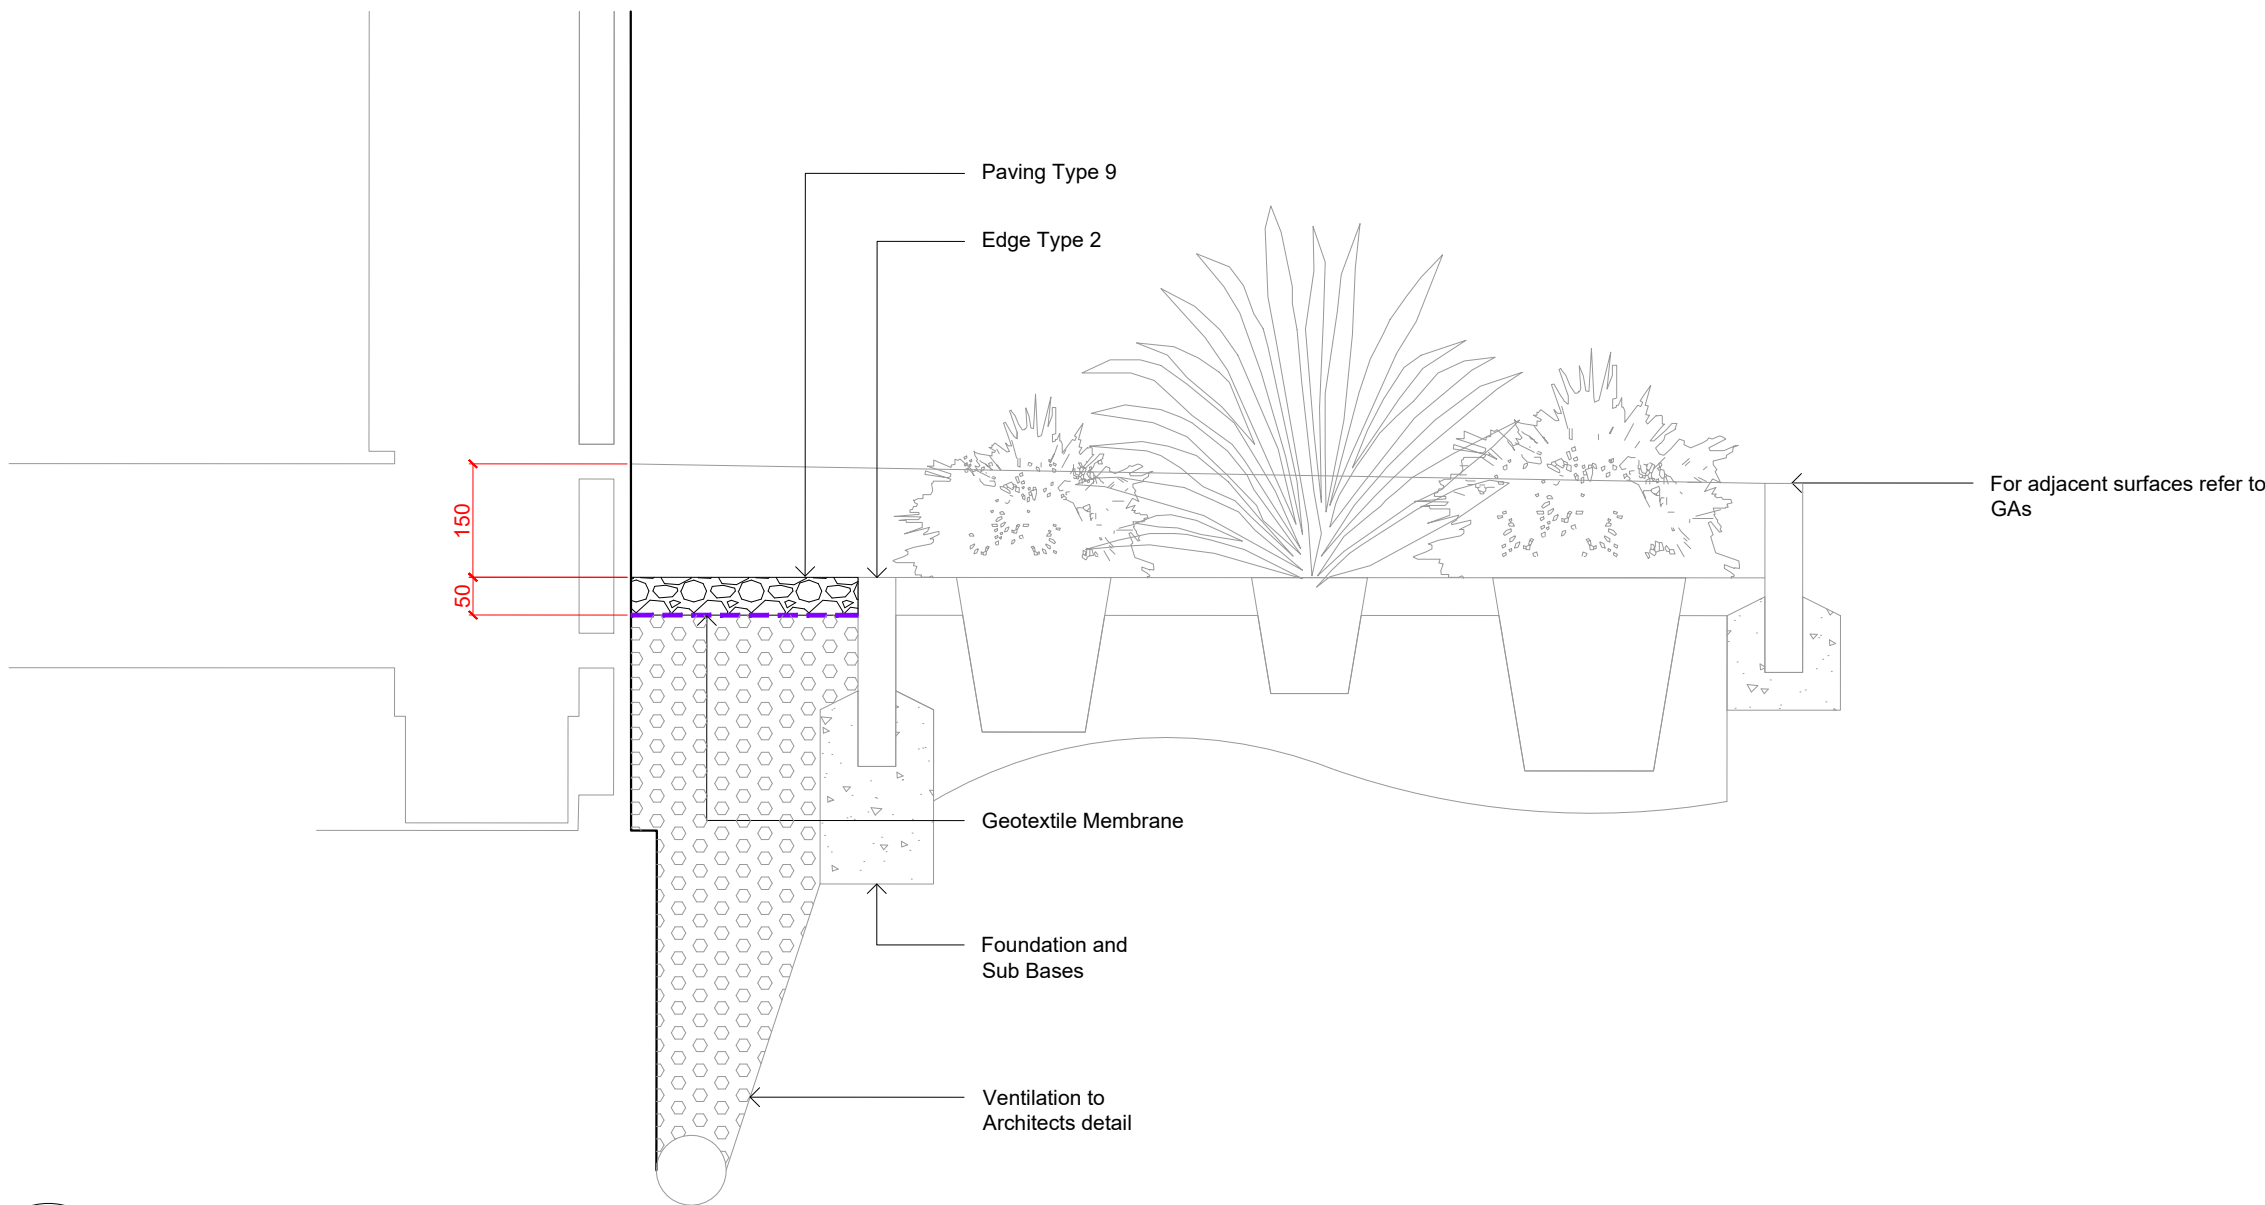

002
sheet
3A_L505

PT9 TYPICAL SECTION
Scale: 1 : 10

NOTES

1. This drawing is to be read in conjunction with all other drawings and specifications.
2. Do not scale off this drawing. Written dimensions to be taken only.
3. Any discrepancies found between this drawing and other drawings and specifications in the construction documents must be referred to the Landscape Architect prior to work commencing.
4. This drawing must not be copied in whole or in part without prior written consent of Optimised Environments Ltd.

B A	Material Specification Updates CONSTRUCTION ISSUE	CO CO	26.02.21 12.06.20
Issue	Revision	Initial	Date



optimised environments ltd

EDINBURGH 2nd Floor | Quartermile Two | 2 Lister Square | Edinburgh | EH3 9GL
t 0131 221 9820 | e optimisedenvironments.com

LONDON Wanford Court | 29 Throgmorton Street | London | EC2N 3AT
t 020 79474562 | e optimisedenvironments.com

MANCHESTER 13 Swan Street | Manchester | M4 5JJ
t 0161 696 7550 | e optimisedenvironments.com

Client
Urban Splash

Project
NEW ISLINGTON PHASE 3A
Manchester

Drawing Title
PAVING TYPE 9 (PT9)
Page 1 of 1

Scale Bar	North
0.1m 0.2m 0.3m 0.4m 0.5m	
Scale: 1:10@A1	Date: 29 01 20
By: CO	Status: CONSTRUCTION
Checked: AW	Approved: AW

Drawing Number M80153_3A_L505	Rev B
---	-----------------

Computer File: R:\Projects\2018\M80153_New Islington\CAD\SHEET