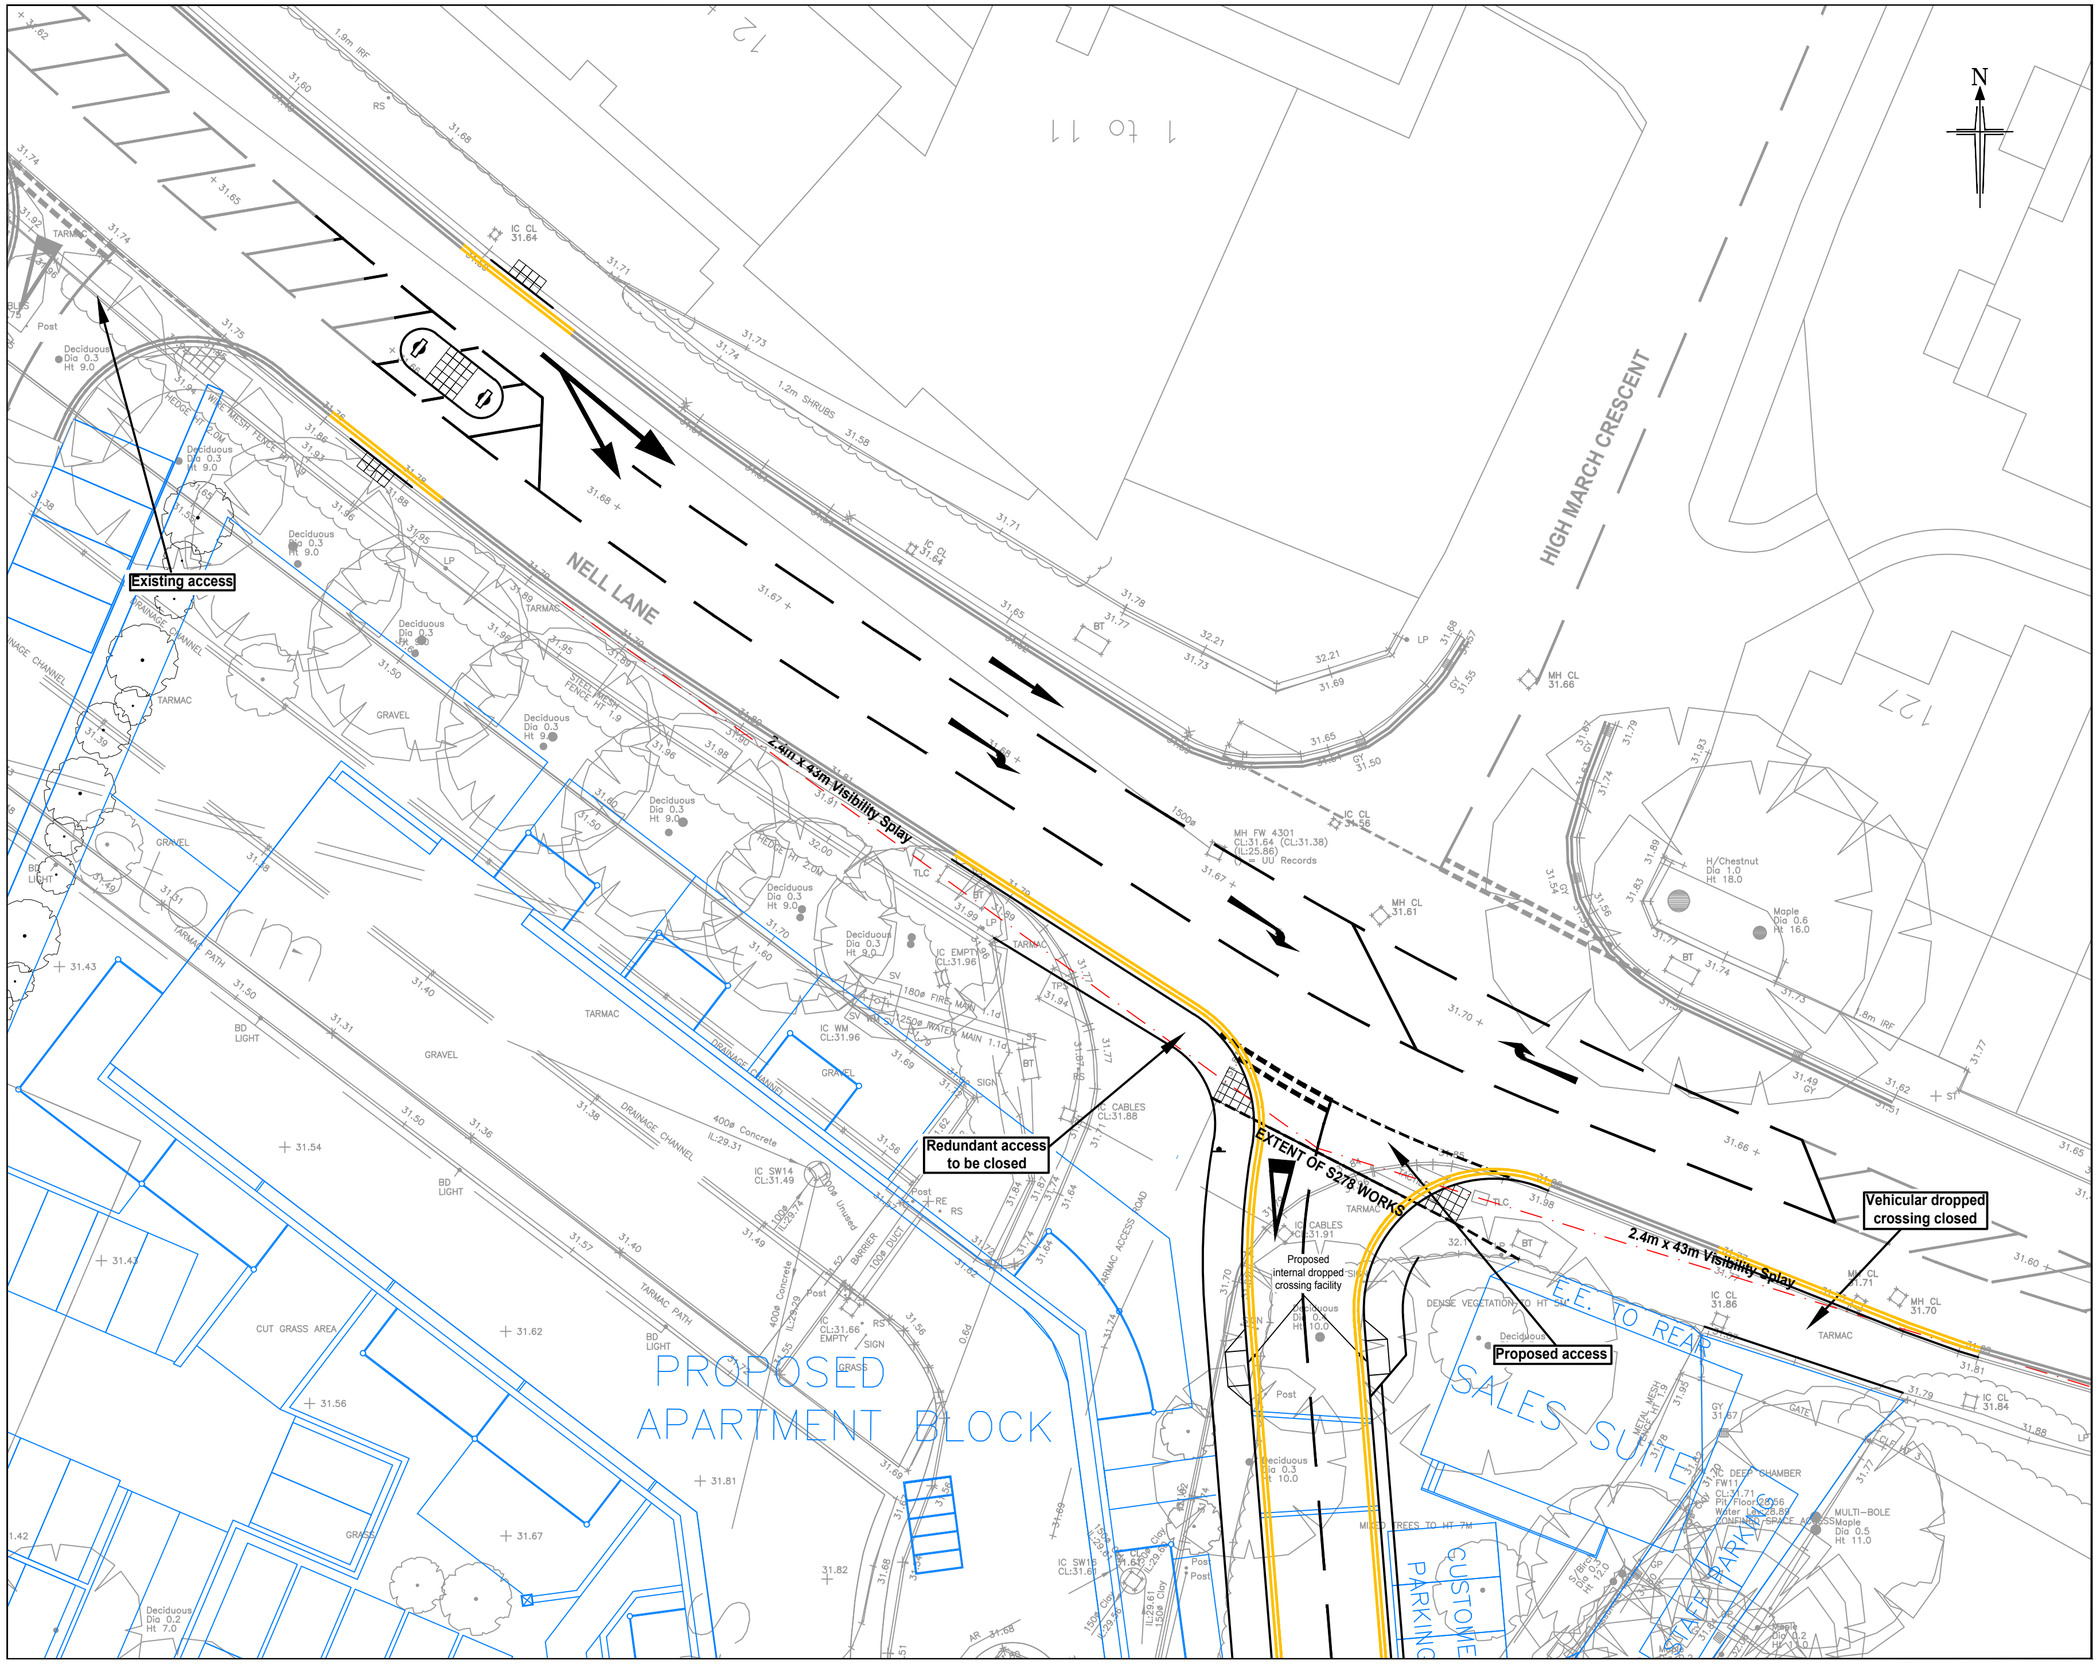

This drawing is copyright and shall not be reproduced nor used for any other purpose without the written permission of the Bryan G Hall ltd. This drawing must be read in conjunction with all other related drawings and documentation.

It is the contractors responsibility to ensure full compliance with the Building Regulations. Do not scale from this drawing, use figured dimensions only. It is the contractors responsibility to check and verify all dimensions on site. Any discrepancies to be reported immediately.
IF IN DOUBT ASK.

Materials not in conformity with relevant British or European Standards/Codes of practice or materials known to be deleterious to health & safety must not be used or specified on this project.

NOTES:

1. Topographical survey taken from P.J.Livesey Living Space Ltd drawing no. 121-00-1500.
2. Site layout taken from Total Surveys Limited drawing no. GT/TS/238736/1 produced June 2012.
3. Before proceeding with the construction work, the setting out lines are to be agreed with the Engineer.
4. Any discrepancies with regards to setting out information should be reported to Bryan G Hall Limited immediately.

Rev:	Date:	Amendment:	DRN	CHK
B	04/10/18	Drawing amended to comments from council.	MM	CT
A	03/07/18	Drawing amended to reflect existing highway boundary	MM	CT

BRYAN G HALL
CONSULTING CIVIL & TRANSPORTATION PLANNING ENGINEERS
Copyright Reserved Bryan G Hall Ltd.
E highways@bryanghall.co.uk W www.bryanghall.co.uk

Suite E15 | Josephs Well
Hanover Walk | LEEDS | LS3 1AB
T 0113 246 1555
F 0113 234 2201

Lighterman House
26/36 Wharfdale Road
LONDON | N1 9RY
T 0203 553 2336

Client: P. J. LIVESEY LIVING SPACE LTD

Status: FOR APPROVAL

Scale: 1:500
A2 - 420 x 594

Drawn: MM

Checked: CT

Project: NELL LANE
MANCHESTER

Title: GENERAL ARRANGEMENT

Drawing No: 18/124/DE/100/001

Revision: B

Job No: 18-124

Date: 26/02/18