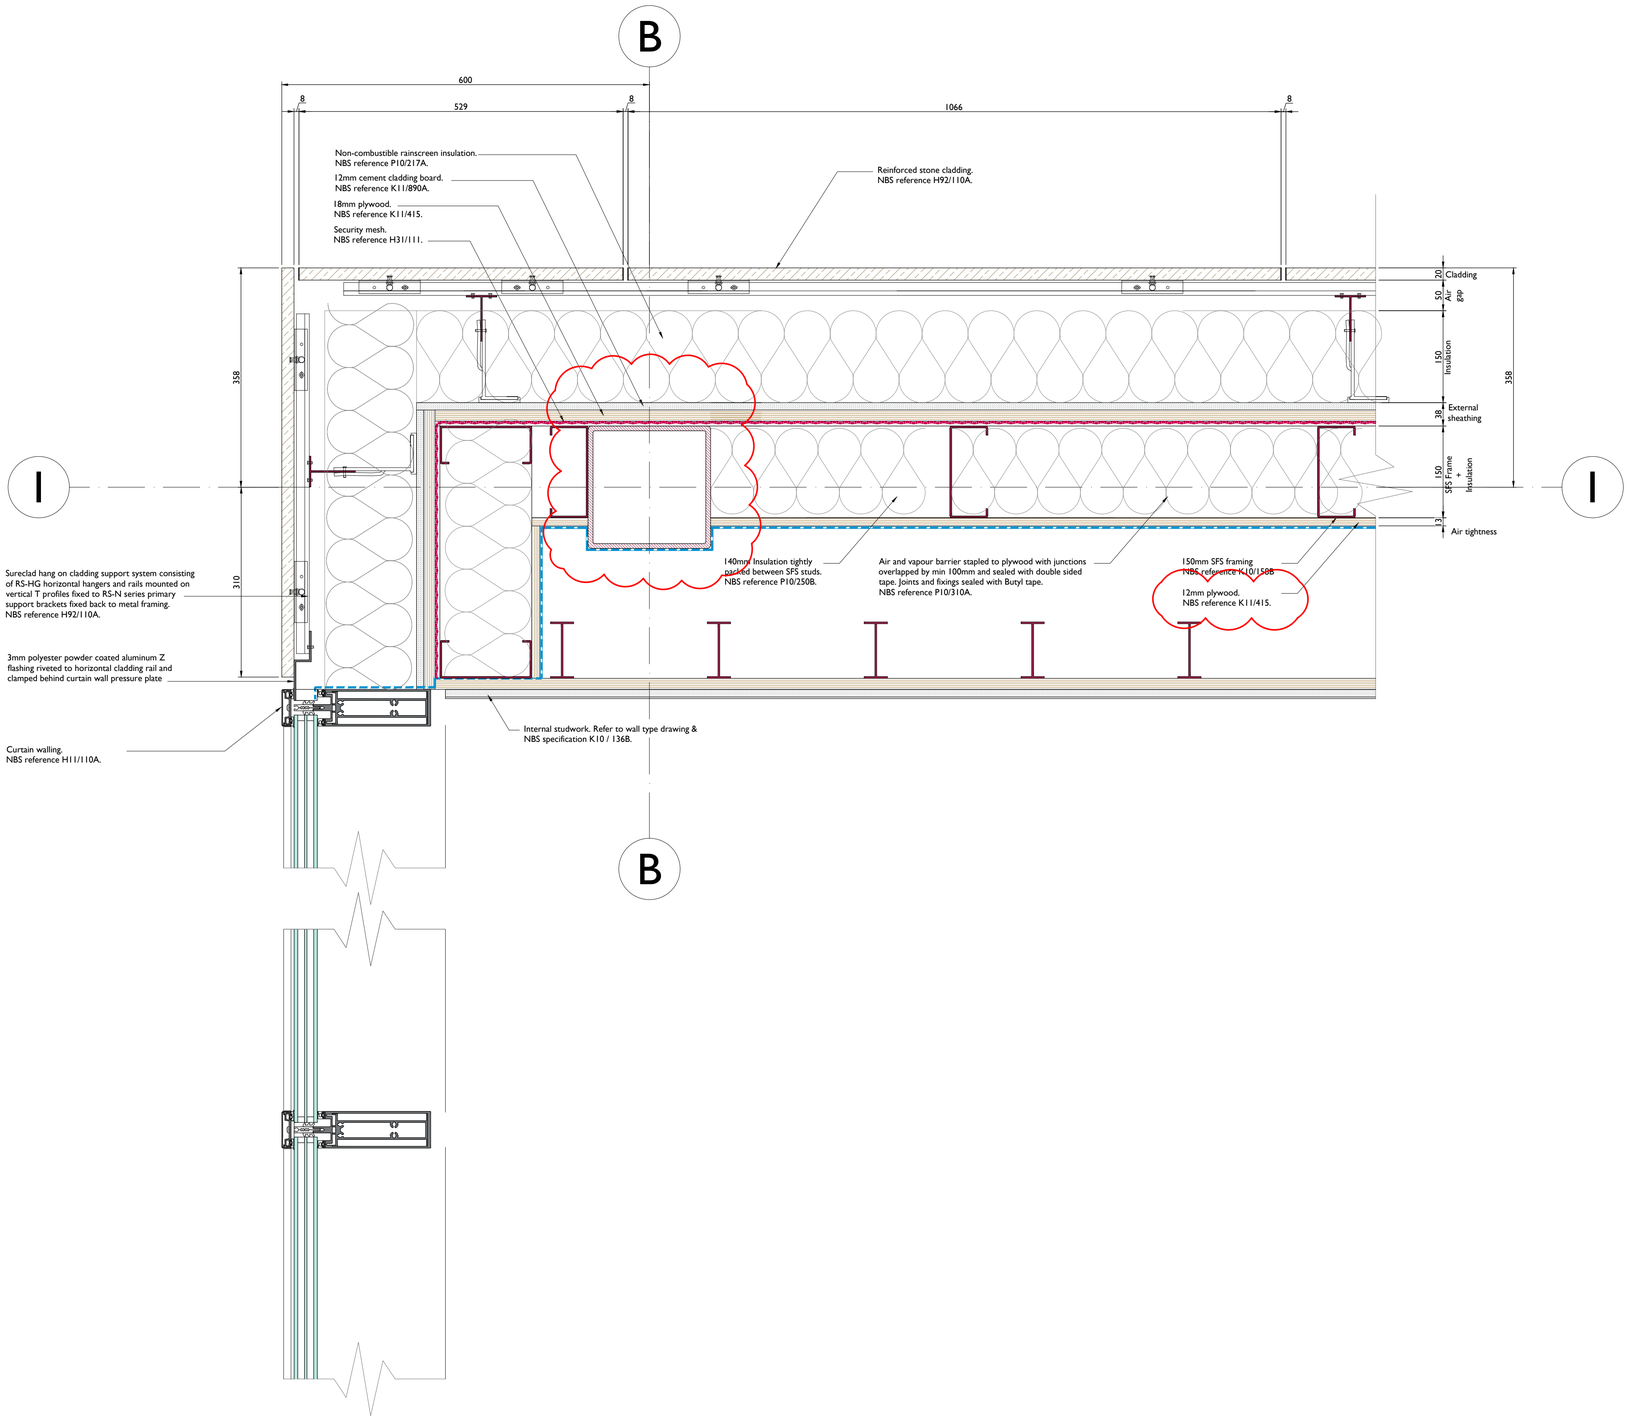



1:5 Scale @ A1

0 100 200 300 400 500

**Notes:**

Drawings are based on survey data and may not accurately represent what is physically present.

Do not scale from this drawing. All dimensions are to be verified on site before proceeding with the work.

All dimensions are in millimeters unless noted otherwise.

Purcell shall be notified in writing of any discrepancies.

**Key Plan**
not to scale

| ISSUE | DATE | DRAWN | CHECKED | DESCRIPTION |
|---|---|---|---|---|
| A | 18/05/2018 | GR | SS | NBS Spec added |
| B | 17/02/2020 | MP | SS | NBS Spec, SE |
| First Issue | 17/02/2020 | CW | SS | |

| | |
|---|---|
| **CLIENT** | University of Manchester |
| **PROJECT** | Manchester Museum Courtyard |
| **DRAWING TITLE** | 6137-PUR-MMC-XX-DR-A-0435<br>Plan detail on grid line B1 |
| **SIZE & SCALE** | 1:5 @ A1:5 @ A1 |
| **DRAWING STATUS** | Issued for Approval |
| **JOB NUMBER** | 237010 |
| **DRAWING NO.** | 435 |
| **REVISION** | B |

PURCELL

St James', 79 Oxford Street, Manchester, M1 6FQ
© PURCELL 2012. PURCELL ® IS THE TRADING NAME OF PURCELL MILLER TRITTON LLP