



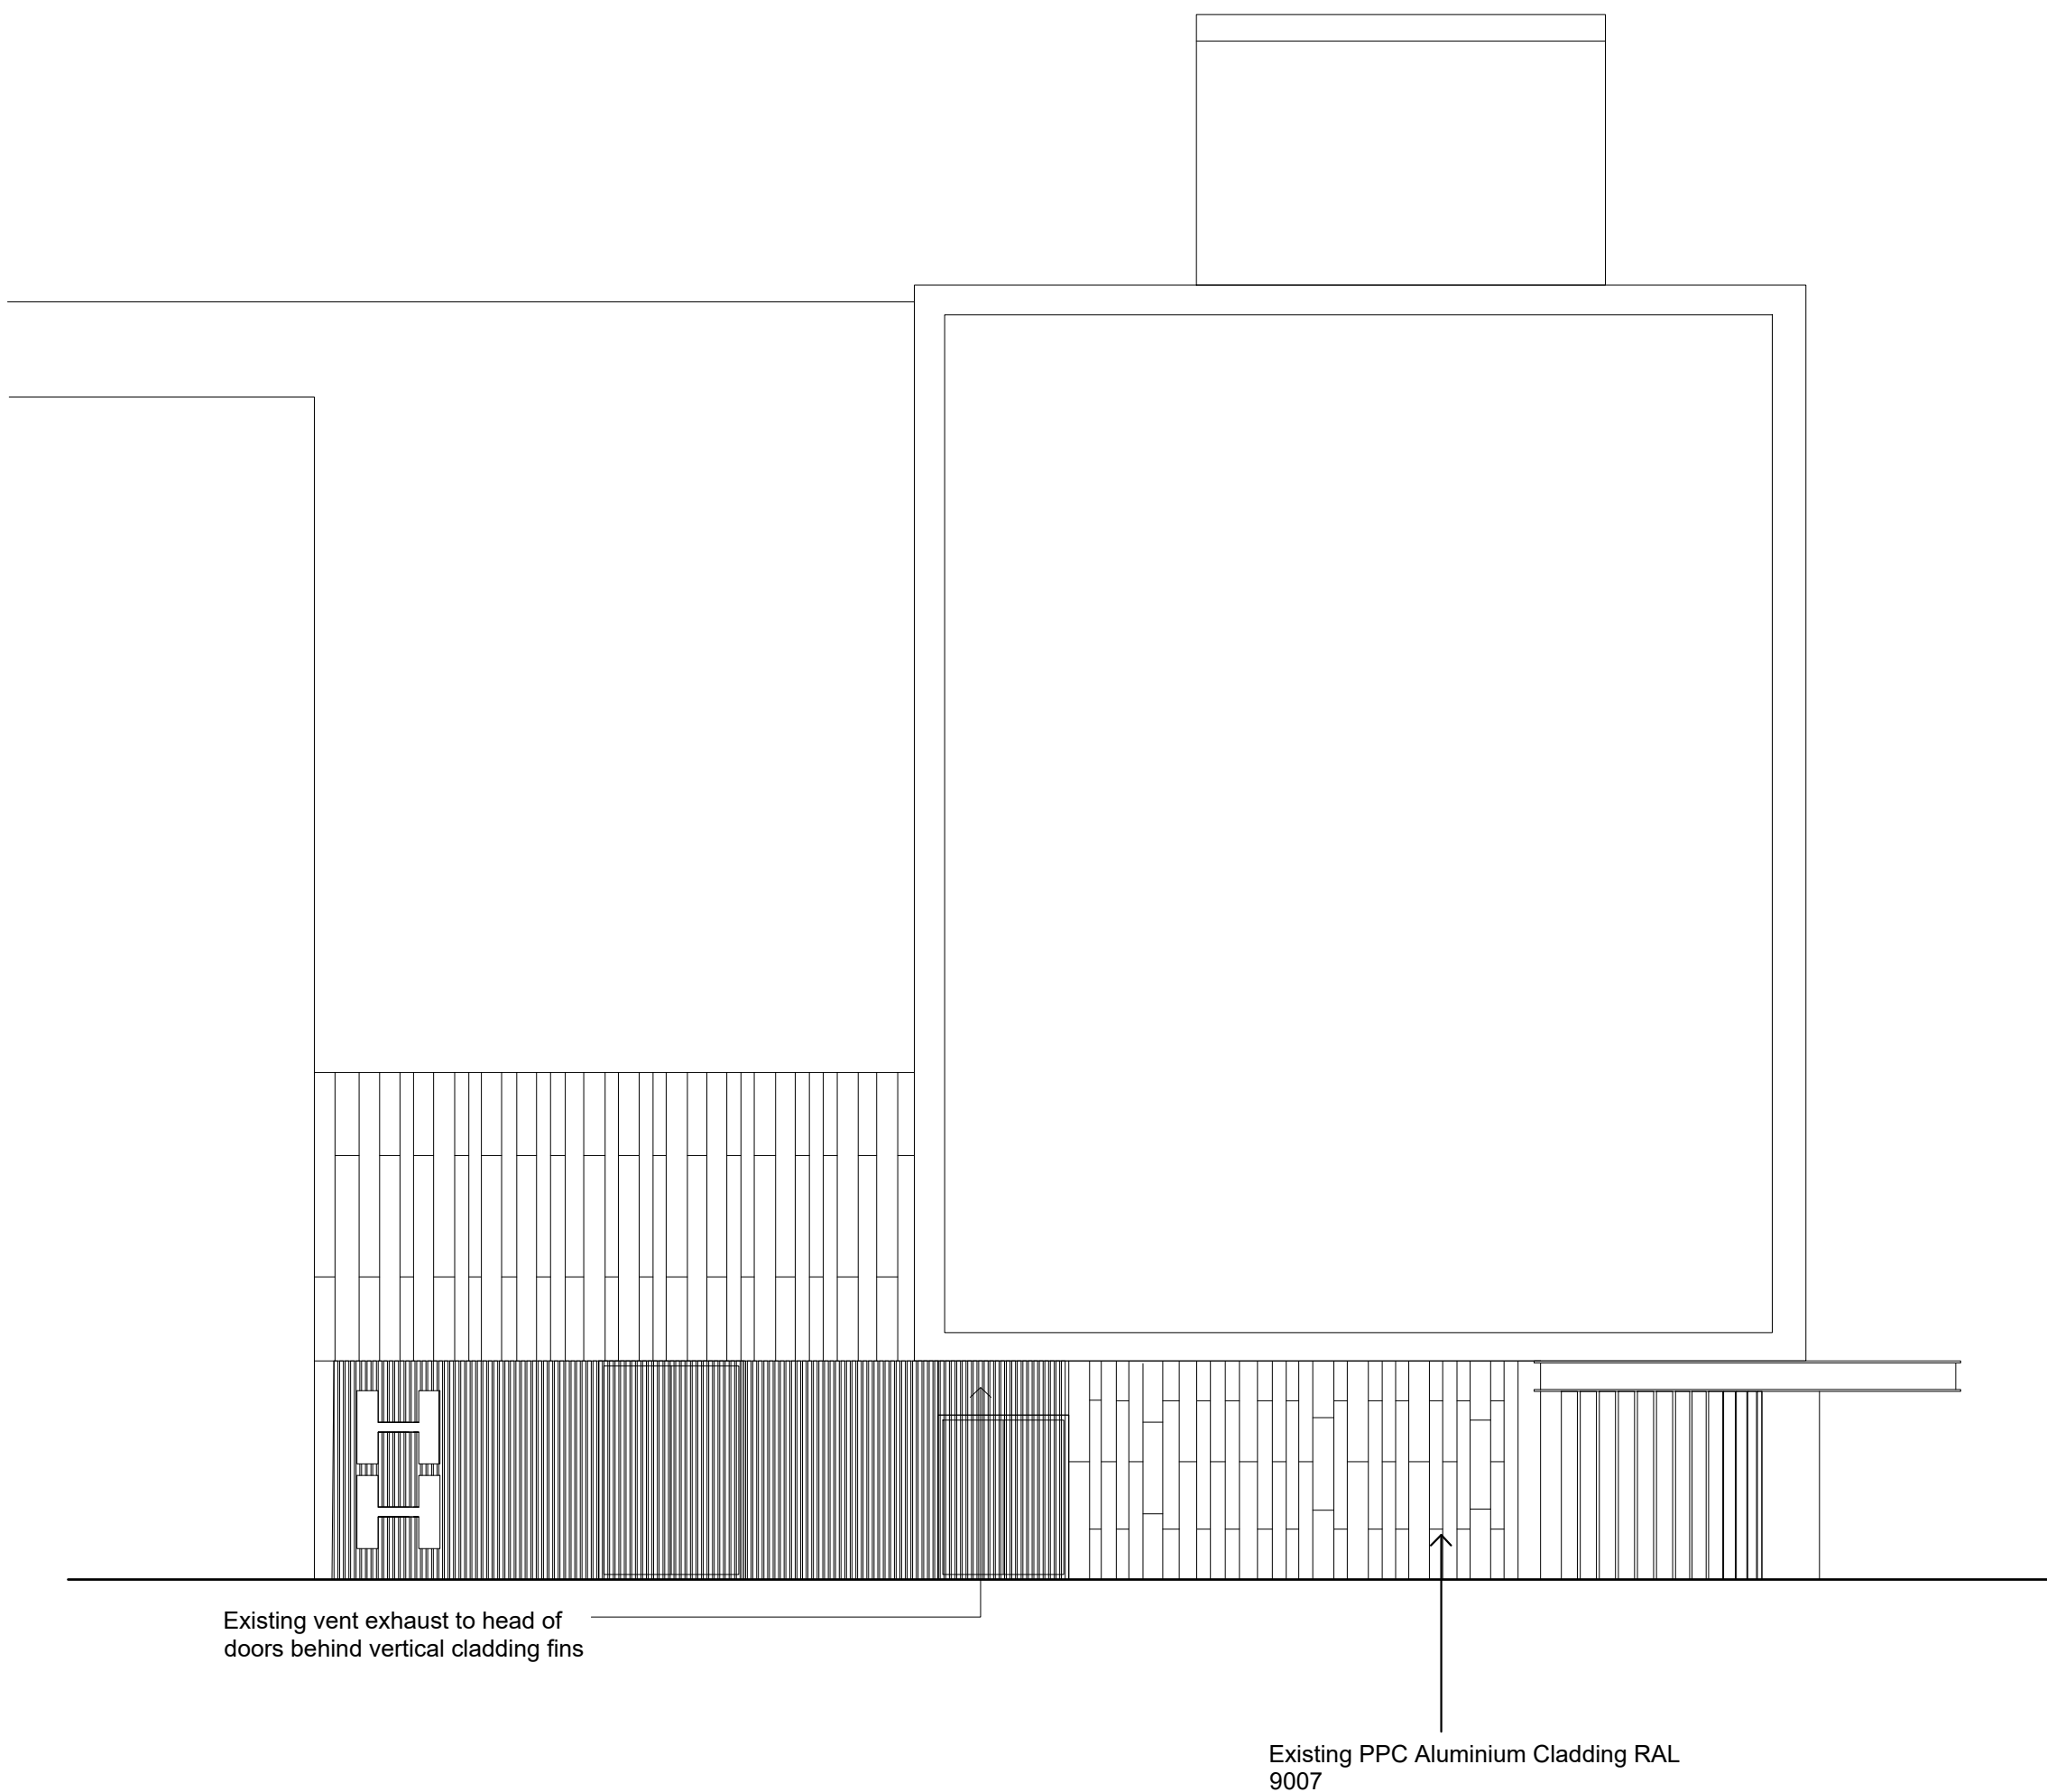

EXISTING TARIFF STREET ELEVATION

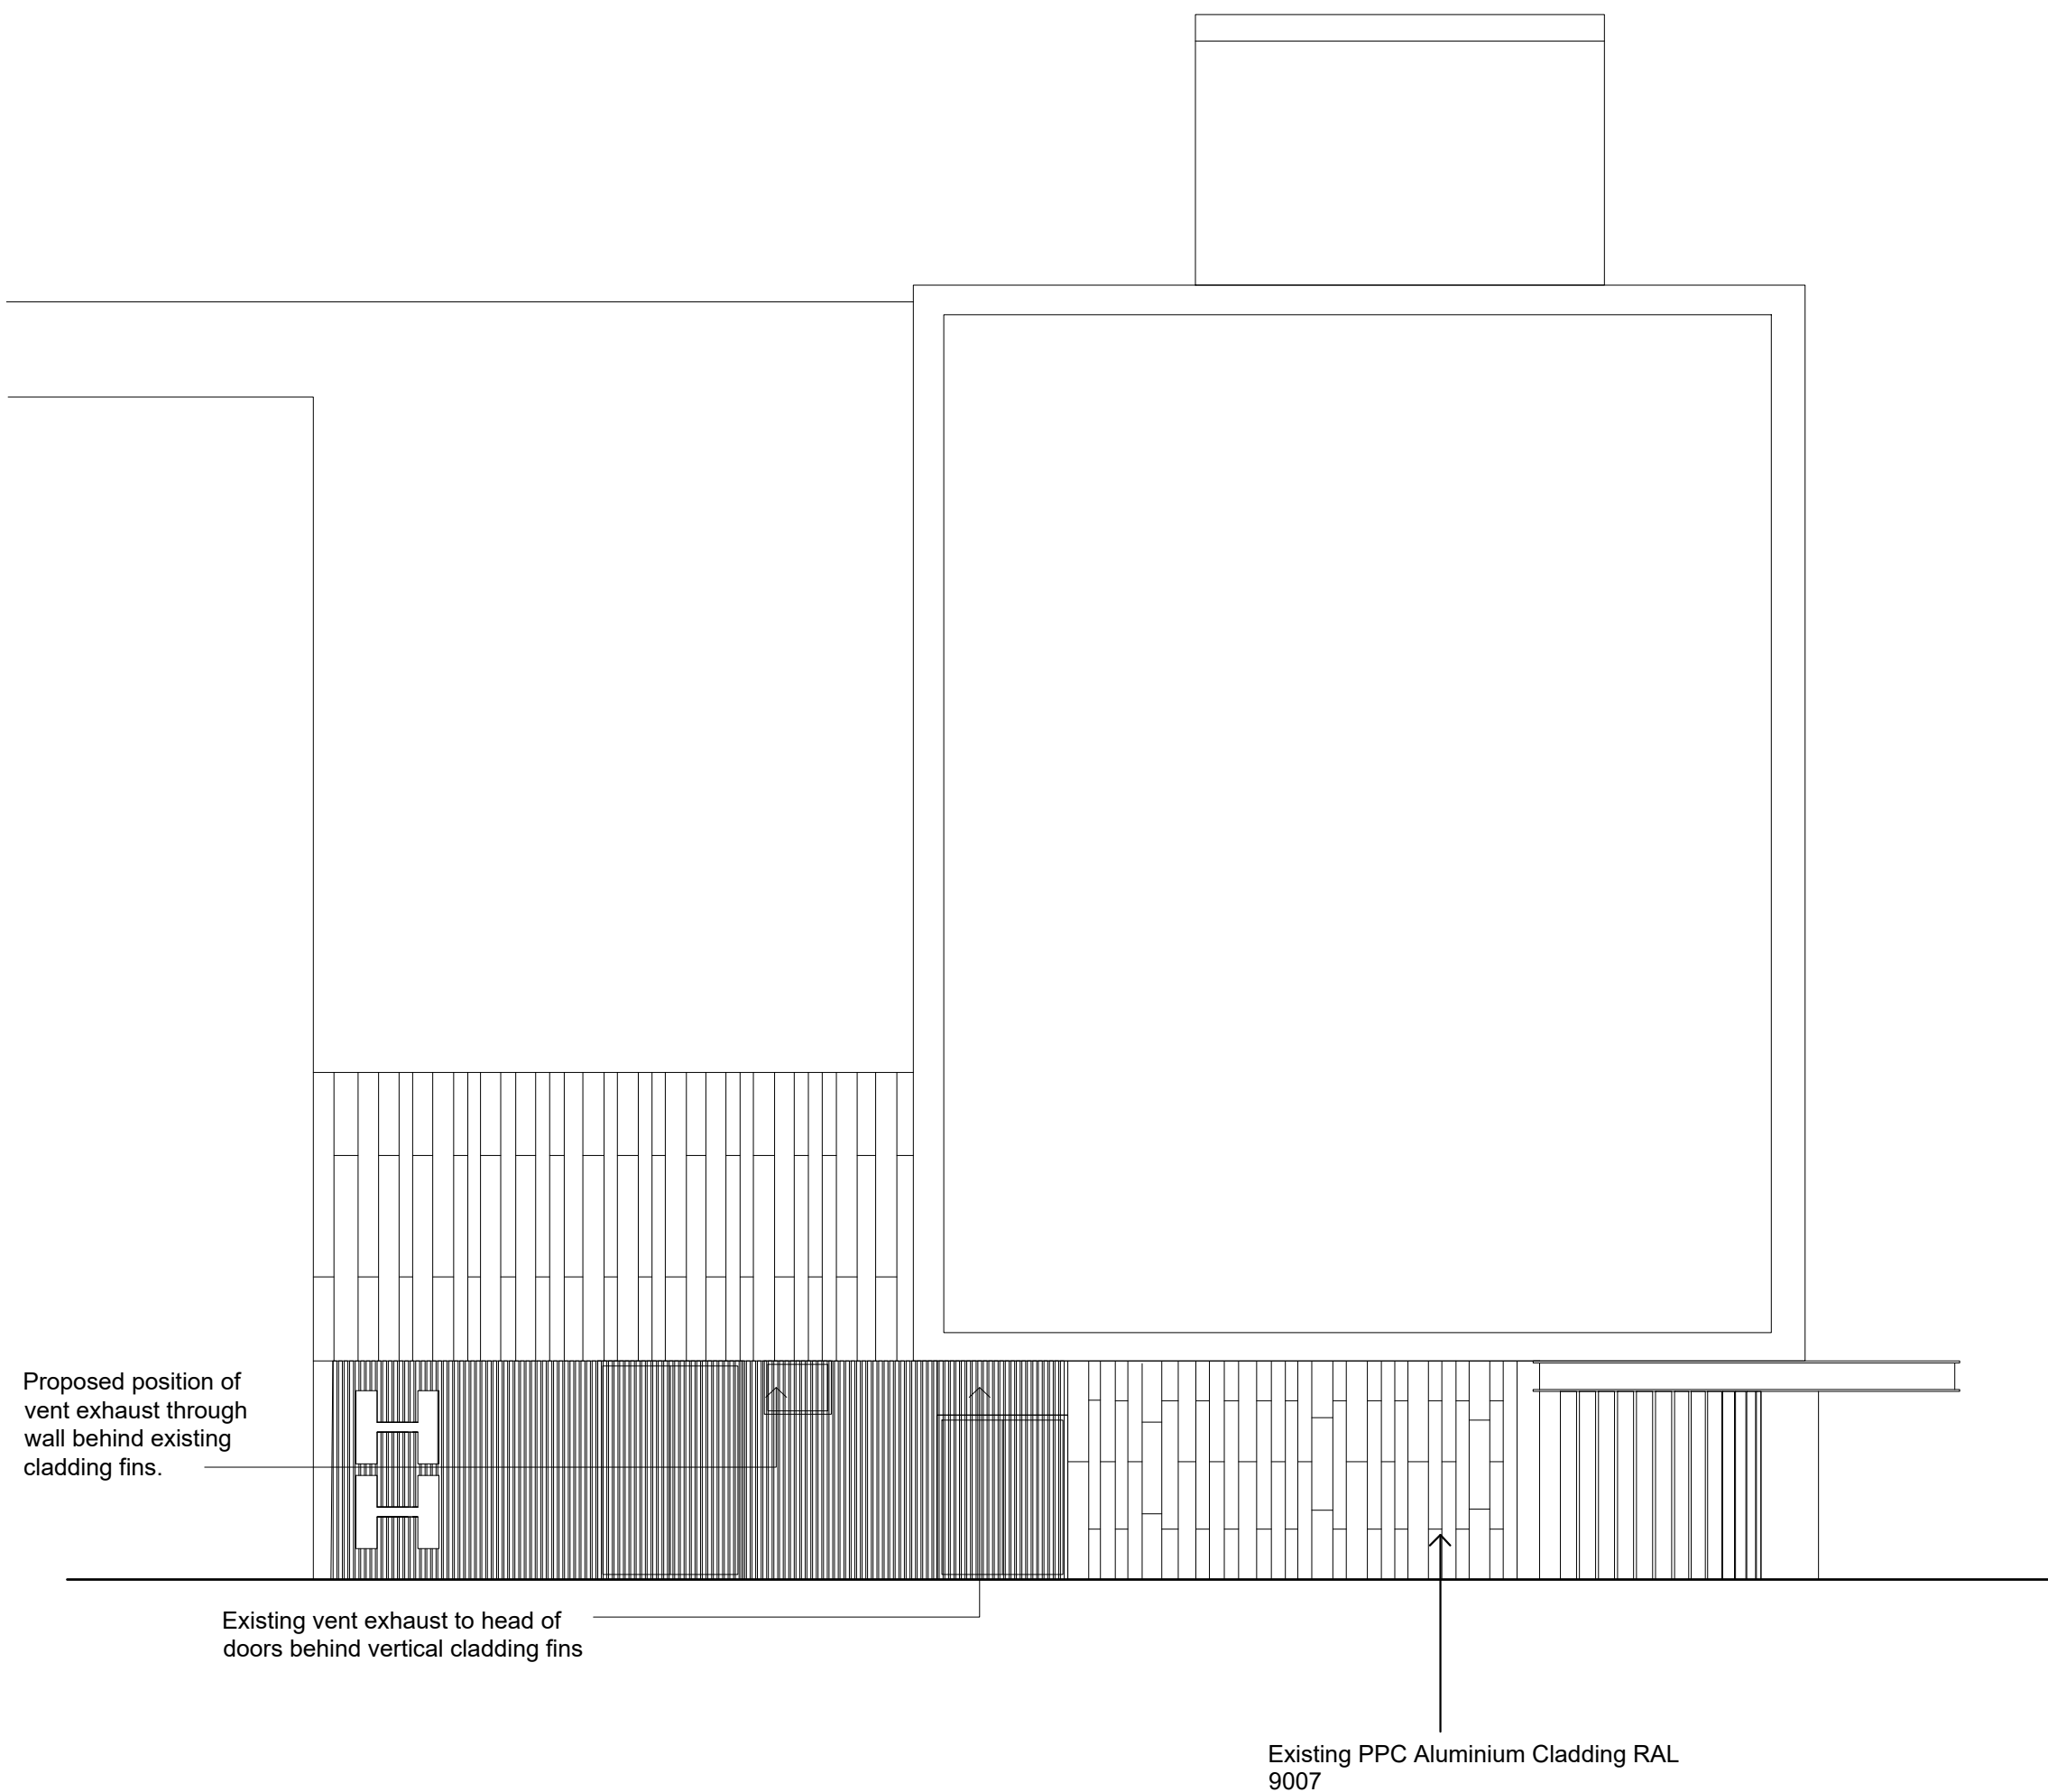

PROPOSED TARIFF STREET ELEVATION

REV	DATE	DESCRIPTION	DRAWN
CLIENT			
CERT property			
PROJECT			
GROUND FLOOR RESTAURANT HILTON HOUSE			
DRAWING TITLE			
EXISTING & PROPSD ELEVATIONS			
STATUS			
FOR PLANNING			
PROJECT No	DWG TYPE	DWG No	REV
JKI	PL	300	-
SCALE	DATE	DRAWN	CHECKED
1:50@A1	30/11/20	CH	
Do not scale drawings. Use dimensions given only. Contractor to check all dimensions on site prior to commencement of works and report any variations or omissions to Elevate Architects immediately. This drawing is copyright of Elevate Architects Limited and must not be reproduced or used without permission.		Elevate Architects Limited The Courtyard, Royal Mills 17 North Street Manchester M4 6SA Company number: 10166956 inc. 0161 880 2311 www.elevatearchitects.co.uk	