


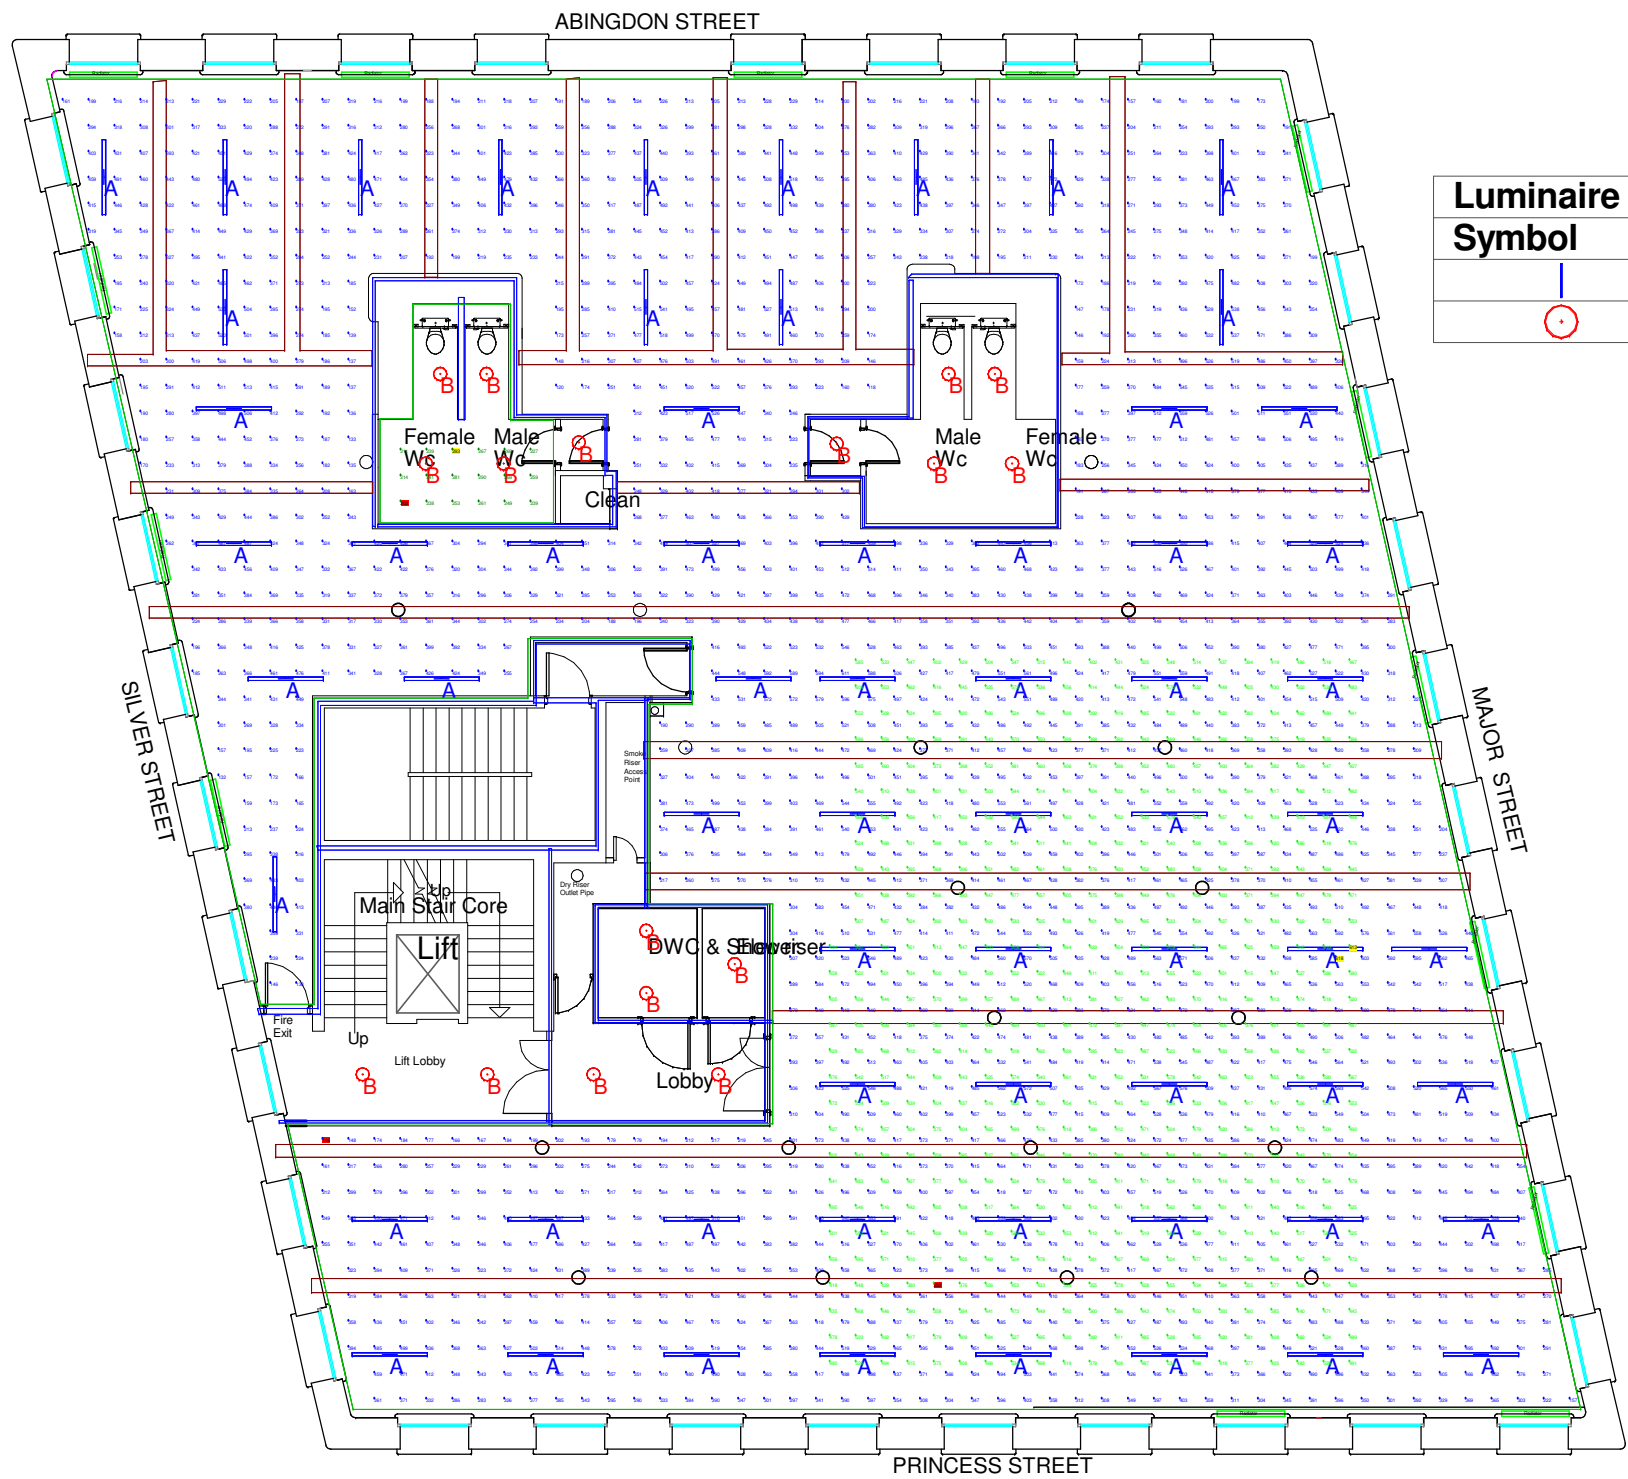

Luminaire Schedule					
Symbol	Qty	Label	Luminaire Lumens	LLF (MF)	Description
	64	A	4530	0.800	Facet D/I Suspended 37W 4000K Ra>80 CD Lens C
	17	B	1430	0.800	Sense 255 Matt White 13W LED 4000K Ra>80 Recessed

Calculation Summary								
Label	CalcType	Units	Avg	Max	Min	Uniformity	Diversity	Workplane Height
-Open Plan Office	Illuminance	Lux	392.34	618	116	0.30	0.19	0.75
-Open Plan Office - Task	Illuminance	Lux	458.02	613	352	0.77	0.57	0.75
Female WC	Illuminance	Lux	250.11	293	202	0.81	0.69	0

Ceiling Height in Open Plan Office: 3.180m
From Underside of Ceiling Beam to Floor: 3.070m
Facet Luminaires Mounted at: 2.7m
Ceiling Height in Core: 3.180m

Working Plane in Office and Meeting rooms: 0.75m
Working Plane in WC's and Corridors: 0m

Reflectances: 70:50:30
Maintenance Factor: 0.8