
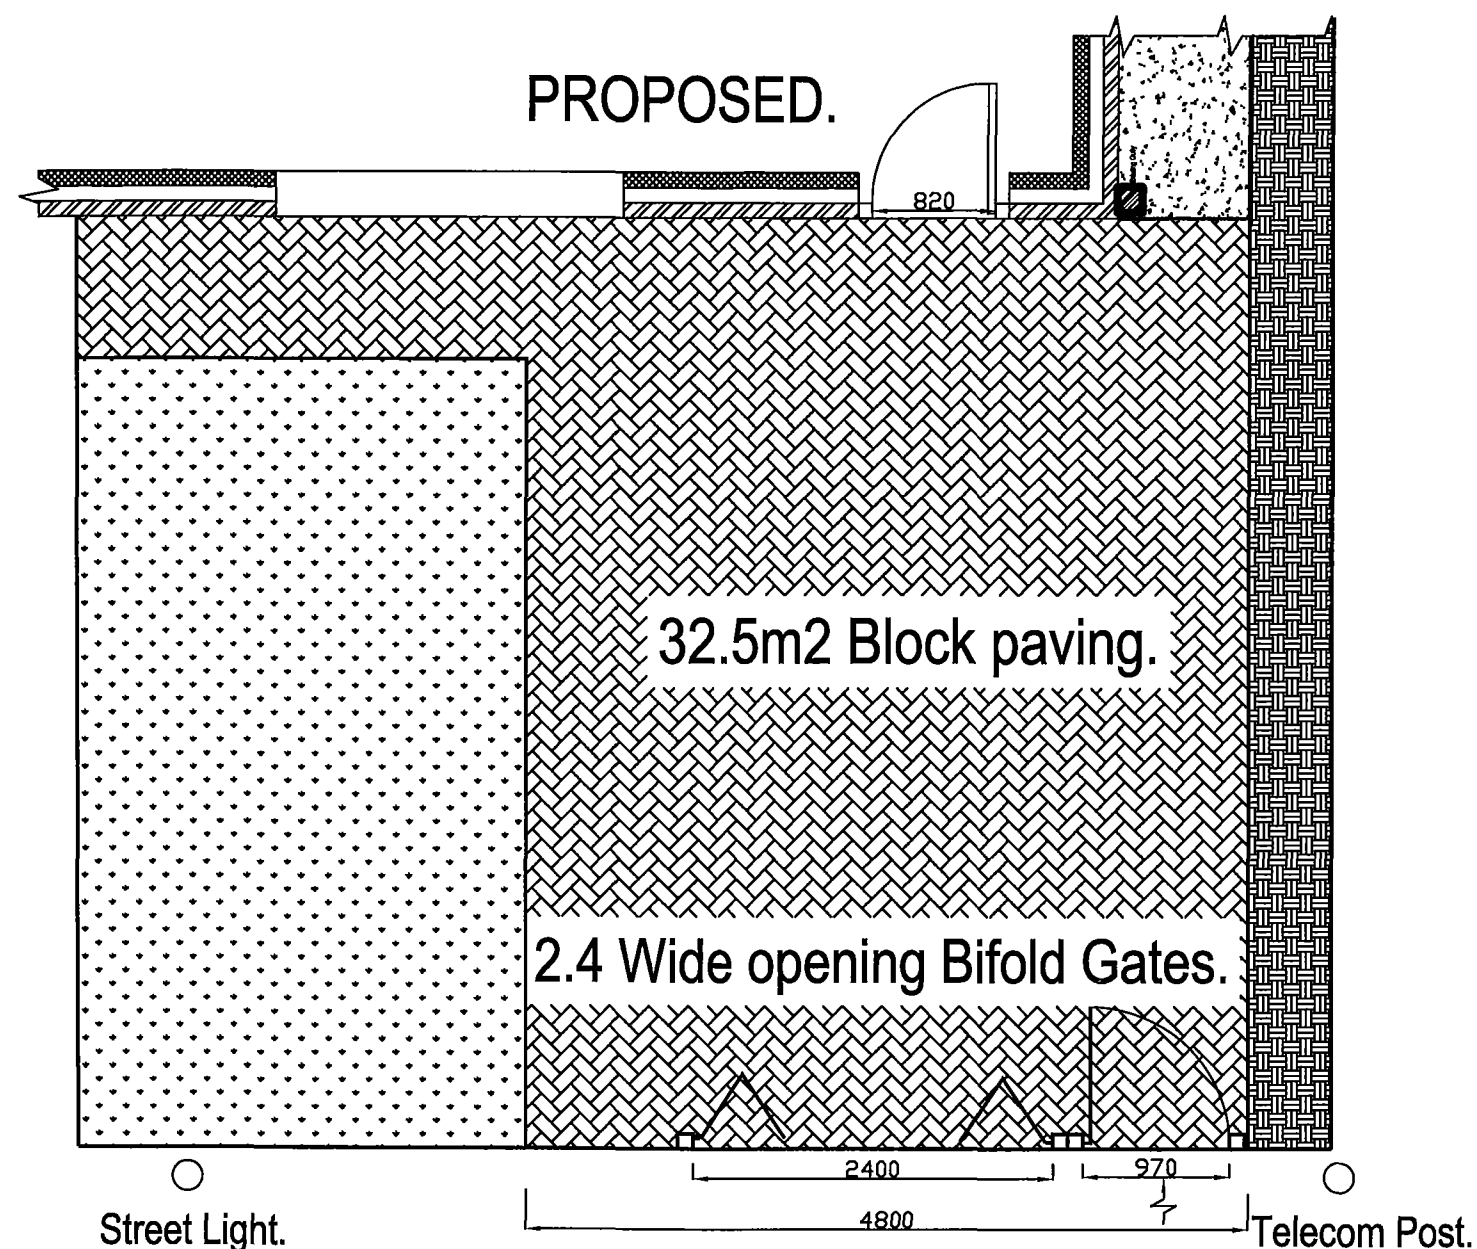


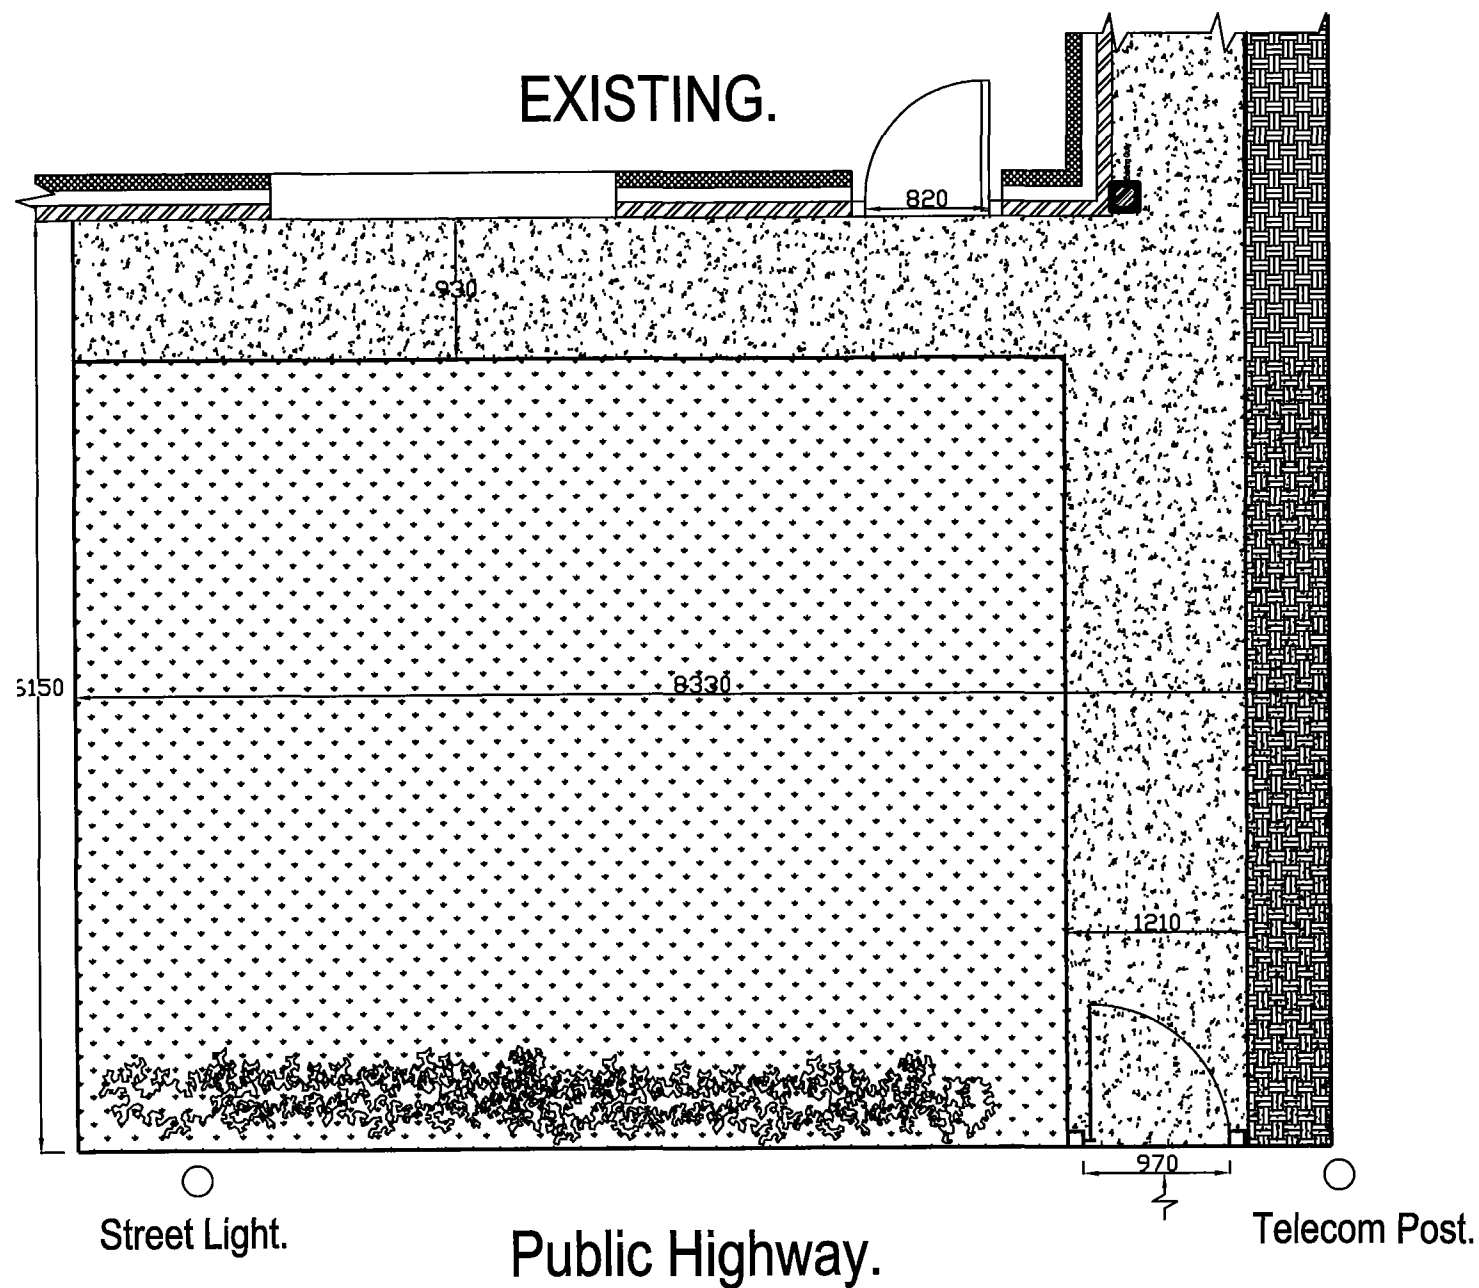

AGN 2000 OPT 10 @ TECH PANEL 28/7/2020
AO'C / CL

Manchester Services for Independent Living
Unit 1,
29 Poland Street,
Ancoats,
Manchester,
M4 6AZ.

111 Hart Road
MANCHESTER
M14 7EZ.

Drawn By.

AW

Date:

13/07/20

Scale:

1:50

Drawing No.

1



**Manchester Local
Care Organisation**

Leading local care, improving
life in Manchester with you