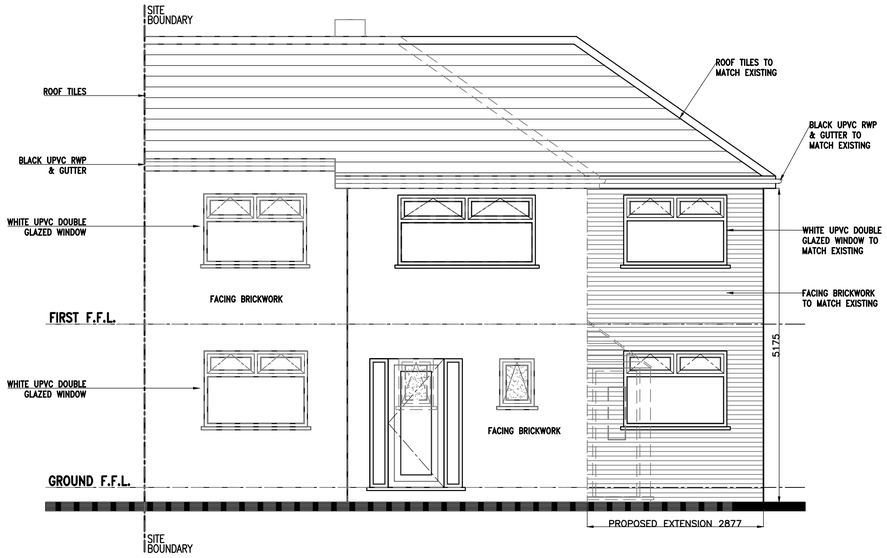

Proposed Front Elevation

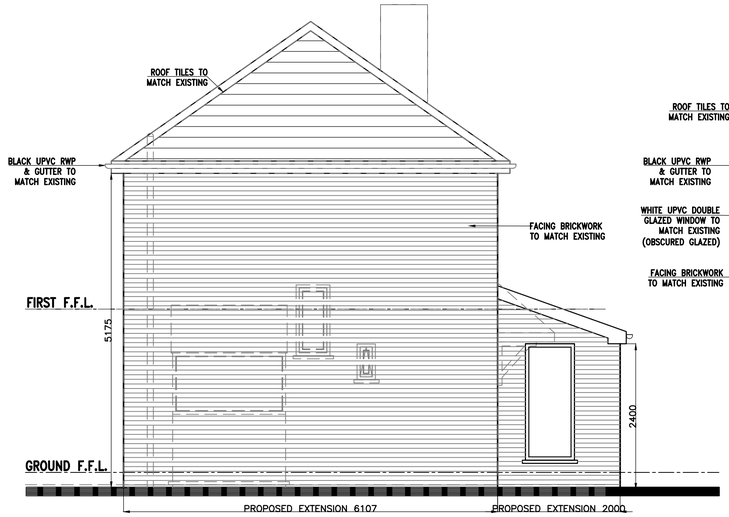

Proposed Side Elevation

Proposed Rear Elevation

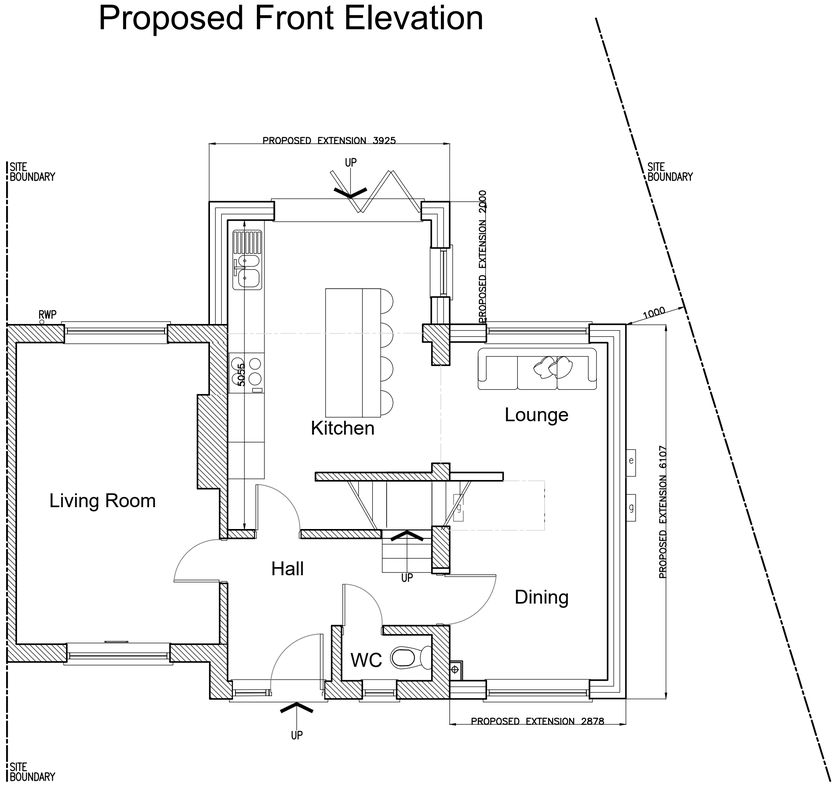

Proposed Ground Floor Plan

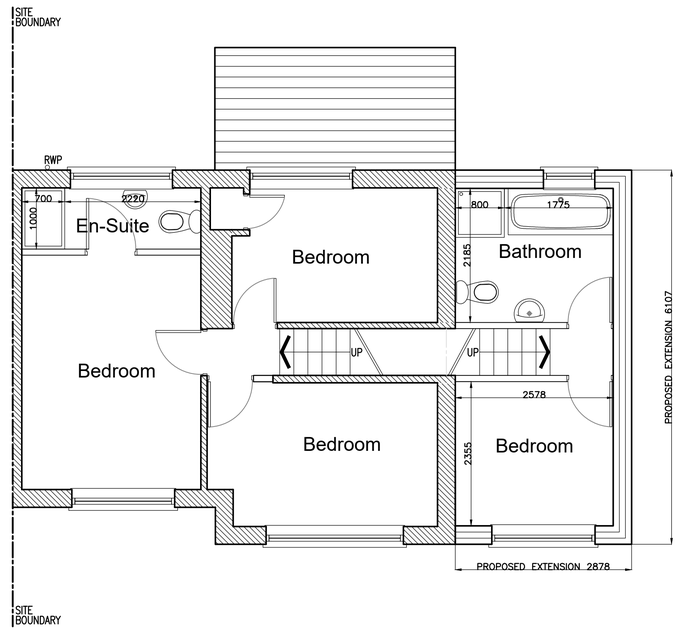

Proposed First Floor Plan

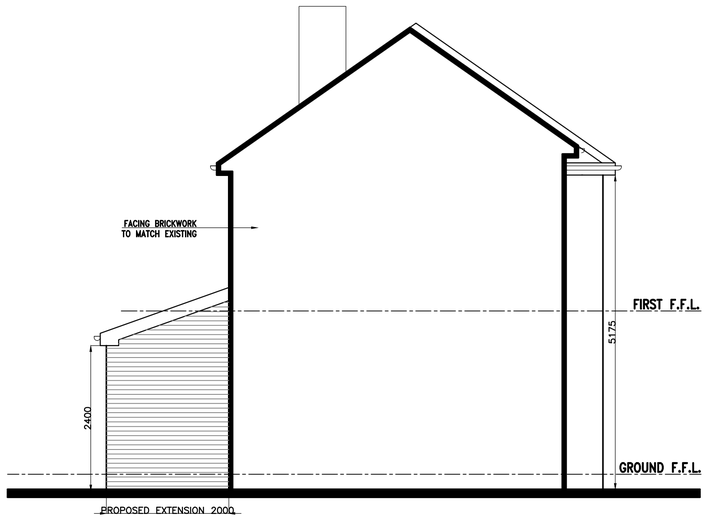

Proposed Side Elevation

0m 1m 2m 3m 4m 5m

AJ ARCHITECTURAL LTD

Rev.	Description	By	Date

Project Mr J Jones 7 Greenpark Road Manchester M22 4DS	Drawing Title Proposed Layouts	
	Drawing No. Jones/02	Rev.
1. Figured dimensions to be followed in preference to scale. 2. All dimensions to be checked on site prior to the commencement of any work. Any discrepancies to be reported immediatly & resolved prior to work commencing 3. This drawing is the copyright of AJ Architectural LTD. and may not be copied or used without prior consent.	Drawn by J.TD.	Scale 1:50@A1	Date Feb' 21