


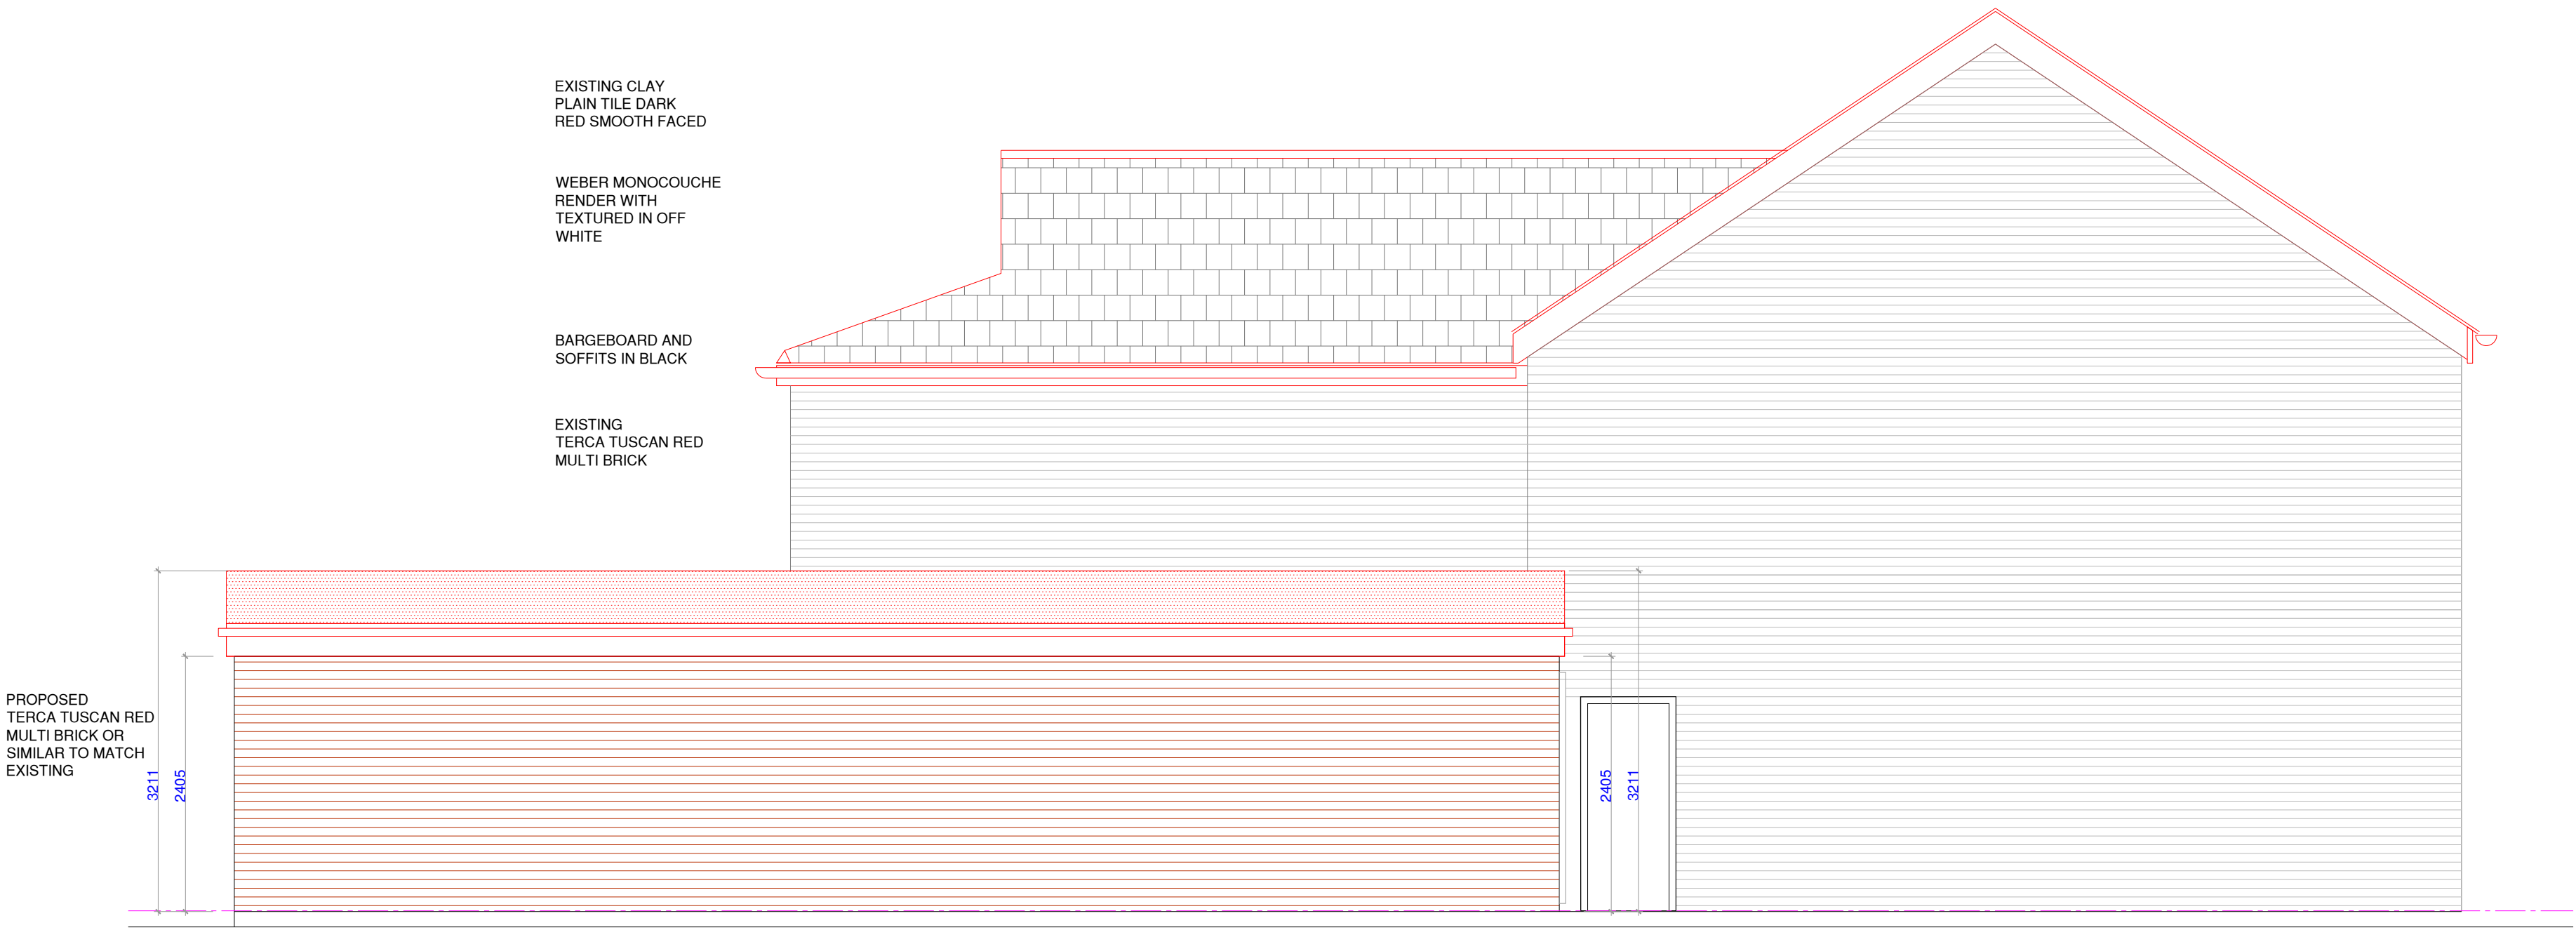

PROPOSED SIDE ELEVATION



PROPOSED SIDE ELEVATION

Notes:

NOTES

B	DRAWINGS AMENDED	RR	20 07 20
A	Buildings reduce in size	RR	07 07 20
REV:	DESCRIPTION:	BY:	DATE:



Arch Designs

Don't just dream it,
let us design it!

www.archdesigns.co.uk

TEL:07910600970

ARCH DESIGNS

CLIENT:

MALIK NELSON
MGM FOOD STORE
9-11 MELDON ROAD
LONGSIGHT M13 0TZ

ARCHITECT:

MR REUBEN RAMELIZE
ARCH DESIGNS. WILSONS PARK C/O MAS
MONSALL ROAD
MANCHESTER M40 8WN

DRAWN:

CHECKED:

DATE:

REVISION:

REUBEN

checked

JAN 2021

0

PROJECT NAME:

PROPOSED TWO STOREY
EXTENSION FOR NEW DWELLING
AND ONE STOREY EXTENSIONS FOR
STORAGE AND BUTCHERS SHOP

DRAWING TITLE:

PROPOSED SIDE
ELEVATIONS

SCALE:

1:50

SHEET SIZE:

A1

SHEET NO.:

07

PROJECT NO:

2020/00

STATUS:

FOR PLANNING ONLY

DRAWING NO:

A1/07