
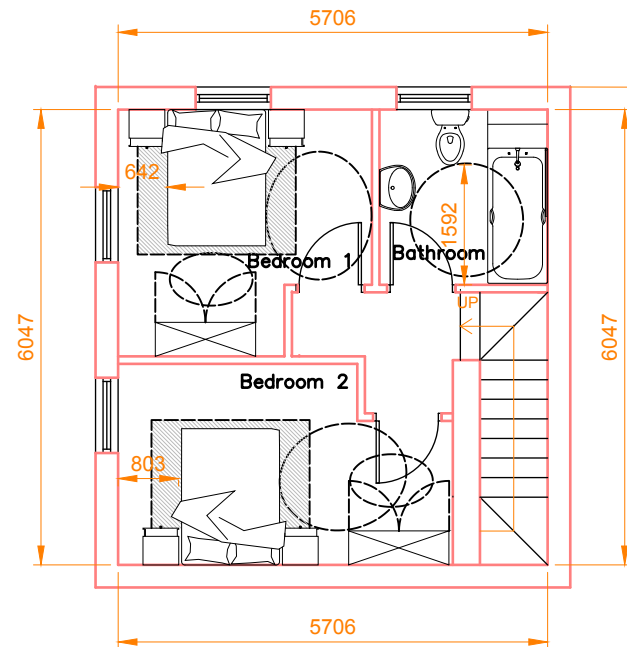



This drawing is not intended to be used for contract pricing or fabrication purposes. All content subject to change.

DRAFT


Duplex; Unit 2

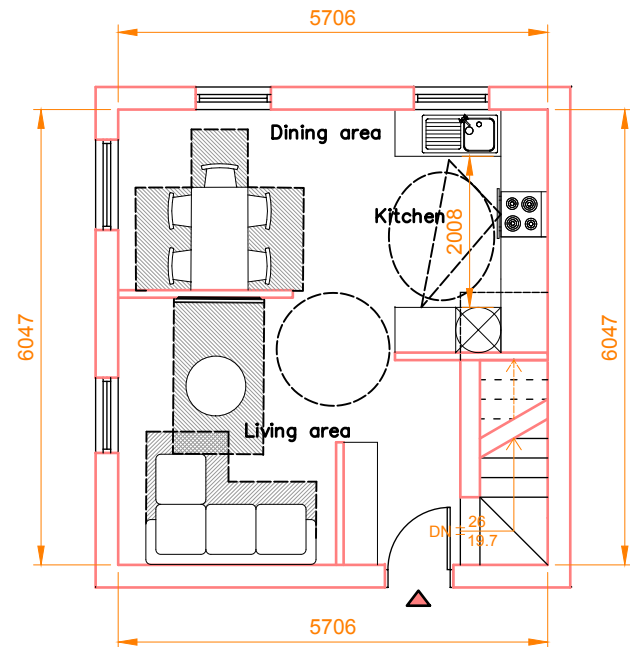


Units 1;5

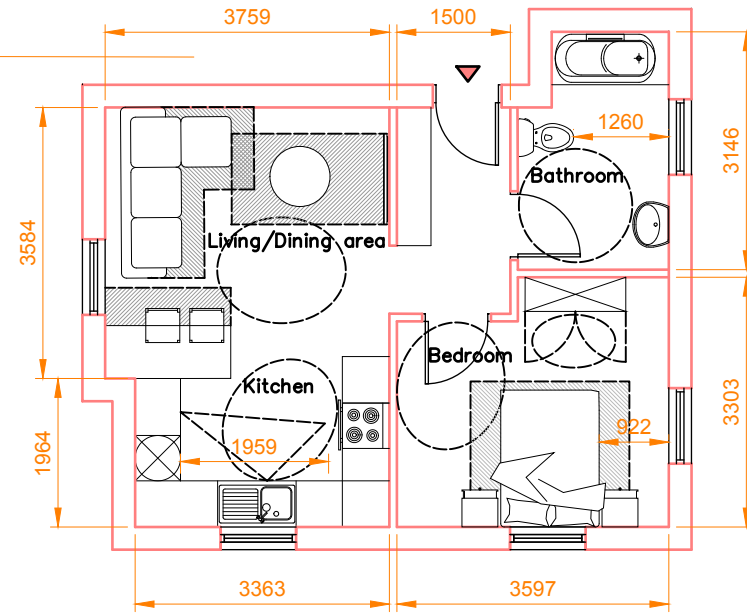

Units 3,4,6,7

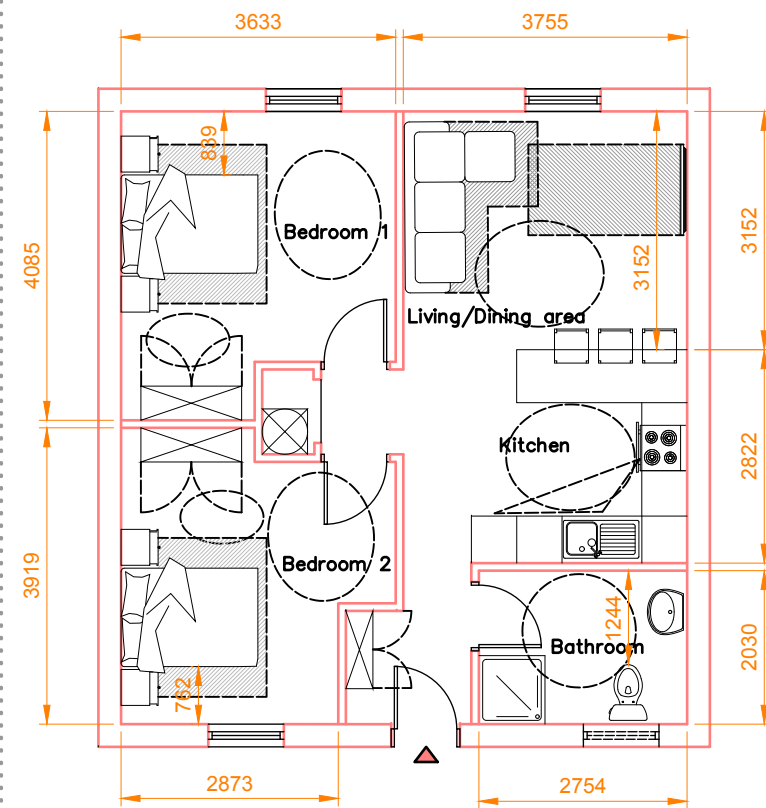

Unit 8

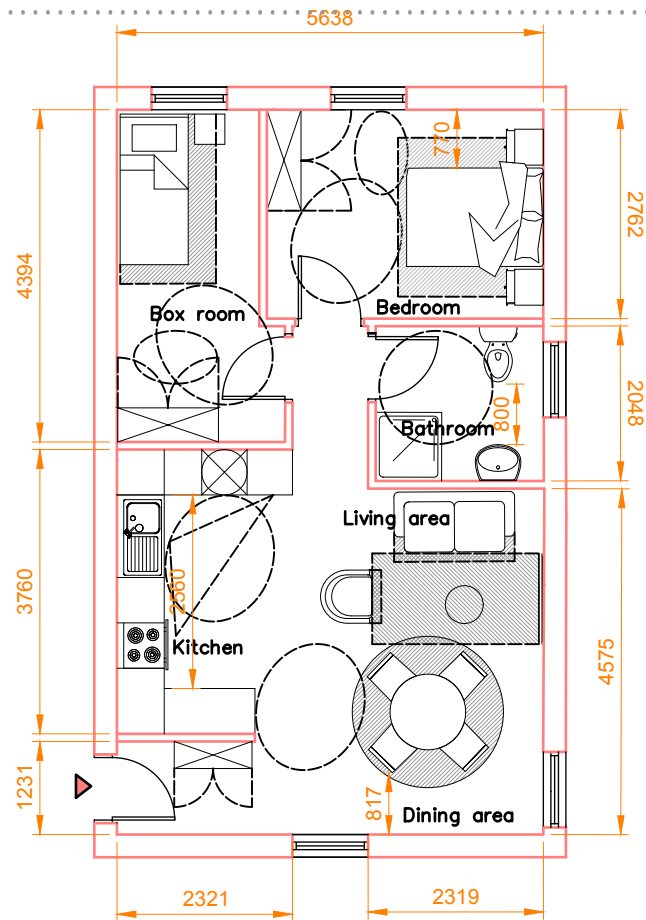

Schedule

Unit	Type	sqm per unit
1;5	1B/1P	42
2	2B/3P	68
3;4;6;7	2B/3P	61
8	1B/2P	54

Legend

- Circulation zone 1500 Turning circle
- Circulation zone 1400x1700
- Dressing/Drying space 70x1100
- Kitchen work triangle
- Activity zones



SCALE 1:100

F	FIRST ISSUE	EJG/II	12/03/2021
E	FIRST ISSUE	EJG/VK	10/02/21
D	FIRST ISSUE	EJG/VK	03/11/20
C	FIRST ISSUE	EJG	03/09/20
B	FIRST ISSUE	EJG	30/07/20
A	FIRST ISSUE	EJG	02/07/20
REV	DESCRIPTION	BY	DATE



HOWARD & SEDDON A.R.I.B.A.
CHARTERED ARCHITECTS
64 WASHWAY ROAD
SALE, CHESHIRE, M33 7RE
TEL NO. 0161 - 973 8296
FAX NO. 0161 - 962 3485
E-MAIL : ADMIN@HOWARDANDEDSON.CO.UK

PROJECT
PROPOSED DEVELOPMENT
DUCIE ARMS 424 STOCKPORT ROAD
MANCHESTER M12 4EX

CLIENT
DR. NORMAN EHSAN

TITLE
SPACE STANDARD ANALYSIS

DRAWN EJG/II	DRG No. 14,273
DATE 12/03/2021	SK25
SCALE 1:100 @ A3	AMENDMENT F