


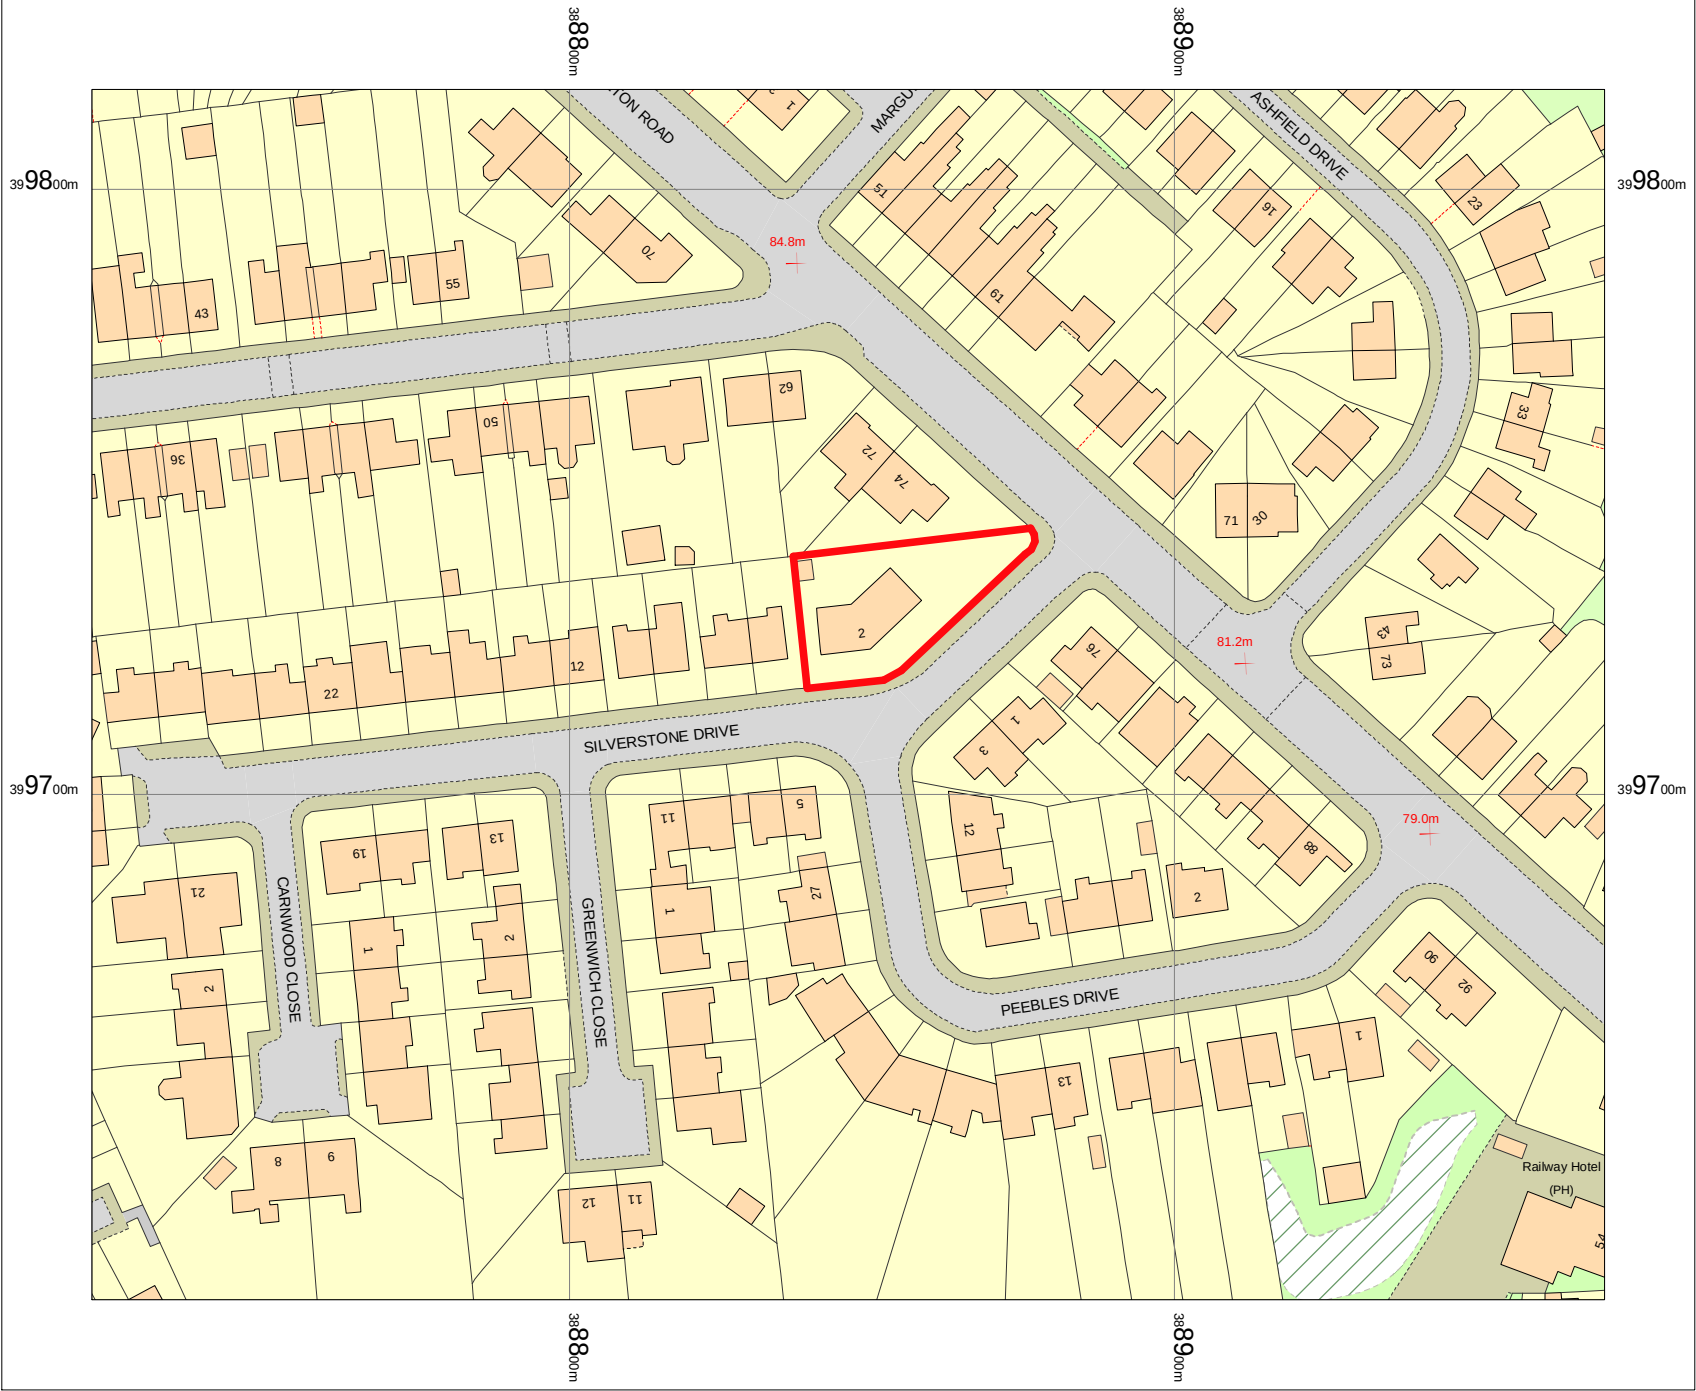

N

0 1 2 3 4 5 6 7 8 9 10 m

Wednesday, December 2, 2020, ID:
M4P-00921863
www.nicolsondigital.com

1:1250 scale print at A4, Centre:
388846 E, 399716 N

©Crown Copyright and database
rights 2020 OS Licence no.
100057546

developed design	
Revision	
Client	
Mr and Mrs Taylor	
Contract	
Rear Extension and Garage 2 Silverstone Avenue Clayton Vale	
Drawing	
Location Plan	
Drawing no. 2015-A.01	Revision .
Scale 1:1250 @A3	Date 11/03/2021
Drawn By JP	Checked By JP
This drawing is the copyright of the Architects and may not be reproduced without licence. DO NOT scale from this drawing.	