



- Description:**
- Boundary Type 5 (BT5) Details (Inc Landlord Cabinet)
- Materials**
- Frame**
- BT5: Q40 / 413
 - Purpose made Metalwork: Section Z11
 - Powder Coatings: Section Z31
- Post**
- BT5: Q40 / 413
 - Purpose made Metalwork: Section Z11
 - Powder Coatings: Section Z31
- Timber**
- BT2: Q40 / 413
 - Purpose made Joinery: Section Z10
- Fixings**
- Submit Proposals
 - Fixings: Section Z20
- Build up and foundation:**
- To engineers detail and specification
- Fabrication:**
- In strict accordance with NBS Specification and suppliers guidelines.
 - Note: Information stated is design intent.
 - Complete fabrication drawings to be supplied to Landscape Architect for approval prior to construction.

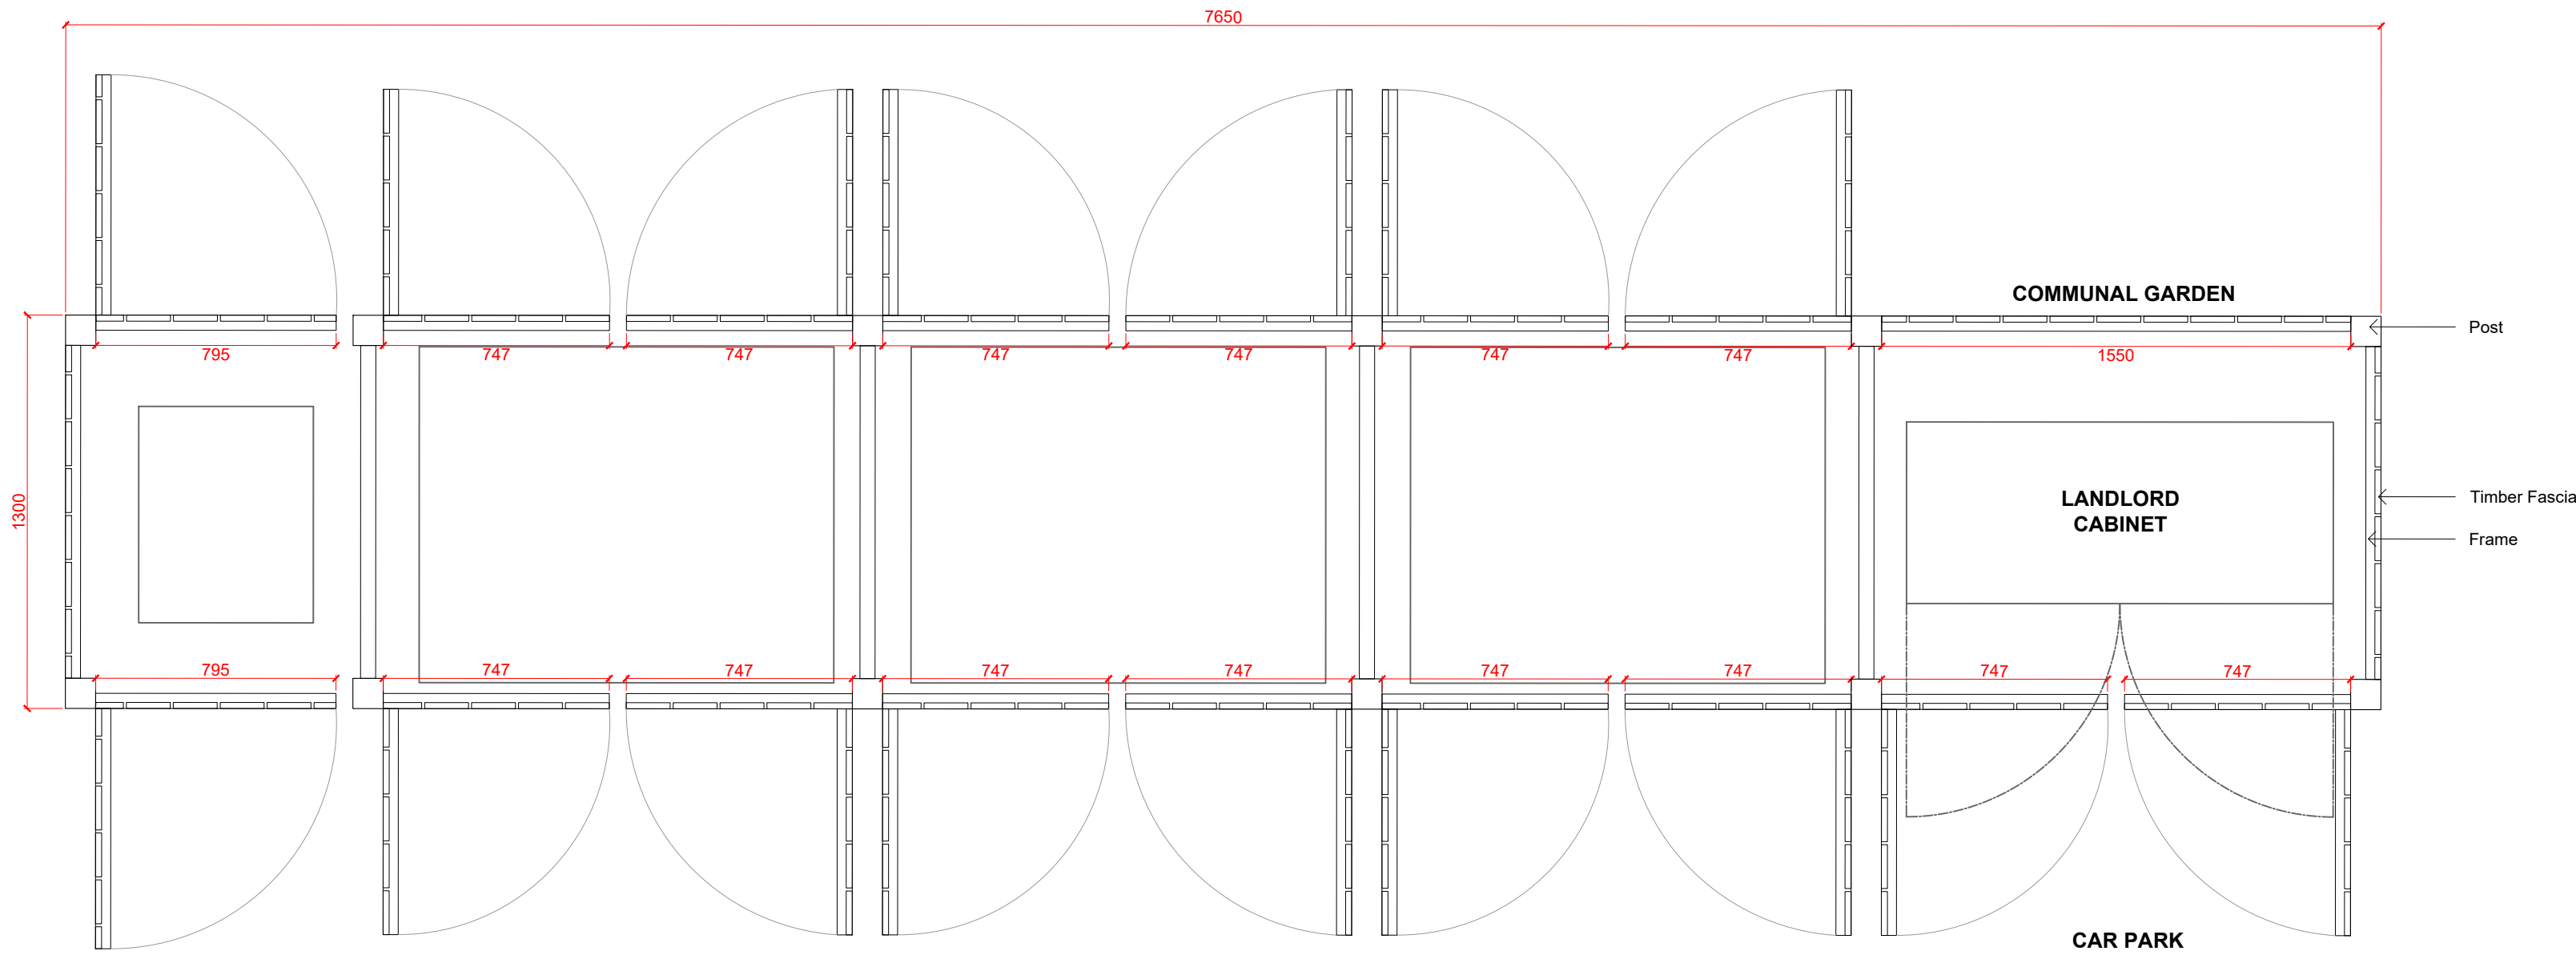

001
sheet
3A_L521A

BT5 PLAN 01 (Inc Landlord Cabinet)

Scale: 1 : 20

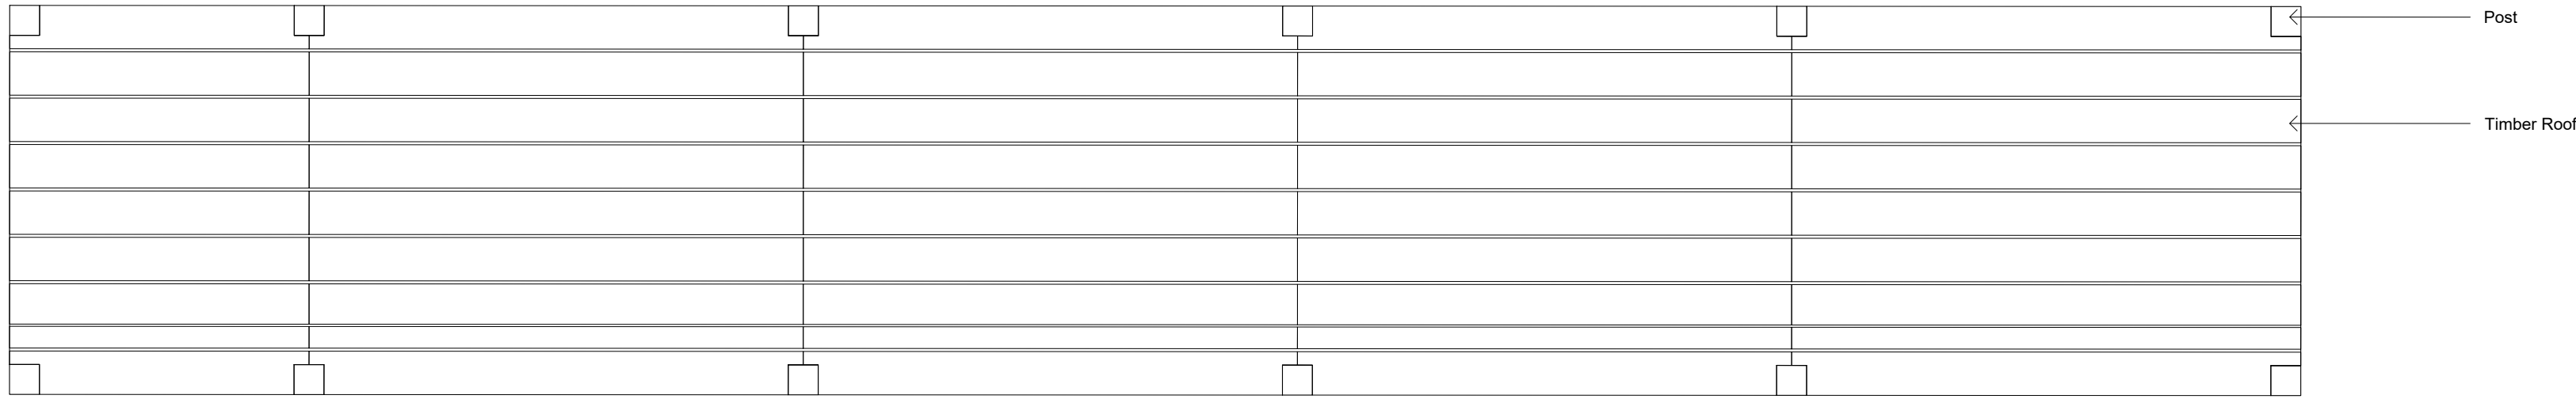

002
sheet
3A_L521A

BT5 PLAN 02 (Inc Landlord Cabinet)

Scale: 1 : 20

- NOTES**
1. This drawing is to be read in conjunction with all other drawings and specifications.
 2. Do not scale off this drawing. Written dimensions to be taken only.
 3. Any discrepancies found between this drawing and other drawings and specifications in the construction documents must be referred to the Landscape Architect prior to work commencing.
 4. This drawing must not be copied in whole or in part without prior written consent of Optimised Environments Ltd.

-	CONSTRUCTION ISSUE	CO	14.01.21
Issue	Revision	Initial	Date

open
optimised environments

optimised environments ltd
EDINBURGH 2nd Floor | Quartermile Two | 2 Lister Square | Edinburgh | EH3 9GL
t: 0131 221 9820 | e: optimisedenvironments.com
LONDON Wanford Court | 29 The Grafton Street | London | EC2N 3AT
t: 020 79474562 | e: optimisedenvironments.com
MANCHESTER 13 Swan Street | Manchester | M4 5JJ
t: 0161 696 7550 | e: optimisedenvironments.com

Client
Urban Splash

Project
NEW ISLINGTON PHASE 3A
Manchester

Drawing Title
BOUNDARY TYPE 5 (BT5)
Page 2 of 2

Scale Bar
0.2m 0.4m 0.6m 0.8m 1.0m
North

Scale: 1:20@A1 Date: 29 01 20
By: CO Status: CONSTRUCTION
Checked: AW Approved: AW

Drawing Number
M80153_3A_L521A
Rev
-

Computer File: R:\Projects\2018\M80153_New Islington\CAD\SHEET