Site plan 45 Crossland Road, M21 9DU - Location Plan

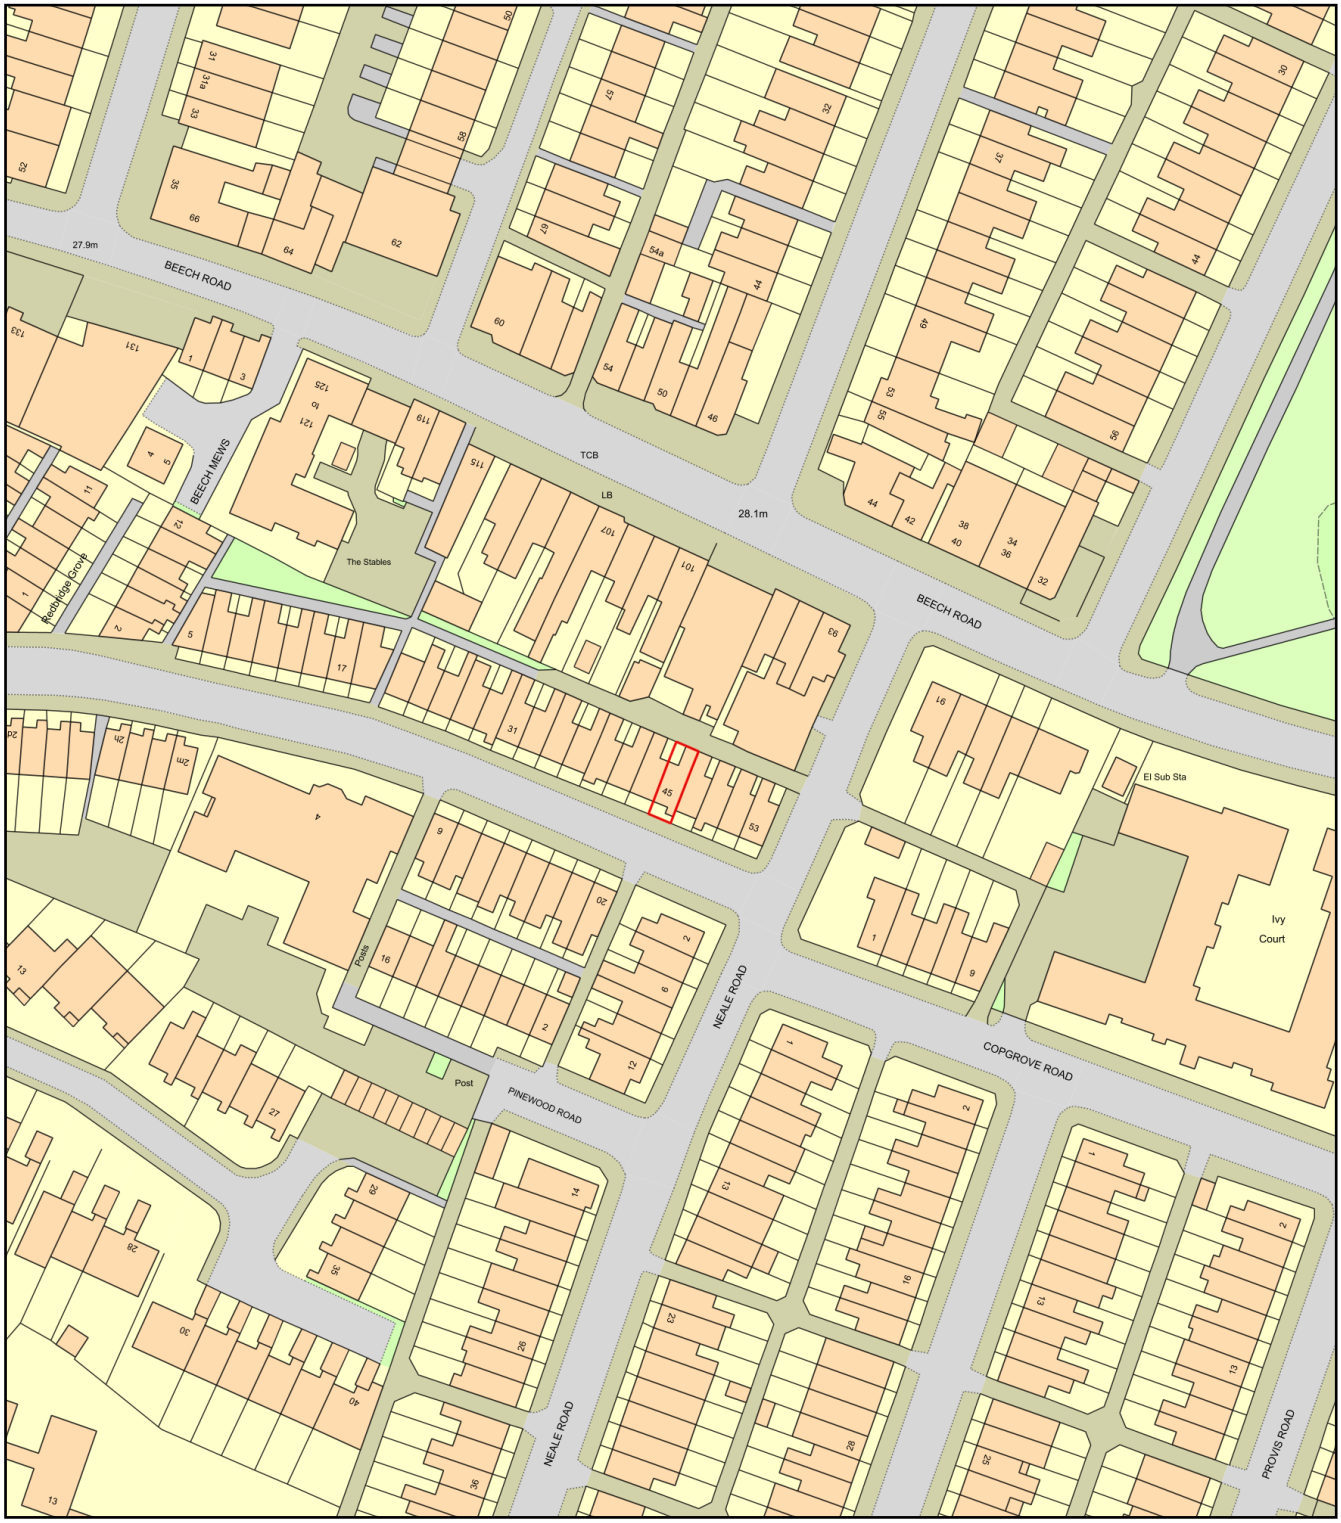

0 50
Metres

N

ReQuestaPlan

Plan Produced for:	Rachael Baker
Date Produced:	28 Feb 2021
Plan Reference Number:	TQRQM21059161342265
Scale:	1:1250 @ A4

© Crown copyright and database rights 2019 OS 100042766