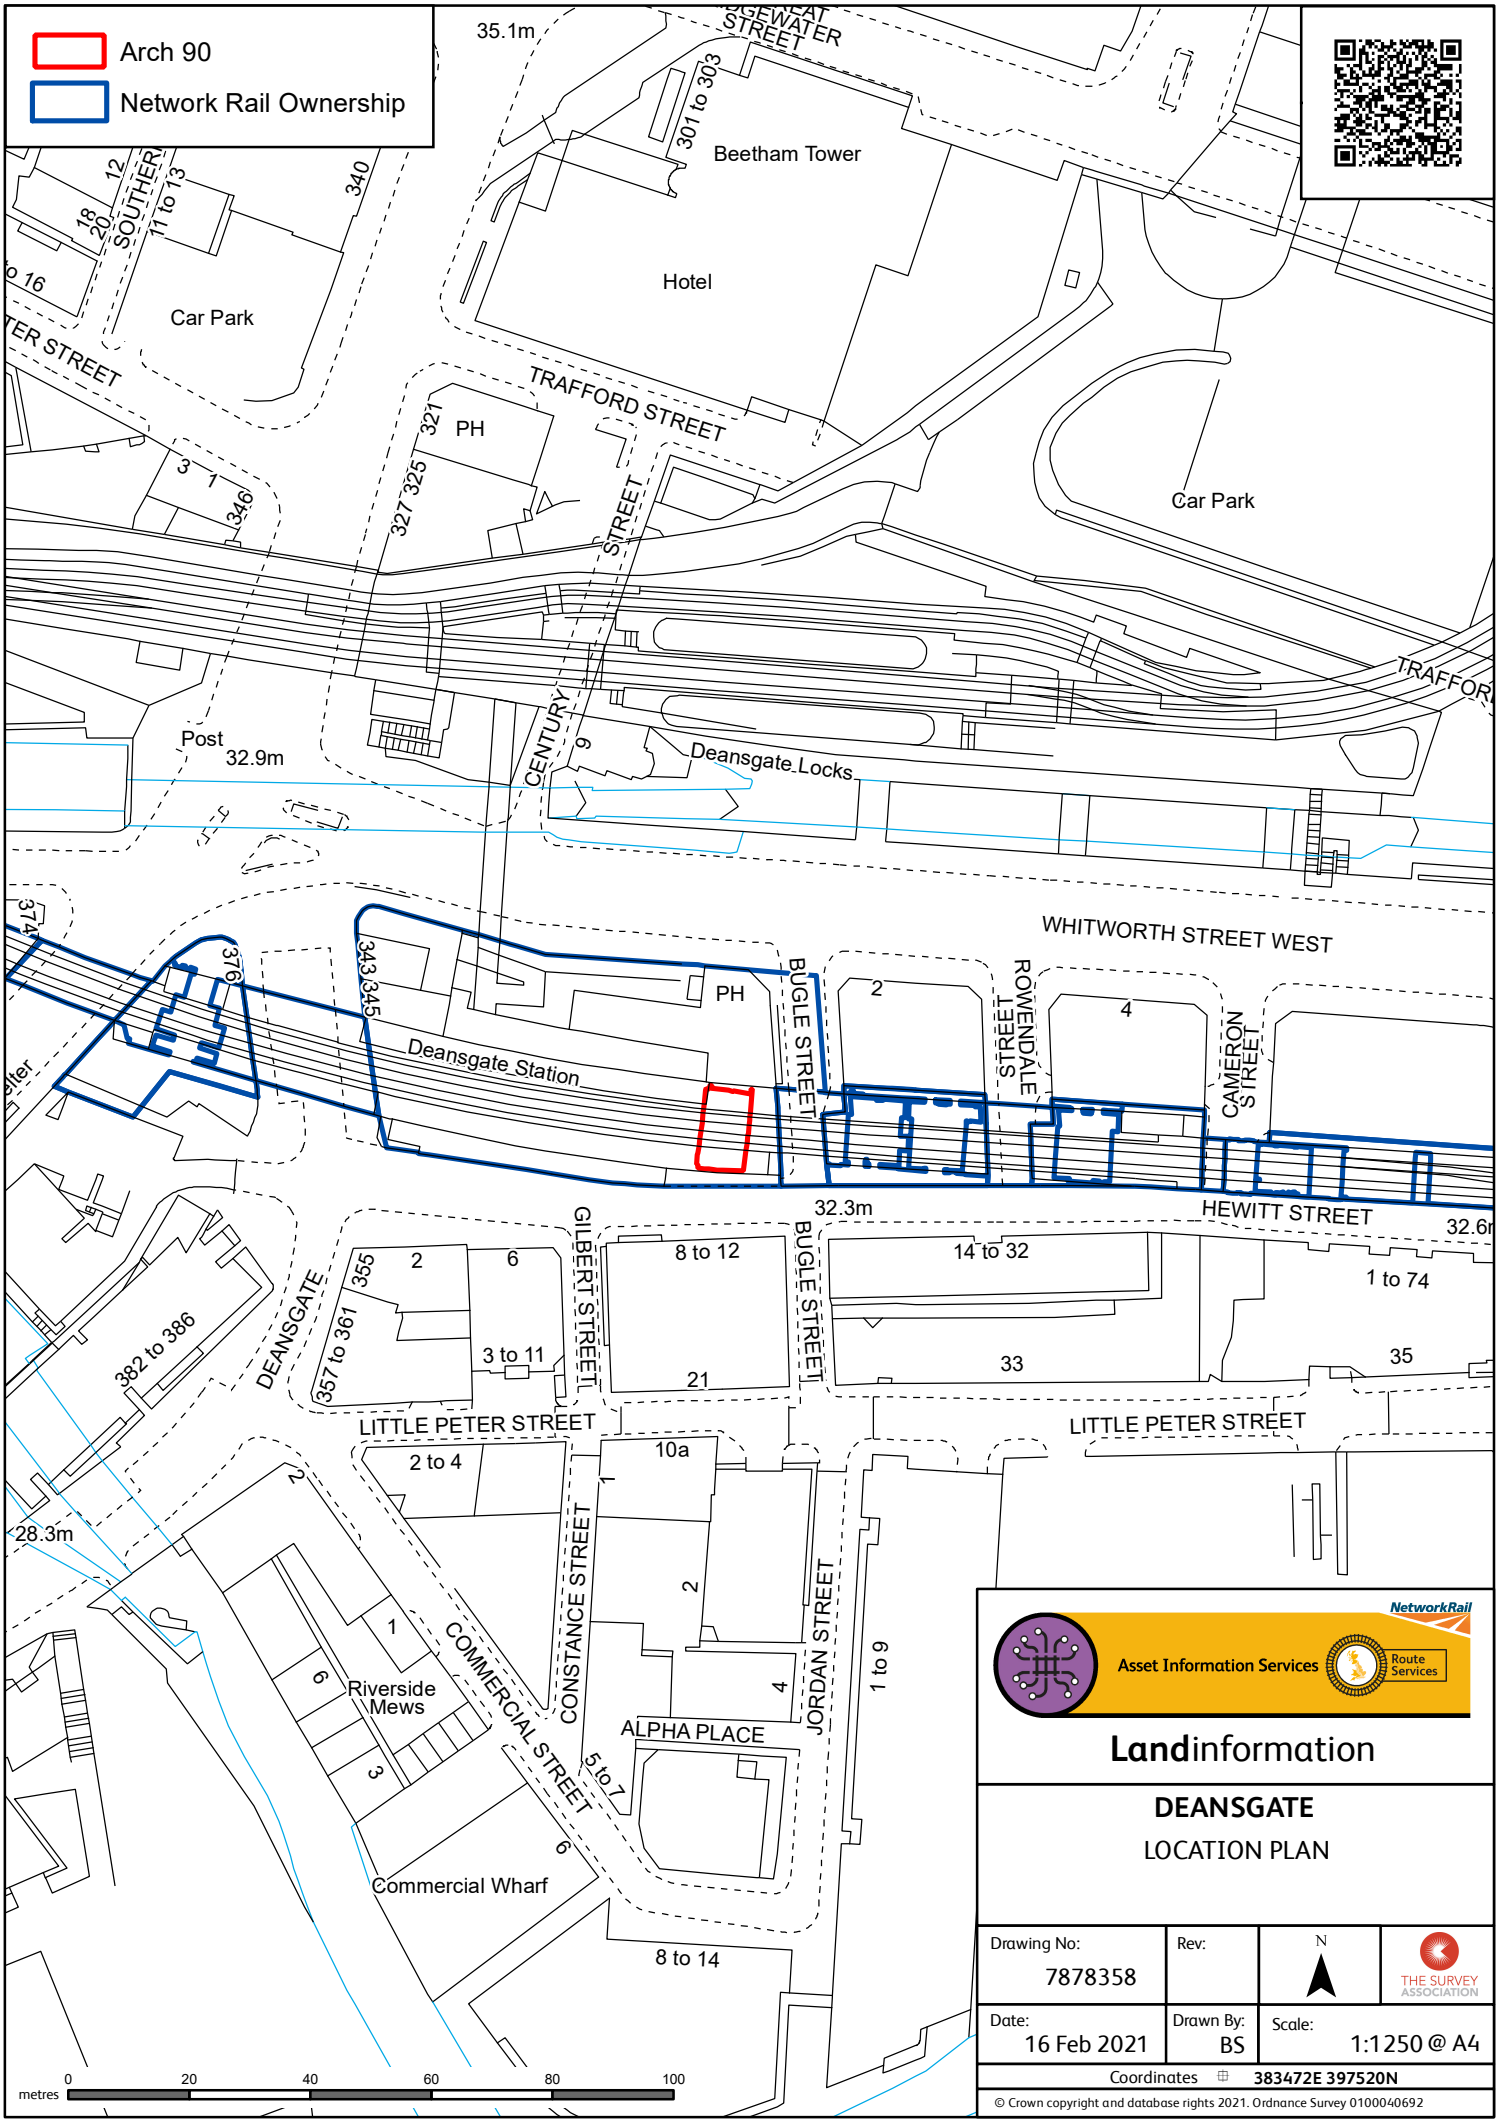


Asset Information Services

Landinformation

DEANSGATE

LOCATION PLAN

Drawing No:	Rev:	N	
7878358			THE SURVEY ASSOCIATION
Date: 16 Feb 2021	Drawn By: BS	Scale: 1:1250 @ A4	
Coordinates	383472E 397520N		

© Crown copyright and database rights 2021. Ordnance Survey 0100040692